EXISTING SOUTH ELEVATION

SCALE 1 : 100

0 2m 4m 6m 8m 10m

Scale Bar 1 : 100

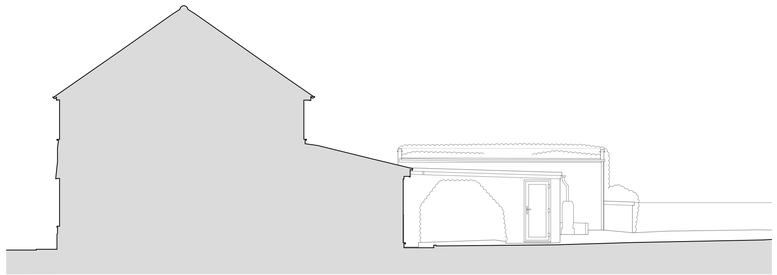

EXISTING EAST ELEVATION

SCALE 1 : 100

EXISTING NORTH ELEVATION

SCALE 1 : 100

EXISTING WEST ELEVATION

SCALE 1 : 100

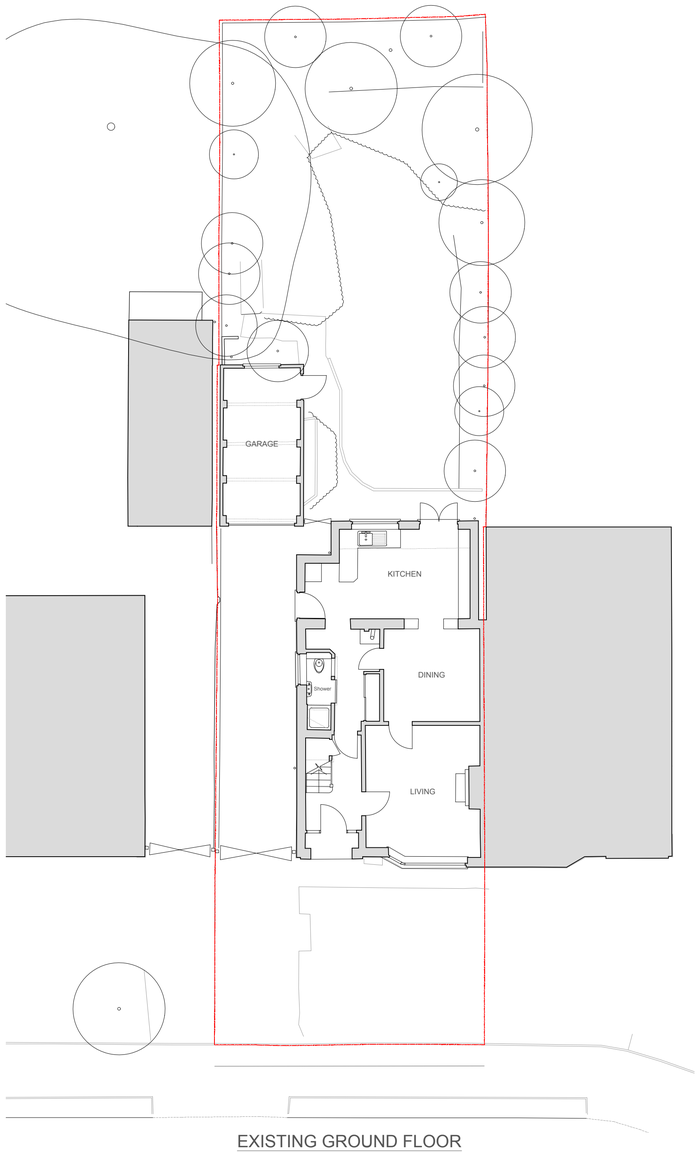

EXISTING GROUND FLOOR

SCALE 1 : 100

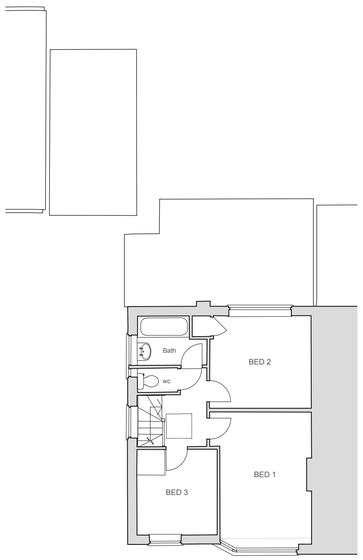

EXISTING FIRST FLOOR

SCALE 1 : 100

0 2m 4m 6m 8m 10m

Scale Bar 1 : 100

N

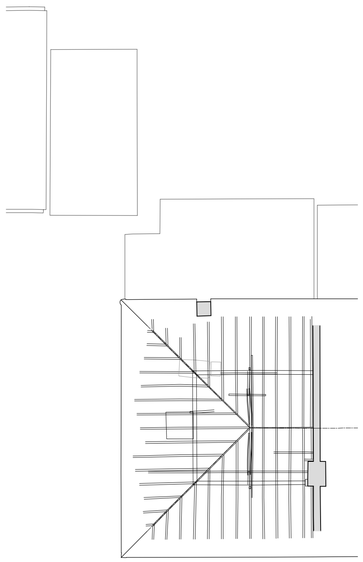

EXISTING LOFT PLAN

SCALE 1 : 100

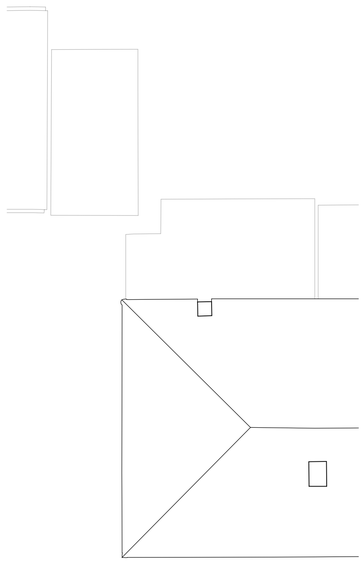

EXISTING ROOF PLAN

SCALE 1 : 100

NOTES

© *SpaceOffice* - THIS DRAWING AND DESIGN REMAINS THE COPYRIGHT AND INTELLECTUAL PROPERTY OF OF SPACE OFFICE LIMITED (*SpaceOffice*) AND SHALL NOT BE COPIED IN ANY FORMAT WITHOUT APPROVAL.

THIS DRAWING IS TO BE READ IN CONJUNCTION WITH ALL OTHER DRAWINGS AND DOCUMENTS PROVIDED. THE CONTRACTOR MUST CHECK ALL DIMENSIONS ON SITE BEFORE PLACING ORDERS FOR MATERIALS OR SHOP FABRICATIONS OR COMMENCING WORKS ON SITE.
ANY DISCREPANCIES SHOULD BE NOTIFIED BEFORE PROCEEDING.

SPACE OFFICE
ARCHITECTURE • PLANNING • BUILDING DESIGN

email: mail@spaceoffice.com mobile: 07974 707832

Client:
MR NABEEL MAHMOOD

Project:
EXTENSIONS AND ALTERATIONS

Location:
27 MOOR COPSE CLOSE
EARLEY, READING RG6 7NA

Drawing Title:
EXISTING PLANS & ELEVATIONS

Date:	Sheet Size:	Drawn:
JUN 2026	A1	MC

Drawing No:	Revision:
P2604-22	