



NOTES



Do not scale dimensions from this drawing except for Local Authority planning purposes.

The contractor is responsible for checking dimensions, tolerances and references. Any discrepancies to be verified with the Project Manager before proceeding with the works.

This drawing is copyright to DHP and may not be reproduced in any form without prior written consent.

All current drawings and specifications for the project must be read in conjunction with the designers hazard and environment assessment record.

Scale 1:1250

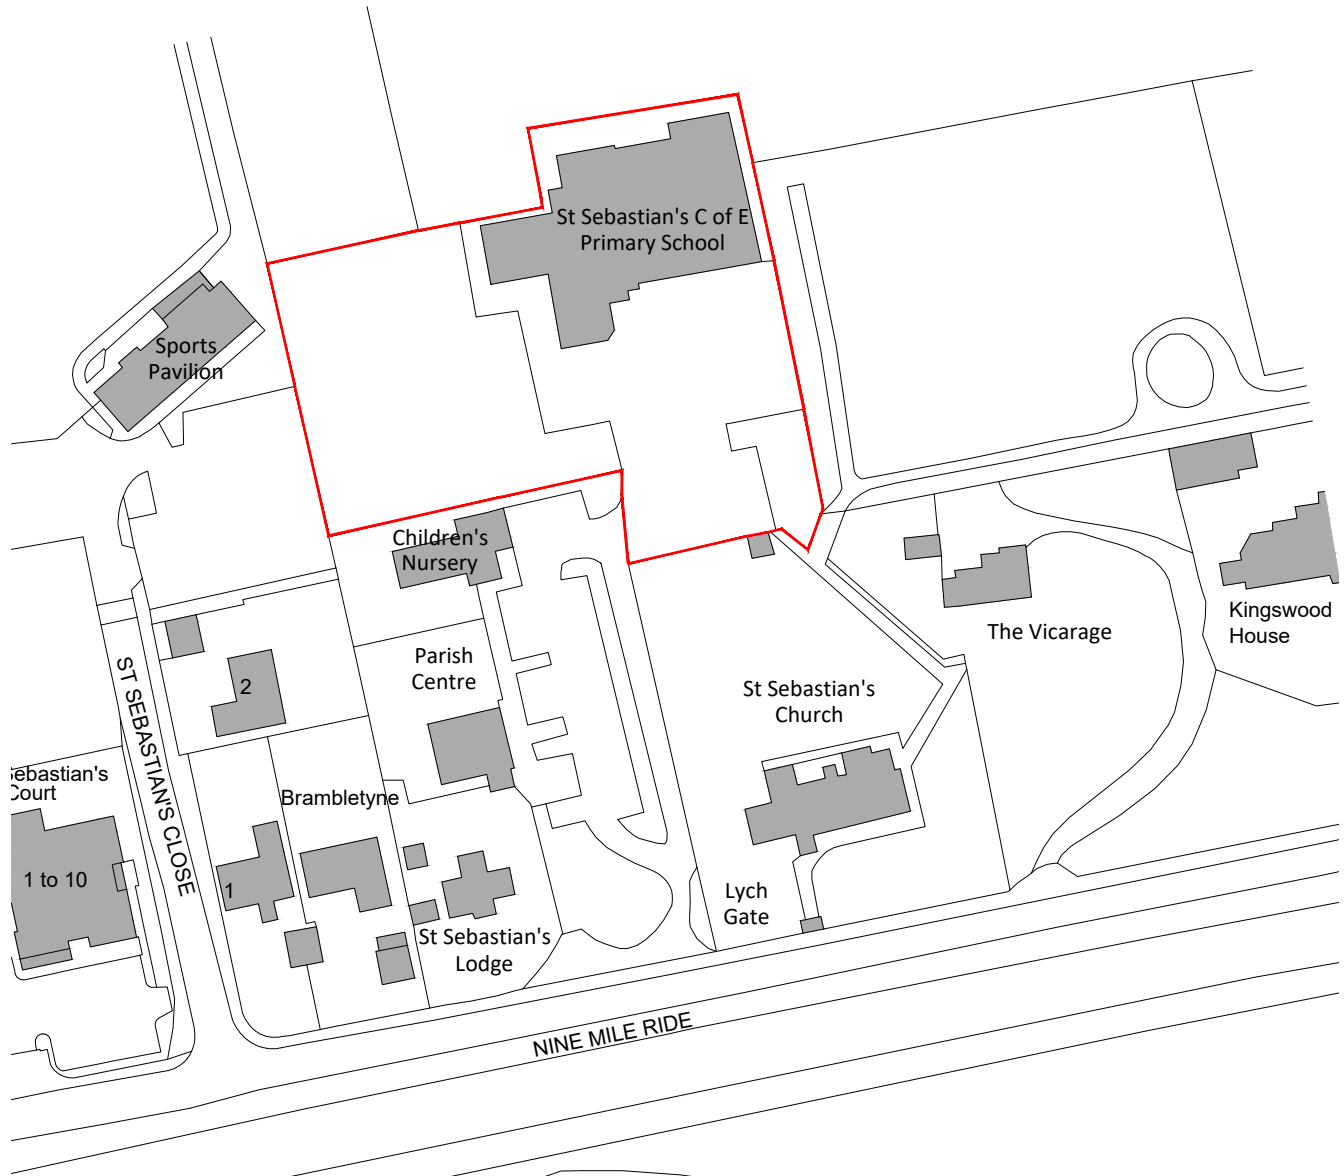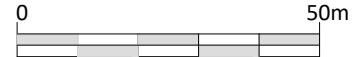

The Pavilion
Ascot Racecourse
High Street
Ascot SL5 7JF
T 01932 850100
W www.dhpuk.co.uk



PO	11.11.24	Initial Issue	-
Rev	Date	Description	Chk

Drawn By	JD	Date	11.11.2024
Project Manager	SS	Scale	1:1250
Project No.	6723	Drawing No.	1000
		Stage/Rev	P/0

Project
St Sebastian's C of E Primary
School
Nine Mile Ride, Wokingham
RG40 3AT

Drawing
Location Plan