



Ordnance Survey, (c) Crown Copyright 2024. All rights reserved. Licence number 100022432

BLOCK PLAN


SCALE 1 : 500



NOTES

© SK Design consultants - THIS DRAWING AND DESIGN REMAINS THE COPYRIGHT AND INTELLECTUAL PROPERTY OF SK CONSULTANTS AND SHALL NOT BE COPIED IN ANY FORMAT WITHOUT APPROVAL.


THIS DRAWING IS TO BE READ IN CONJUNCTION WITH ALL OTHER DRAWINGS AND DOCUMENTS PROVIDED. THE CONTRACTOR MUST CHECK ALL DIMENSIONS ON SITE BEFORE PLACING ORDERS FOR MATERIALS OR SHOP FABRICATIONS OR COMMENCING WORKS ON SITE. ANY DISCREPANCIES SHOULD BE NOTIFIED BEFORE PROCEEDING.

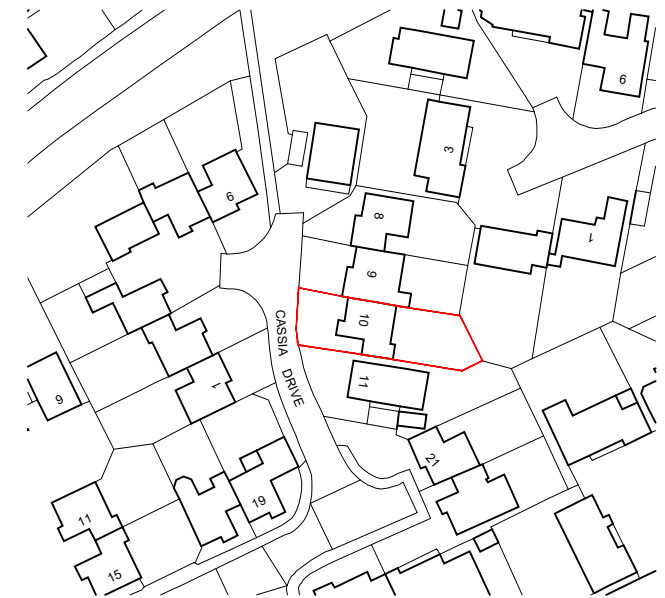

Ordnance Survey, (c) Crown Copyright 2024. All rights reserved. Licence number 100022432

LOCATION PLAN

SCALE 1 : 1250

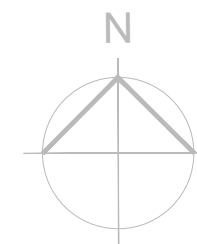

SK Designs in partnership with NewLook renovations.

22 Netley close Caversham Reading

RG4 6SR

Tel : 0782111602

Client:

Mr Aniruddha Harne

Project:

PART FRONT EXTENSION, SINGLE REAR EXTENSION AND A GARAGE CONVERSION

Location:

10 Cassia Drive, Earley, READING, Berkshire, RG6 5YH

Drawing Title:

LOCATION & BLOCK PLAN

Date:

FEB 2025

Sheet Size:

A3

Drawn:

SK

Drawing No:

P1534-01

Revision:

.