


All dimensions are to be checked on site before work commences.
Figured dimensions to be taken in preference to scaled dimensions.
If in doubt please ask.
© Copyright reserved.

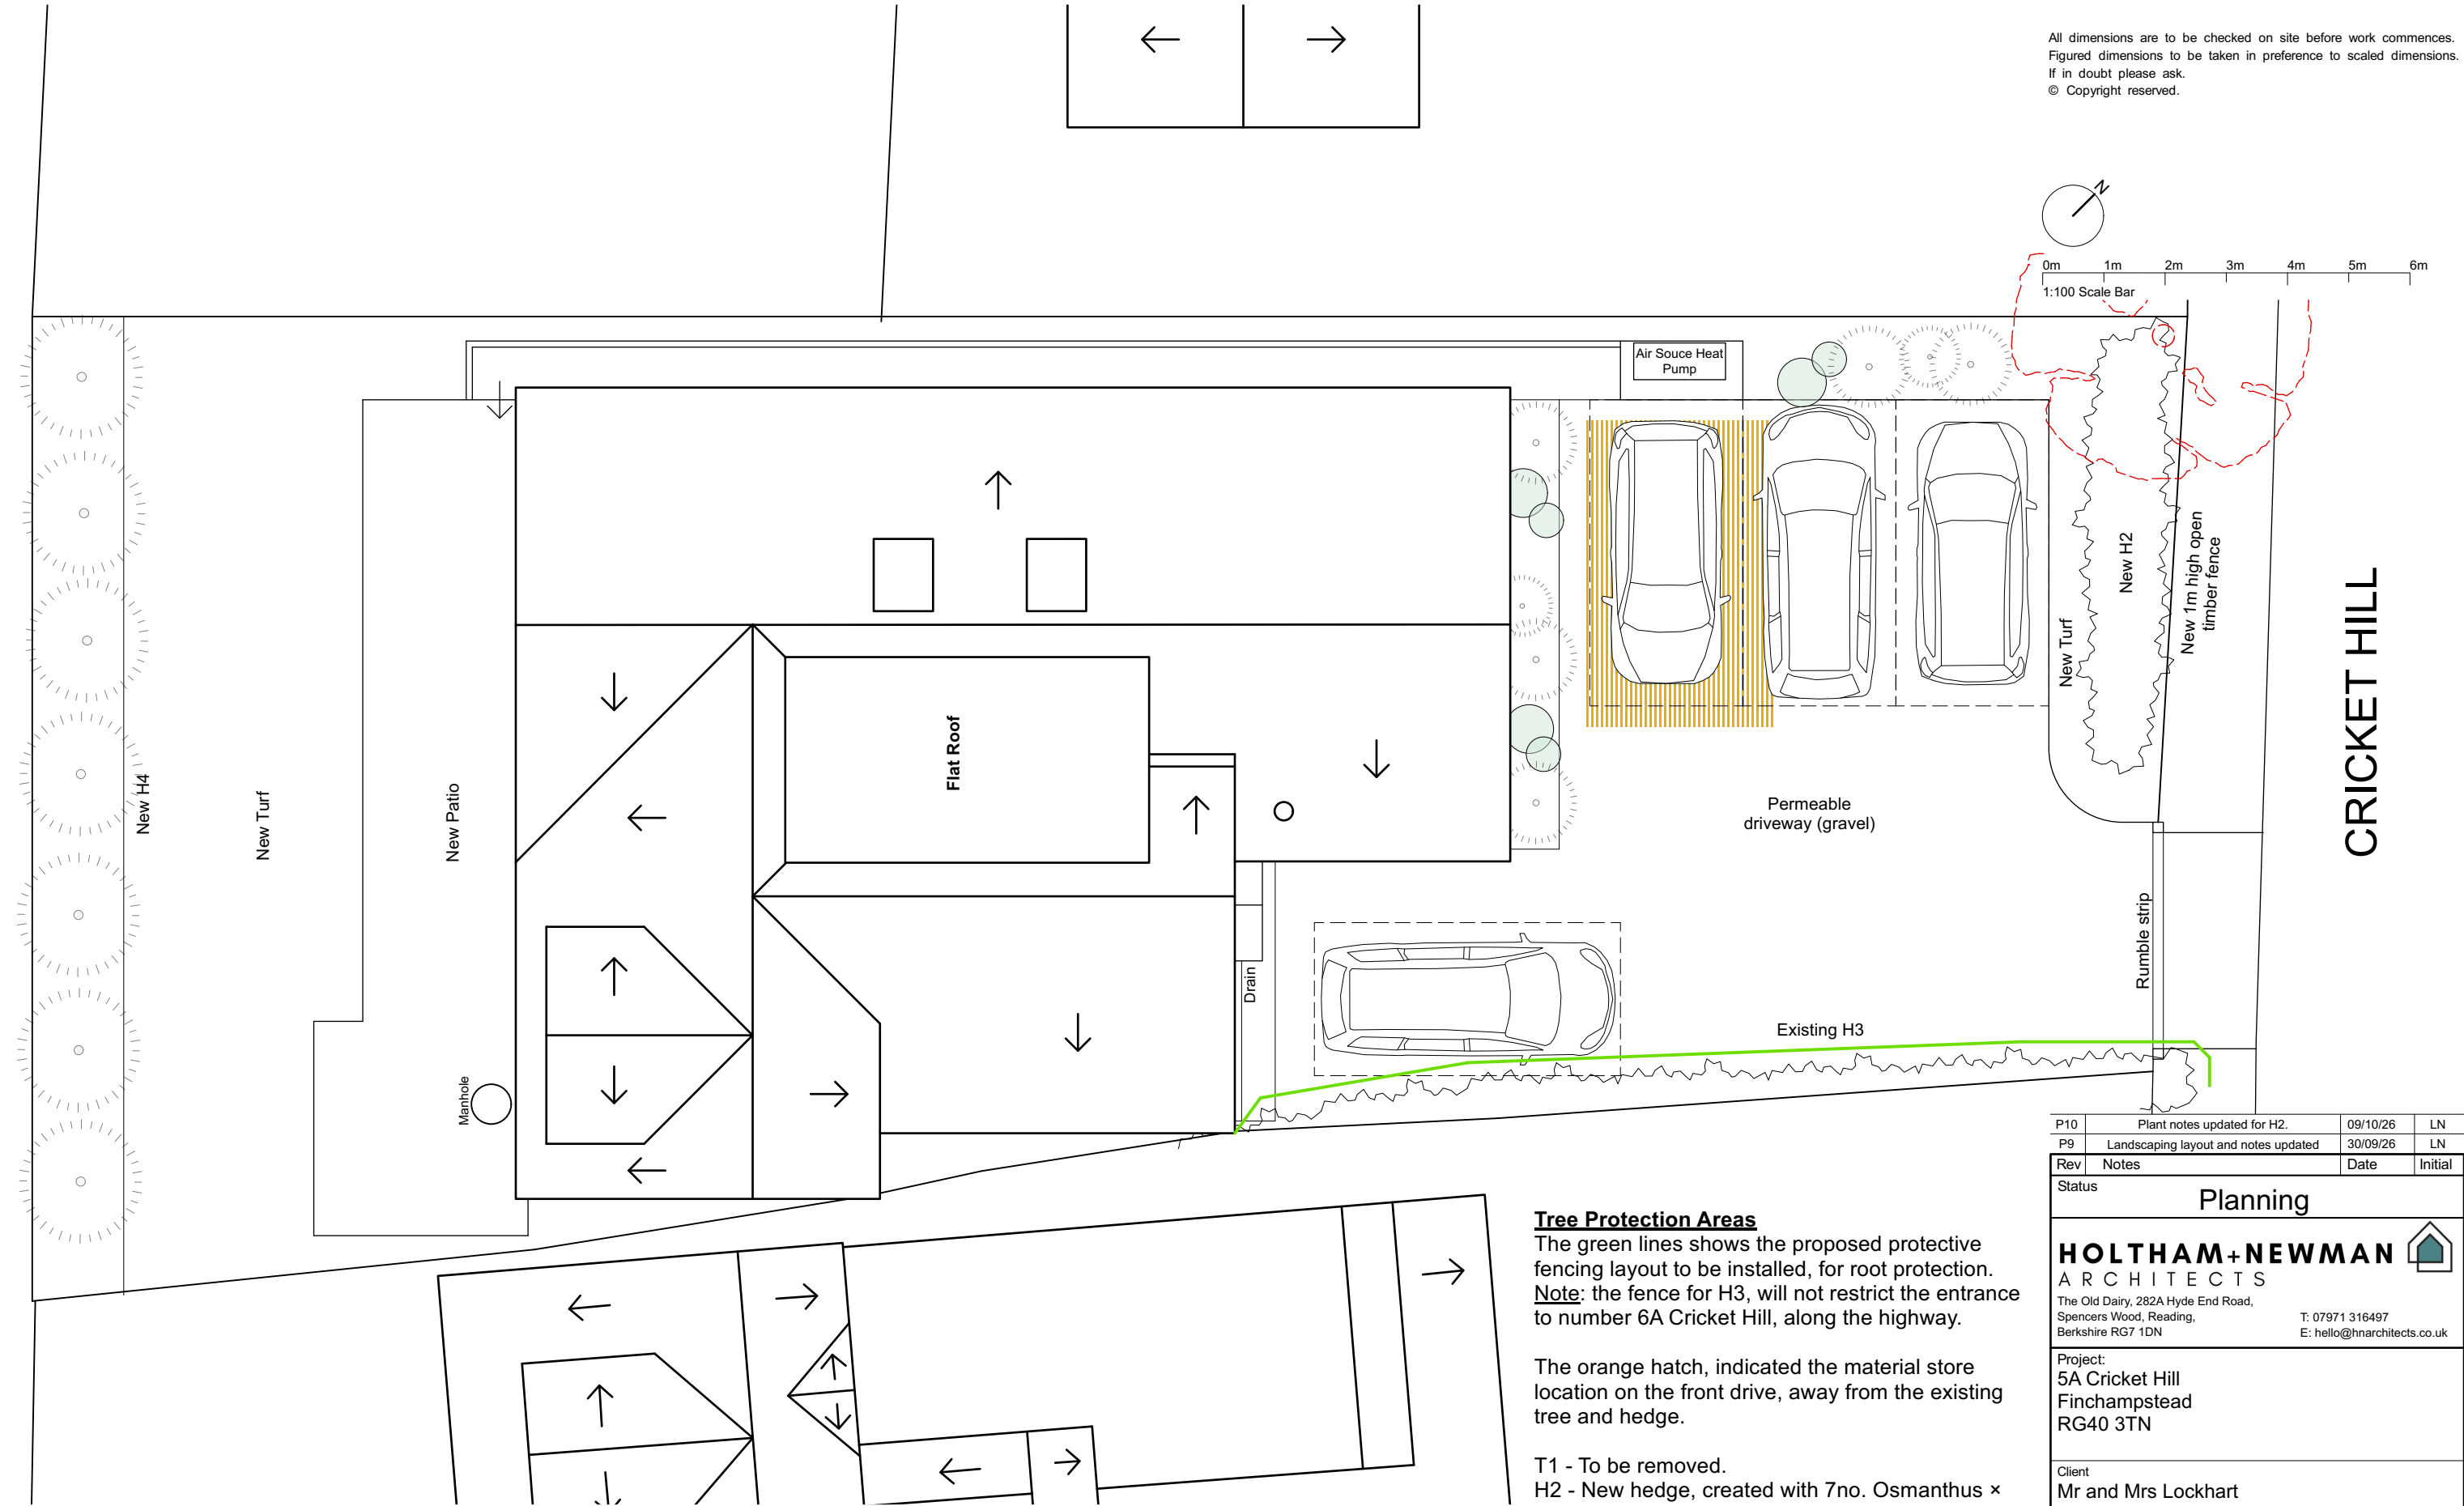

Tree Protection Areas
The green lines shows the proposed protective fencing layout to be installed, for root protection.
Note: the fence for H3, will not restrict the entrance to number 6A Cricket Hill, along the highway.

The orange hatch, indicated the material store location on the front drive, away from the existing tree and hedge.

T1 - To be removed.
H2 - New hedge, created with 7no. Osmanthus × burkwoodii plants, approx. size to be 60-80cm tall, planted 0.8-1m apart, to create a hedge.
H3 - To be retained, along the driveway
H4 - New pleached trees, 6-7no. Japanese Privet tree's, on a 1.5m wide frame, with a 4-5cm stem width and approx. 1.8-2m high. Spread across the rear boundary, to create privacy between the properties.

P10	Plant notes updated for H2.	09/10/26	LN
P9	Landscaping layout and notes updated	30/09/26	LN
Rev	Notes	Date	Initial
Status			
Planning			
HOLTHAM+NEWMAN ARCHITECTS			
The Old Dairy, 282A Hyde End Road, Spencers Wood, Reading, Berkshire RG7 1DN			
T: 07971 316497 E: hello@hnnarchitects.co.uk			
Project: 5A Cricket Hill Finchampstead RG40 3TN			
Client: Mr and Mrs Lockhart			
Drawing Title: Proposed Parking Layout Plan			
Scale:	1:100 @A3	Dwg. No.:	2603 - S004
Drawn by:	LN	Rev.:	P10
Date:	Jun 2026		