

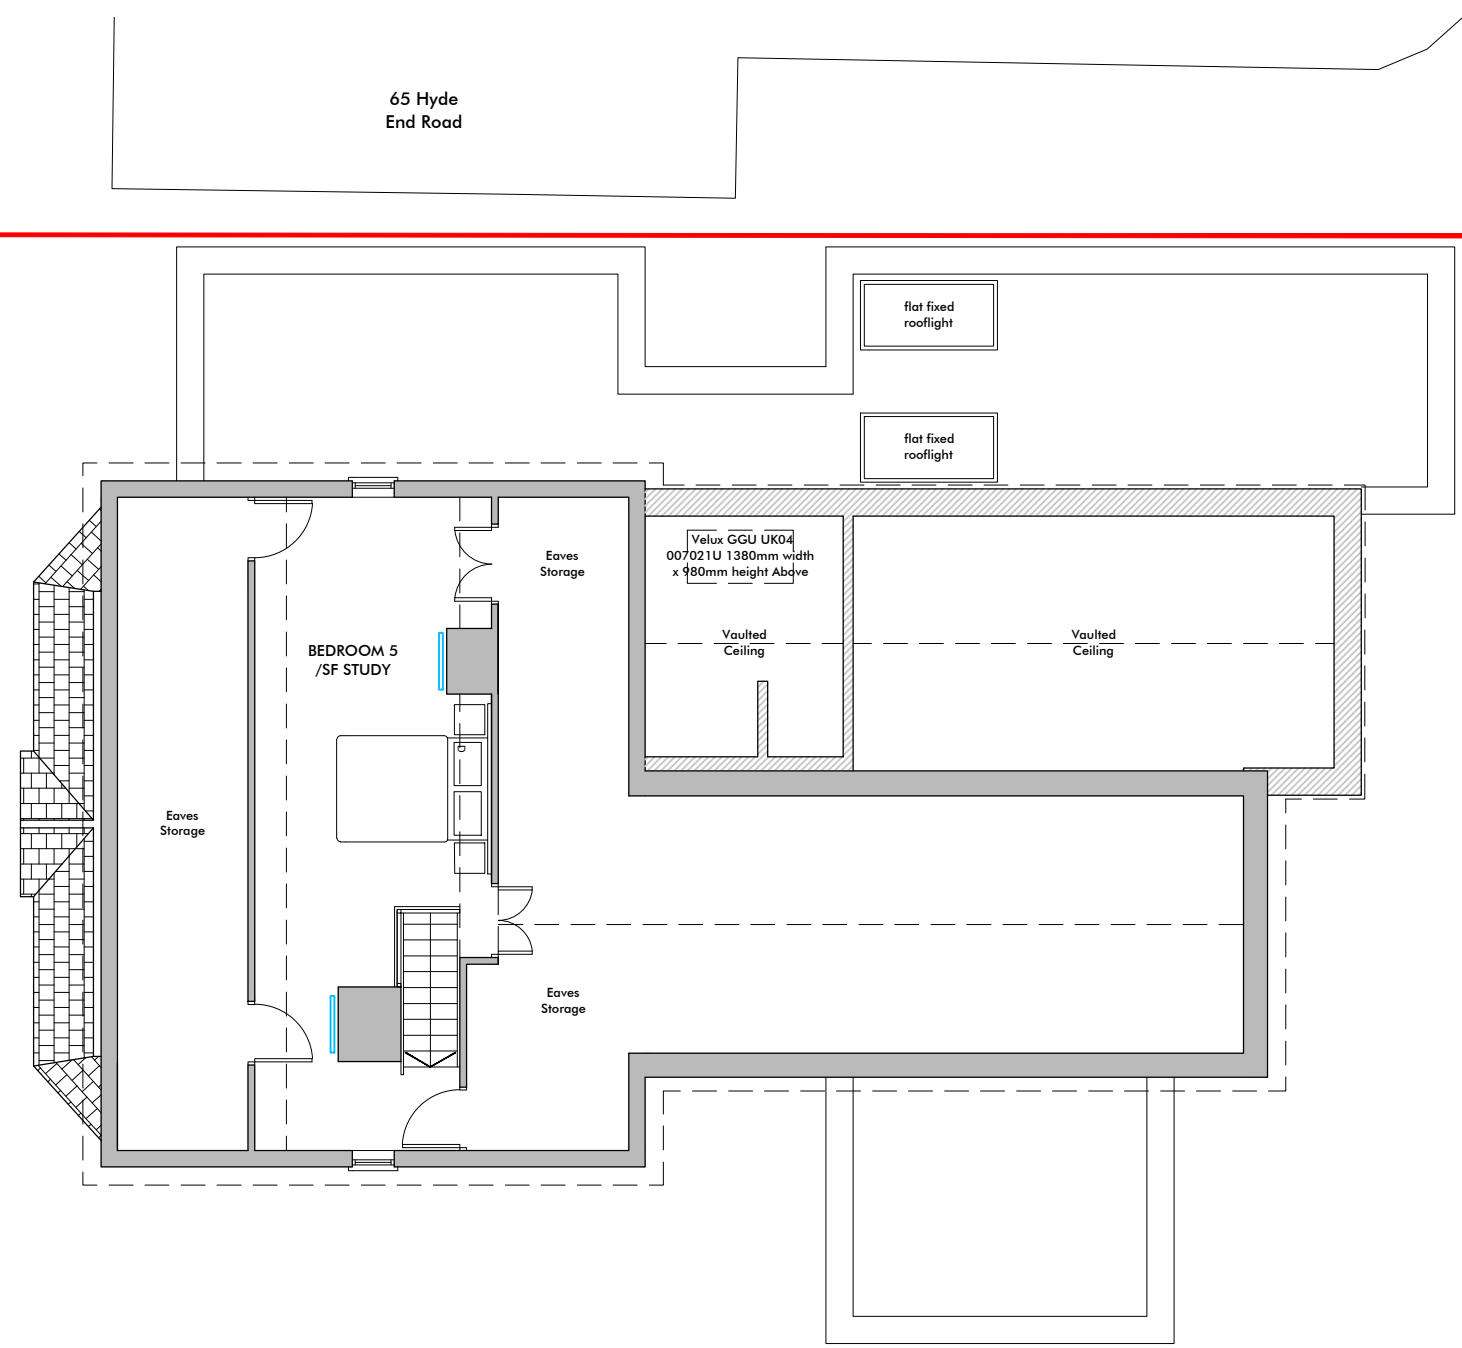


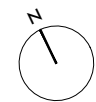

Project Address: 67 Hyde End Road, Shinfield, Reading, Berkshire, RG2 9EP
Drawing Number: 2.67.HER.P.03
Drawing Name: Proposed Loft Plan
Revision: A
Scale: 1:100 @ A3

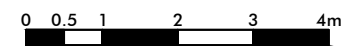

Rev.	Date	Description
-	22.04.23	Householder Planning Application
A	03.02.25	Non Material Amendment

General Note -
The general contractor is responsible for the verification of all dimensions and levels on site prior to any construction or pricing works. The drawing author is to be informed immediately of any discrepancy. Figured dimensions take priority over scaled dimensions. Reliance on scaled dimensions is only appropriate for drawing and scaling purposes.

Pont + Wils Architects Ltd.
Email: oscar@pontwils.co.uk
Phone: 07833287819
Website: www.pontwils.co.uk
Address: 9 Scobell Close, Shinfield,
Reading, Berkshire, RG2 9HH

PONT
WILS
Architects