


© Crown copyright 2024 Ordnance Survey 100053143




Location Plan 1:1250

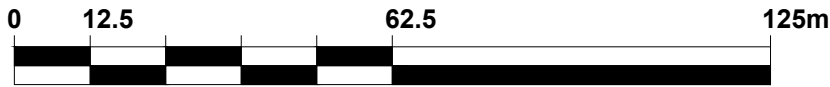

Scale 1:1250



Block Plan 1:500

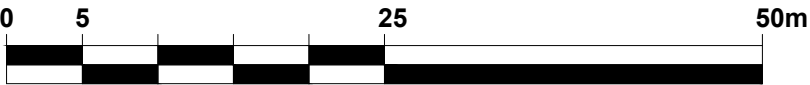

Scale 1:500

- NOTES**
1. This drawing is copyright of: REYNOLDS DESIGN LTD. Reproduction is only to take place with our written authority.
 2. These Plans are subject to 'Planning and Building Regulation Approval' or any other statute in law before building commences.
 3. Any structural work where mentioned on the drawing is subject to a qualified structural and civil engineer calculations before building work commences.
 4. All drawings marked preliminary or planning are not to be built or manufactured from.
 5. If any discrepancies are found in the drawings these are to be brought to the attention of REYNOLDS DESIGN LTD for rectification.
 6. Boundary line indicative only. Exact location must be determined on site before building work commences.

Rev	Date	Description	Drn By
A	09.10.24	Existing parking	-
-	-	-	-
-	-	-	-

Planning			
Drawing Title: Location and Block Plan Parking plan			
Project & Drawing Number: 24.1MC.SITE			
Rev: A	Scale: varies	Sheet size: A3	Date: Feb 24

Site Address:	1 Milestone Crescent Charvil Reading RG10 9RG
REYNOLDS DESIGN ARCHITECTS	
www.reynoldsdesign.co.uk emily@reynoldsdesign.co.uk T: 01252 704 500	