
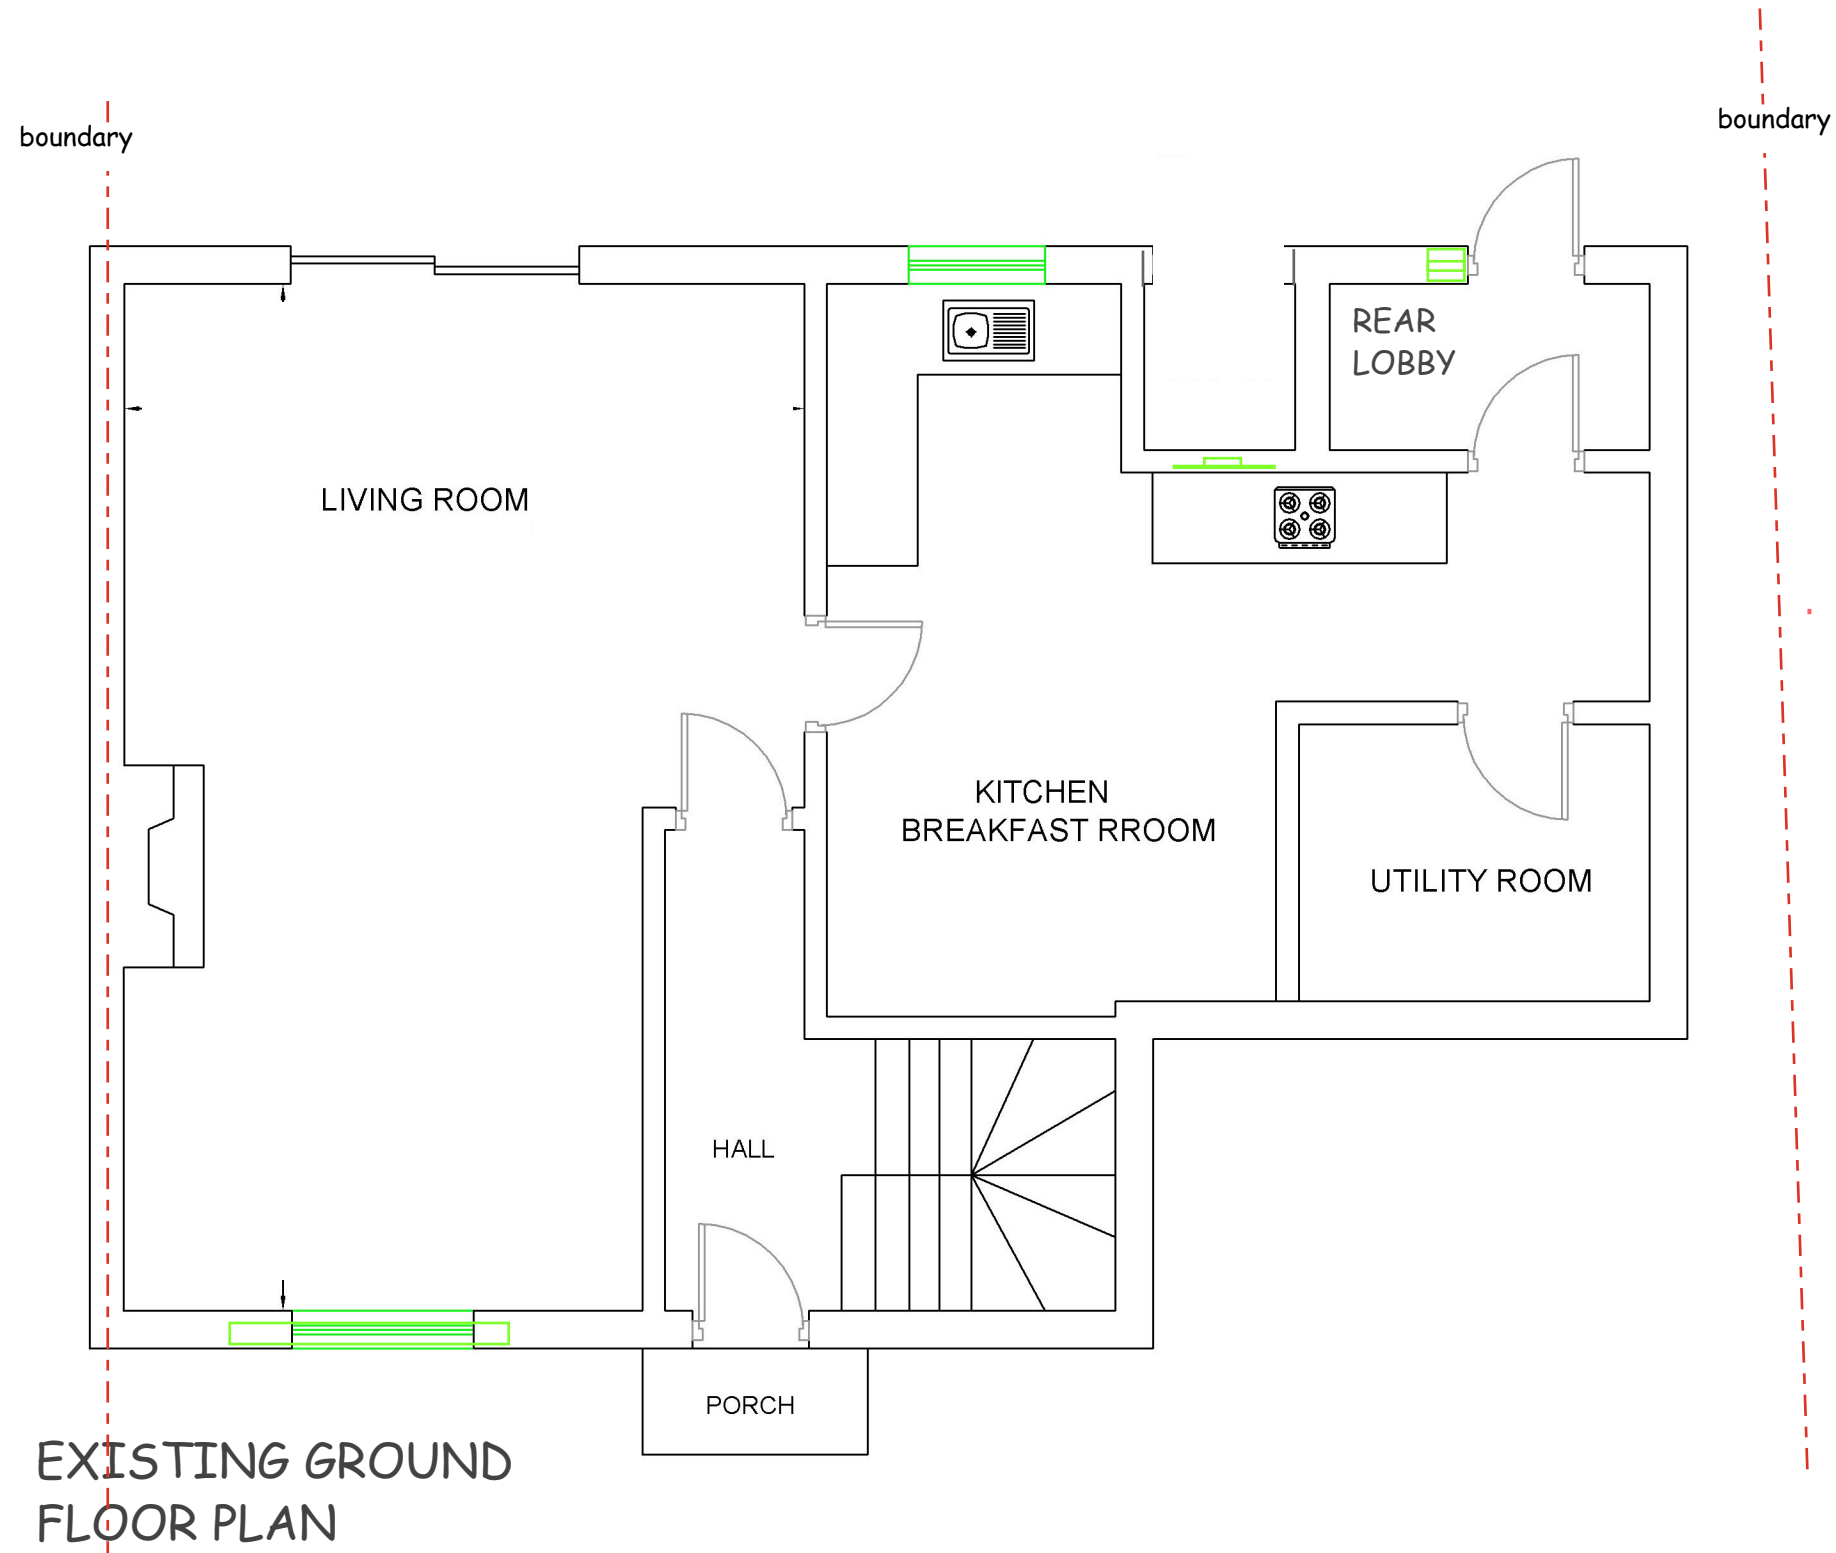


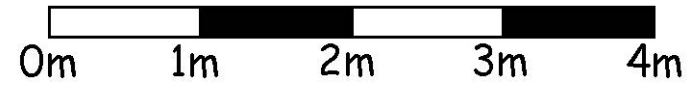

PROPOSED 6M REAR EXTENSION
18 Emblen Crescent
Arborfield Cross
Reading RG2 9PA

Scale 1:50 @A3
Date 10 Oct 2024

Dwg No EC-01