


AREA 130m x 130m A3
SCALE 1:500
CENTRE COORDINATES: 476434, 166873

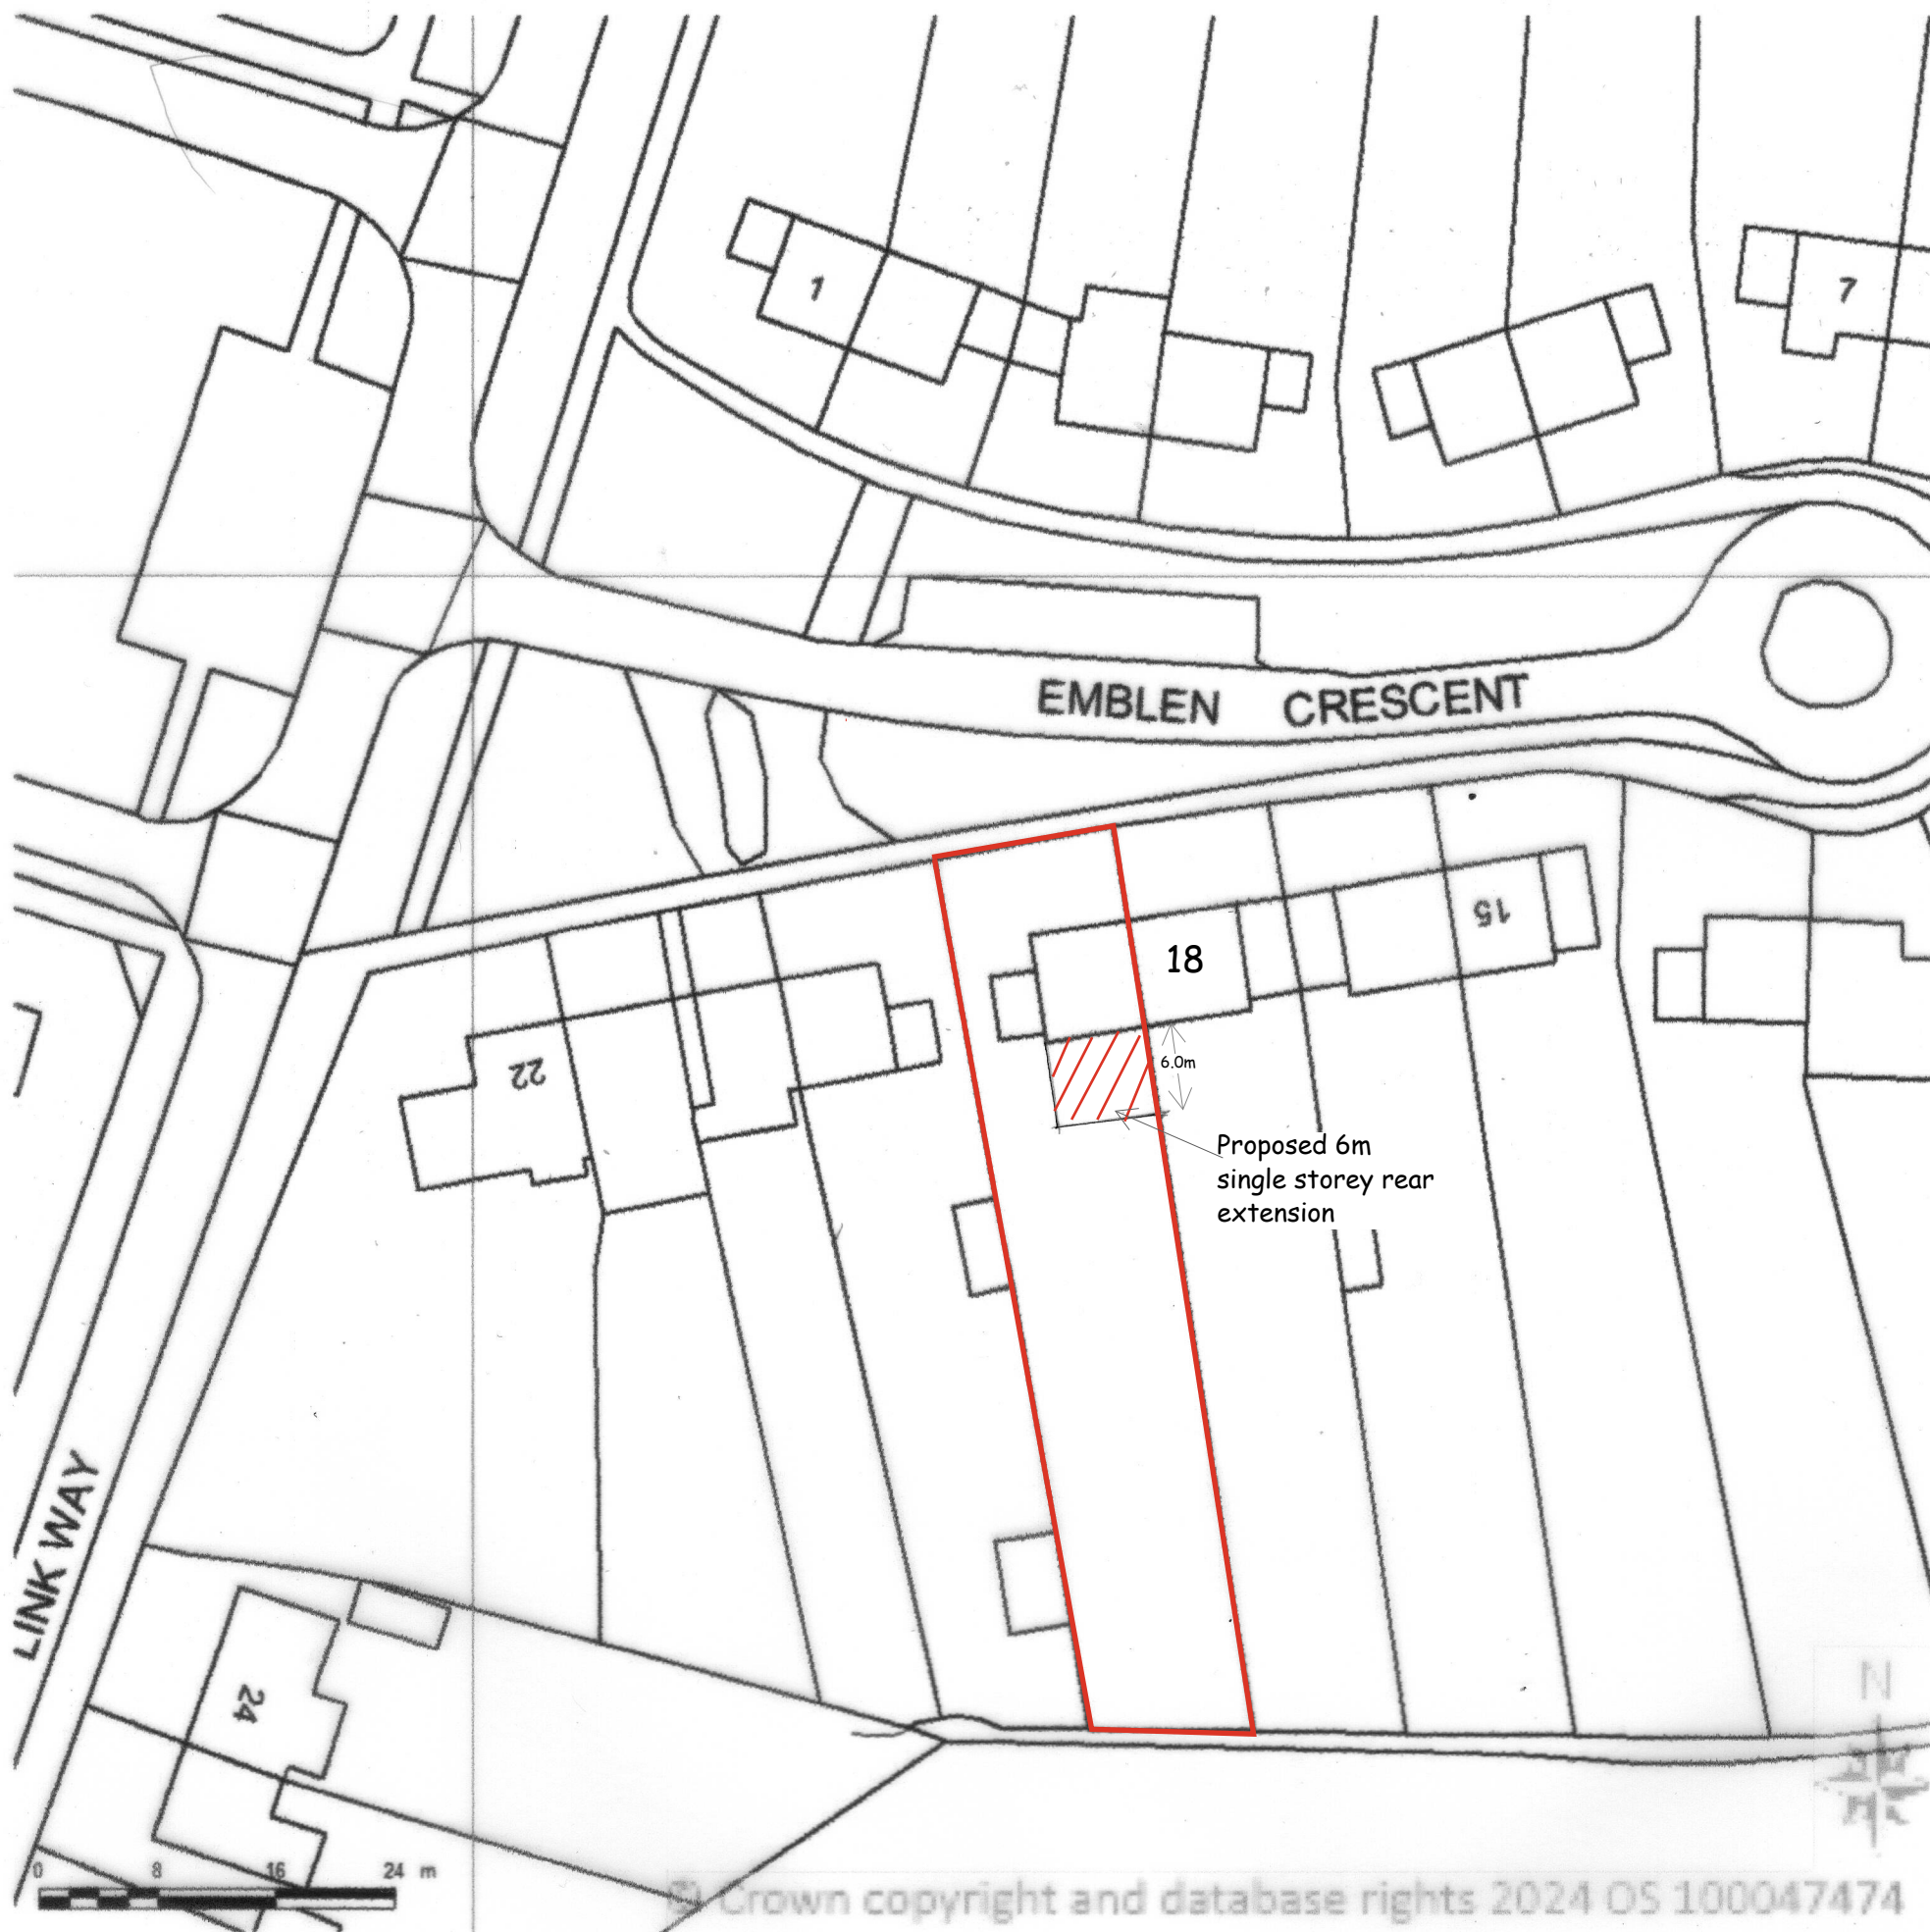

Supplied by Streetwise Maps Ltd
www.streetwise.net
Licence No: 100047474
14/10/2024 23:31:03

18 Emblen Crescent Arborfield
Cross, Reading RG2 9PA
Proposed 6m Single Storey Rear
Extension
Scale: 1:500@A3
Date 10 Oct 2024
Drg No EC-03