




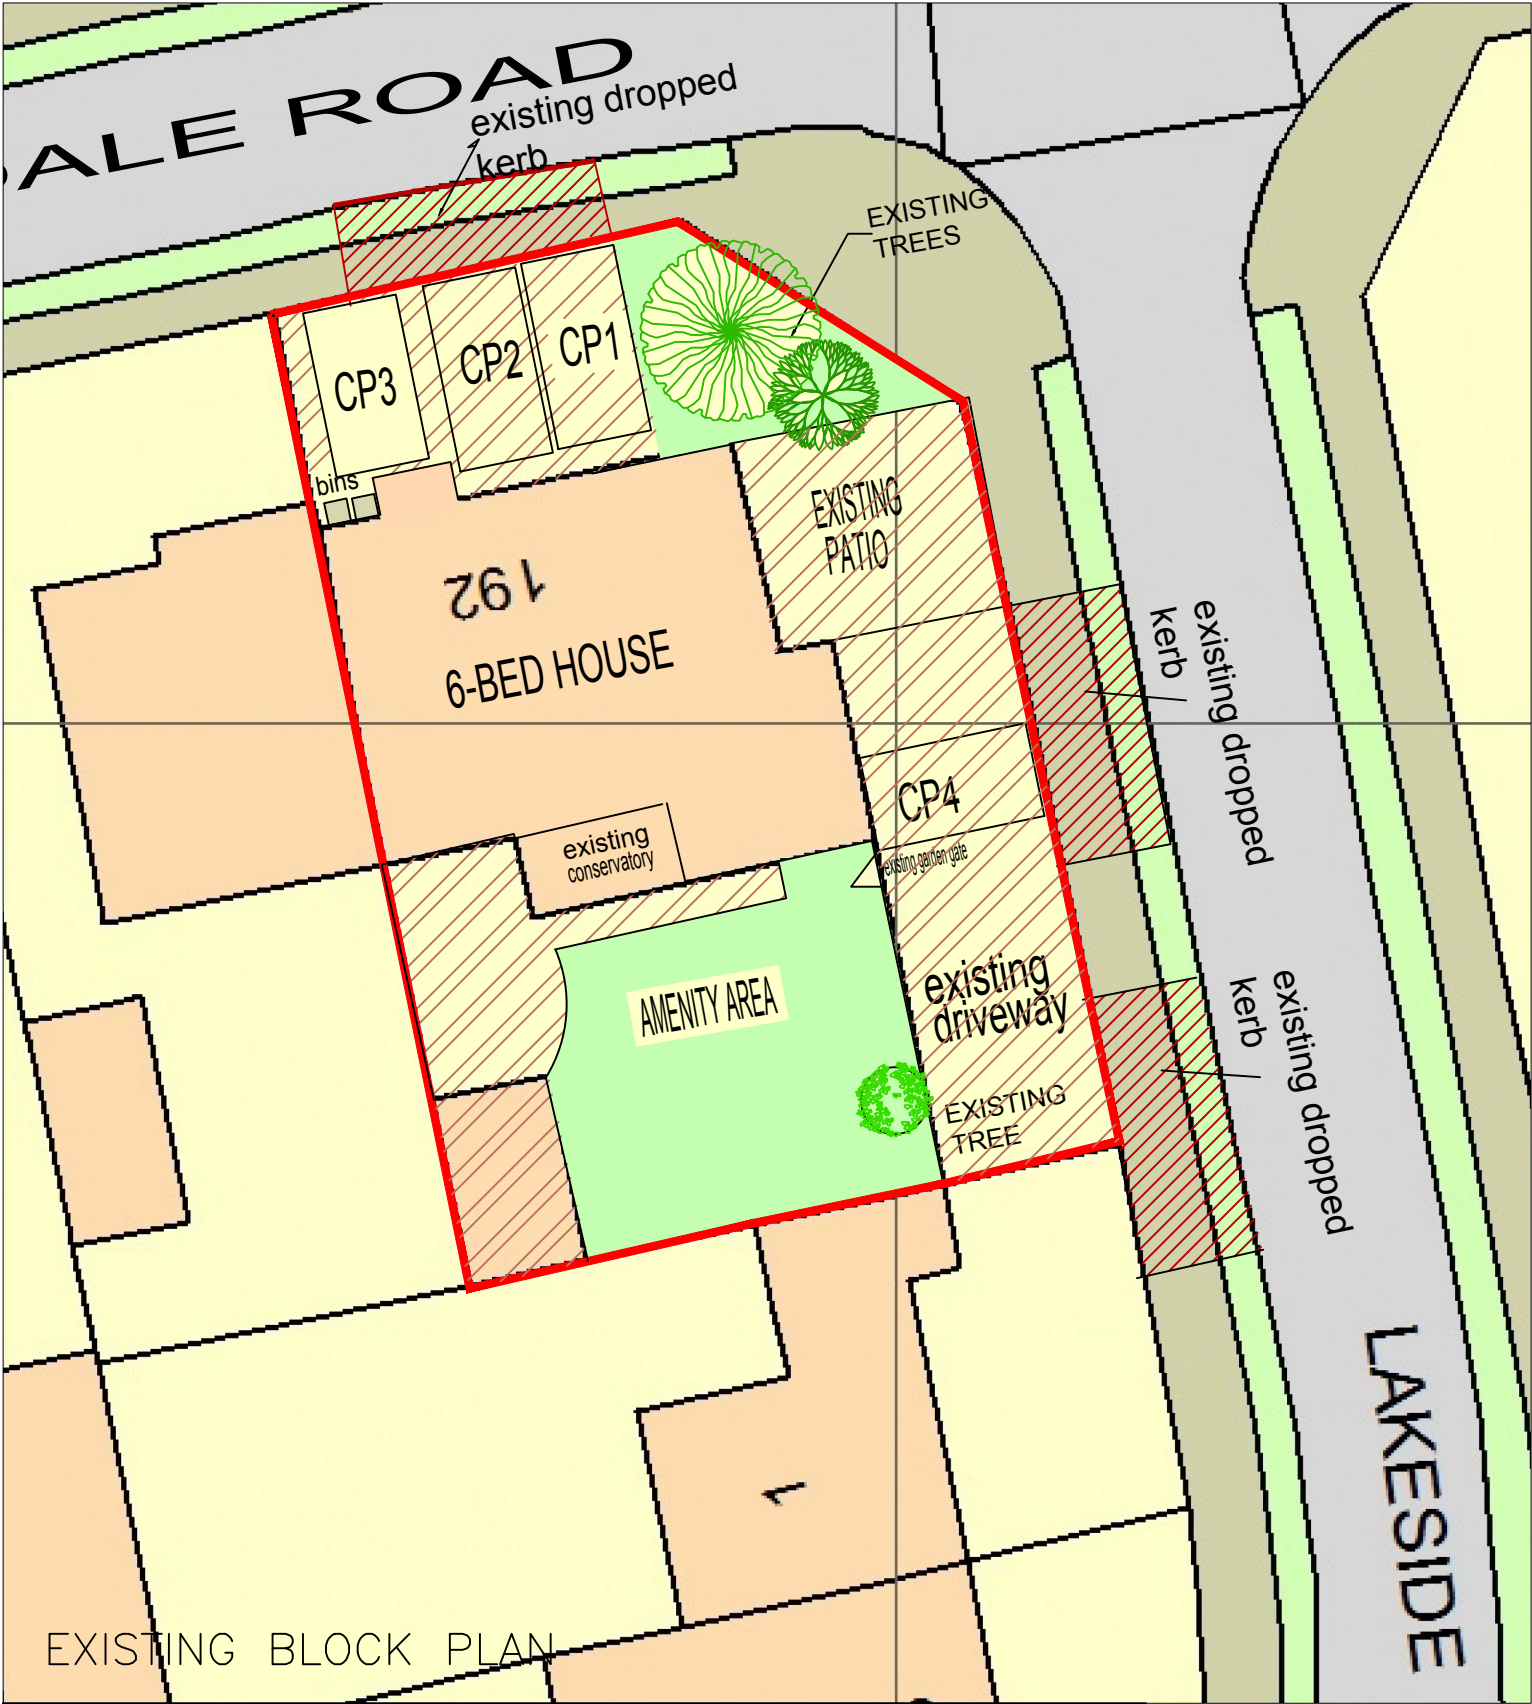


IMPERMEABLE AREA	GARDEN	45 sqm
IMPERMEABLE AREA	DRIVEWAYS	65 sqm
PERMEABLE AREA		110 sqm

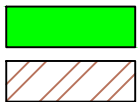

PERMEABLE AREA
IMPERMEABLE AREA

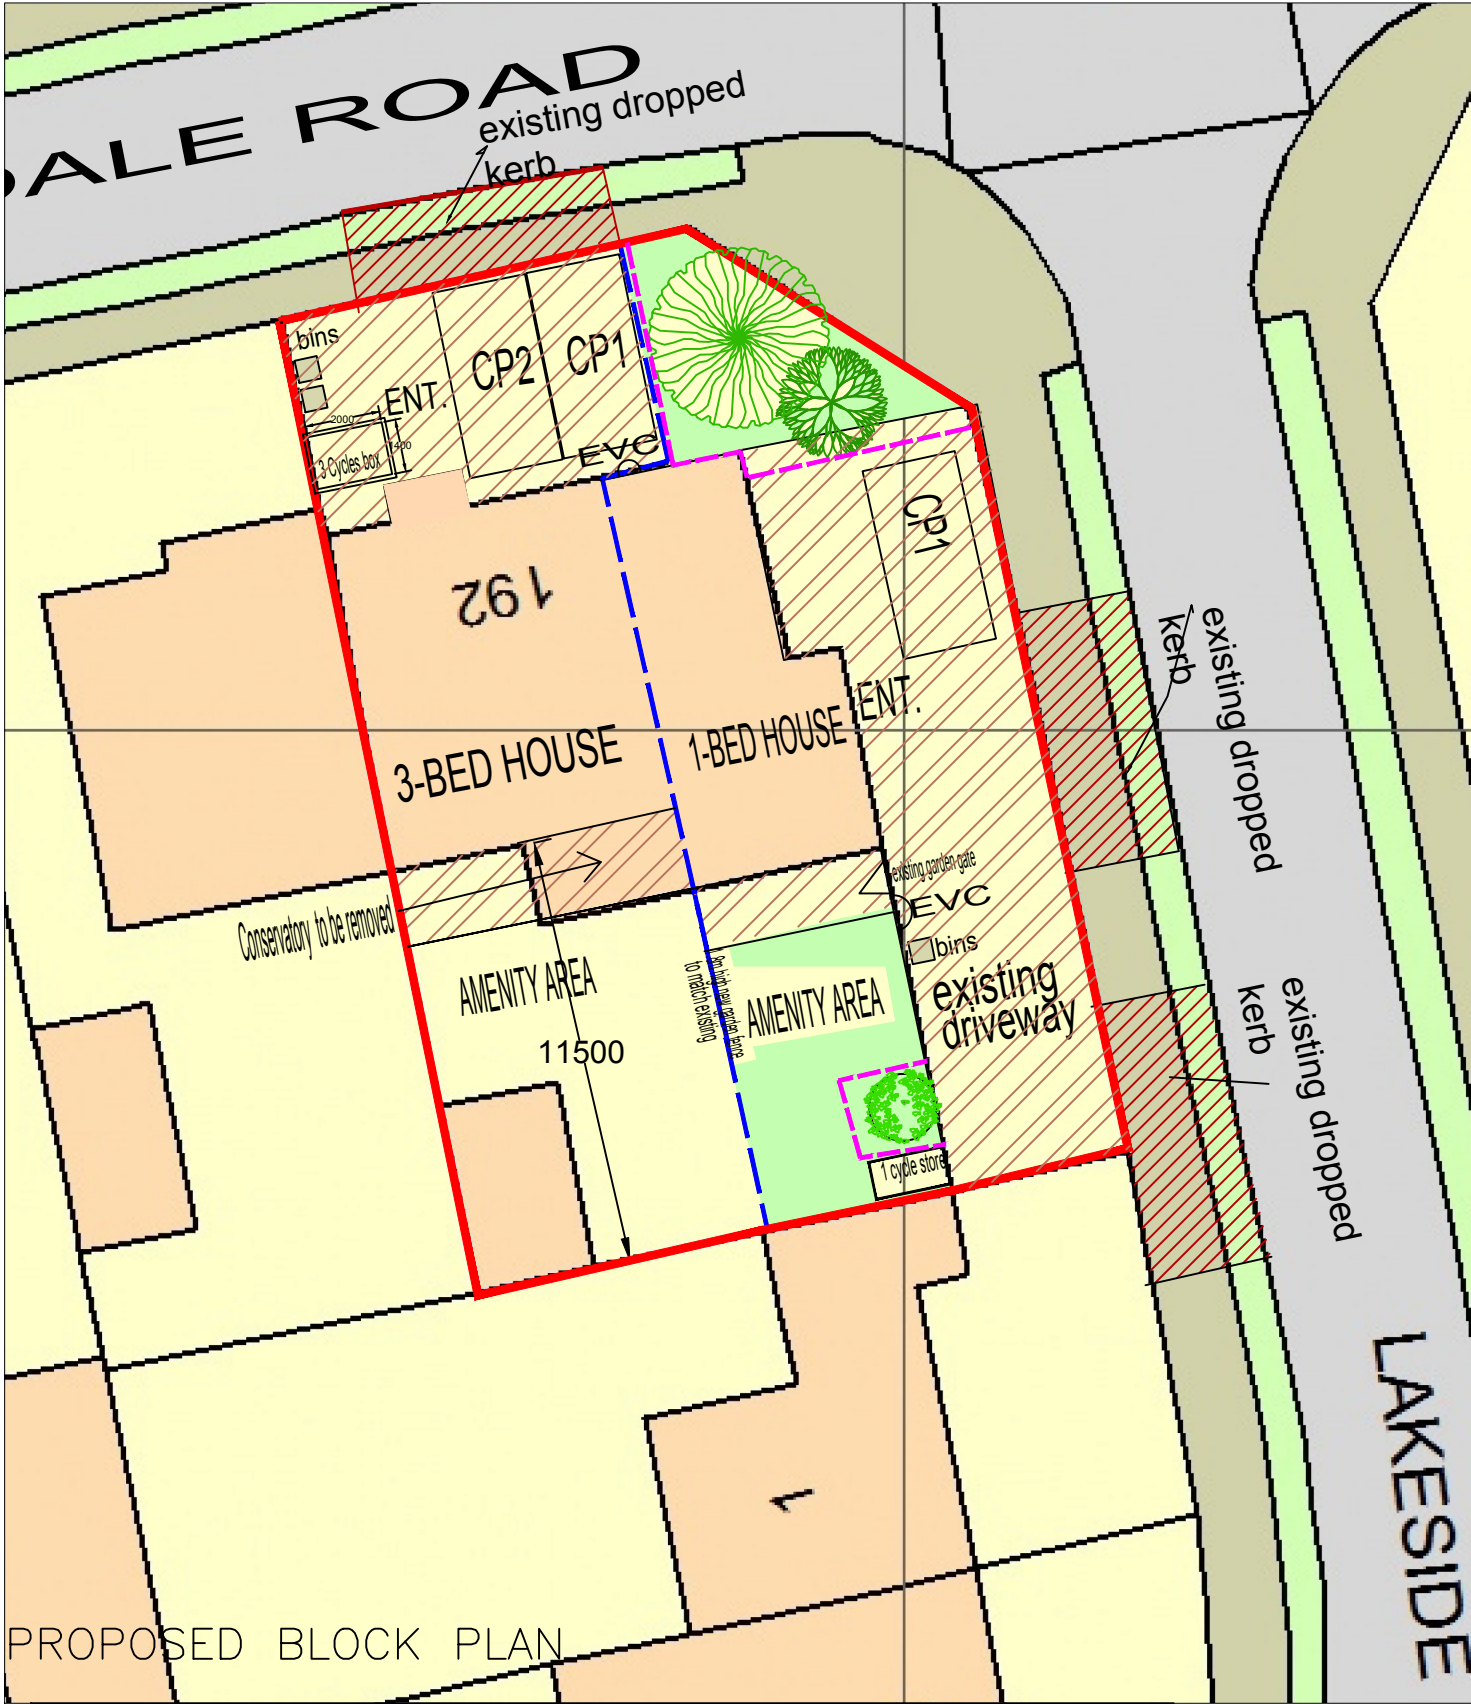

IMPERMEABLE AREA	GARDEN	25 sqm
IMPERMEABLE AREA	DRIVEWAYS	65 sqm
PERMEABLE AREA		130 sqm

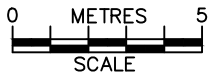

	PROJECT:	192 Silverdale Road Earley	DRAWN BY:	P.S.	DRAWING TITLE:		 ArchDezine Limited archdeziner7@gmail.com
	PROPOSED SUB-DIVISION TO 2 HOUSES		DATE:	23/06/2026	LANDSCAPE, SUDS, HIGHWAYS		
			SCALE:	1:200@A3	DRAWING NUMBER: SR-06R		
			FILENAME:	26008			