




Figure 3 Examples of above-ground stabilizing systems

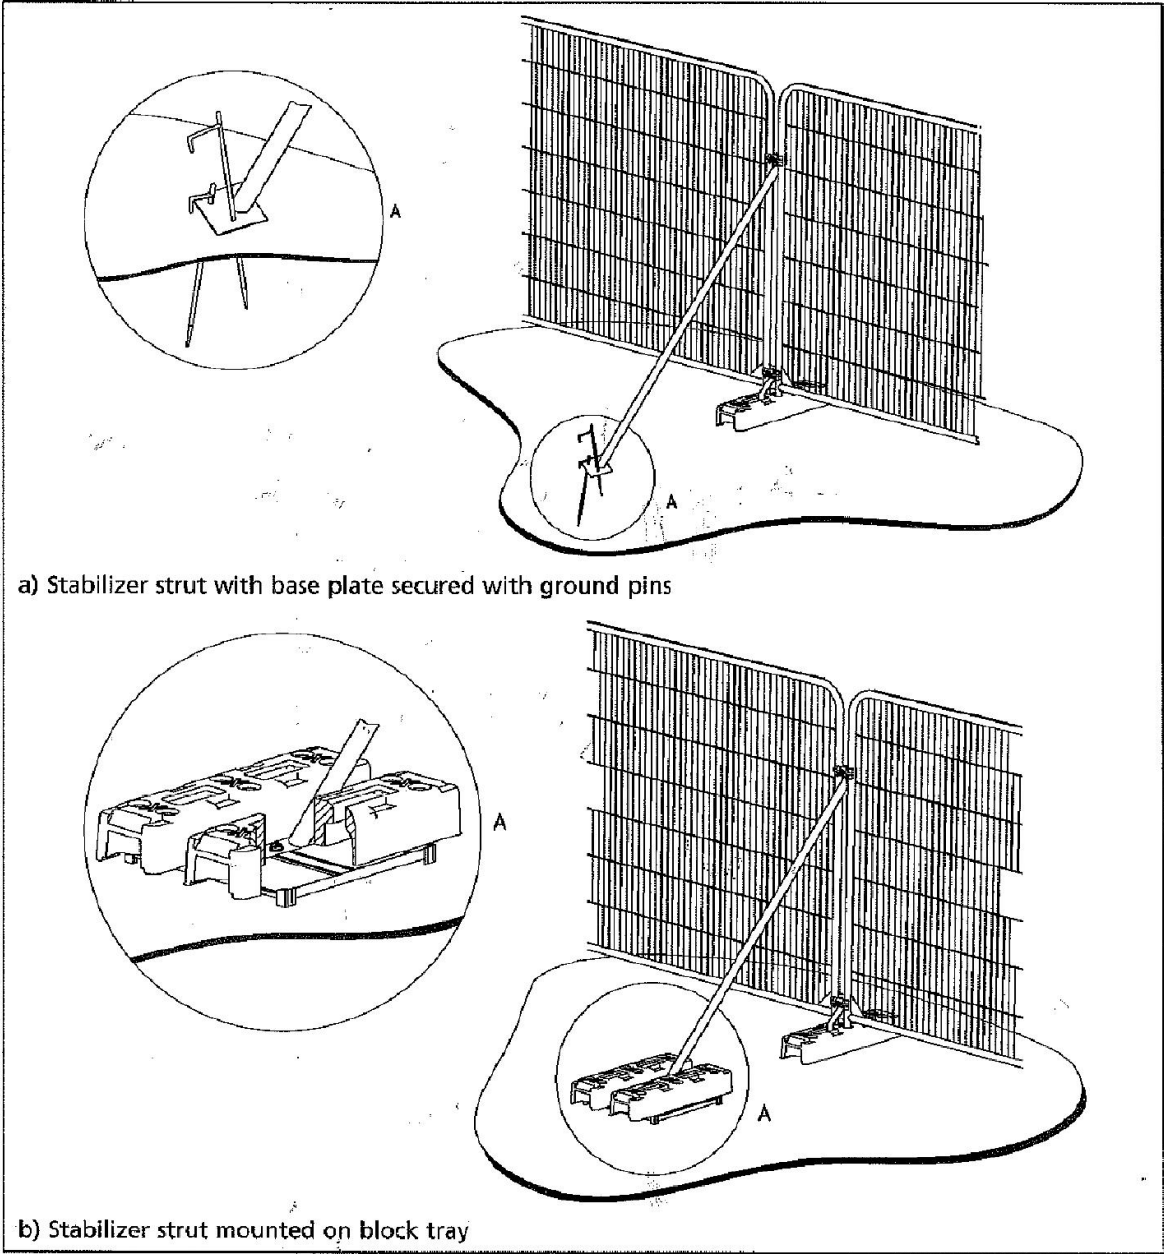

TREE PROTECTION FENCING (BS5837: 2012)

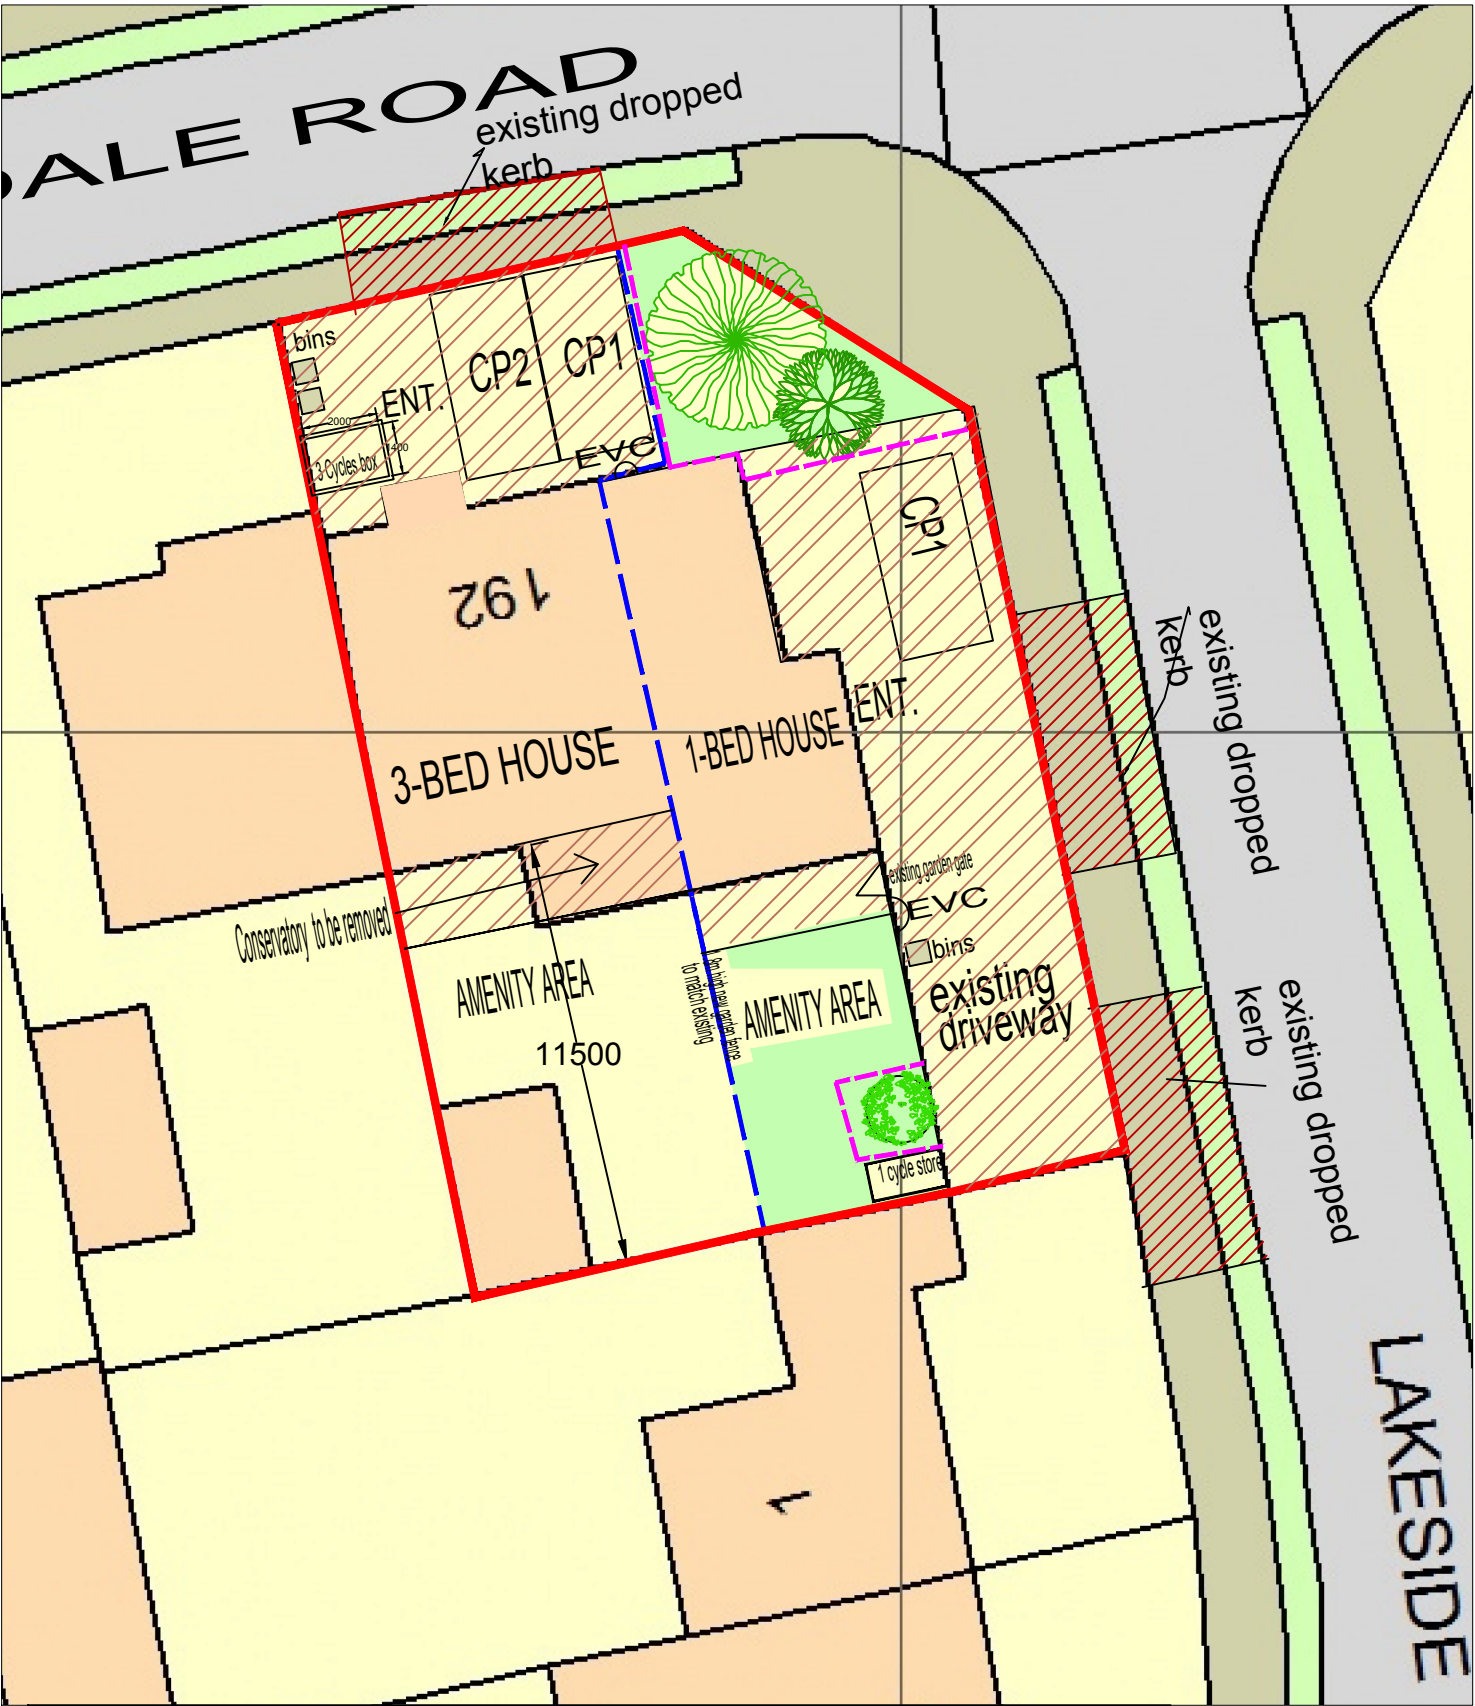


PROPOSED BLOCK PLAN

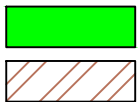

PERMEABLE AREA
IMPERMEABLE AREA

IMPERMEABLE AREA GARDEN 25 sqm
IMPERMEABLE AREA DRIVEWAYS 65 sqm

PERMEABLE AREA 130 sqm

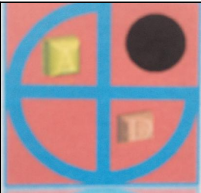

PROJECT:

PROPOSED SUB-DIVISION TO 2 HOUSES

192 Silverdale Road
Earley

DRAWN BY:

P.S.

DRAWING TITLE:

DATE:

23/06/2026

LANDSCAPE PLAN

SCALE:

1:200@A3

DRAWING NUMBER:

SR-07

FILENAME:

26008

ArchDezine Limited
archdeziner7@gmail.com