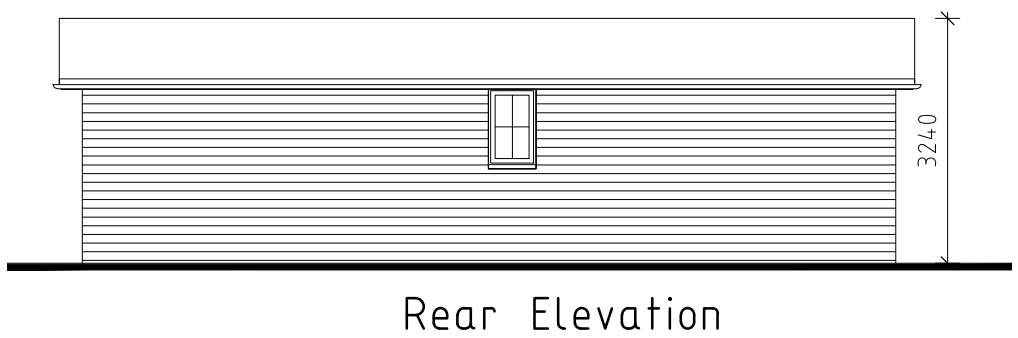
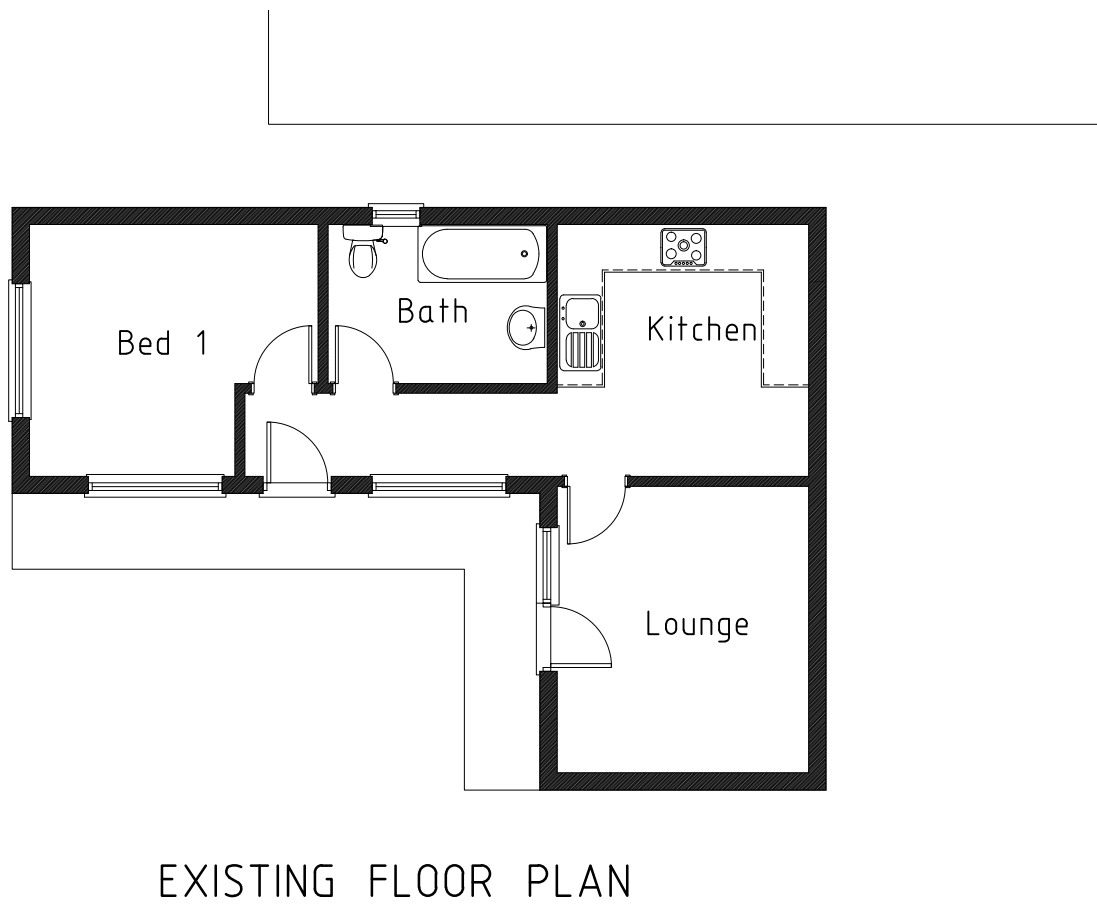
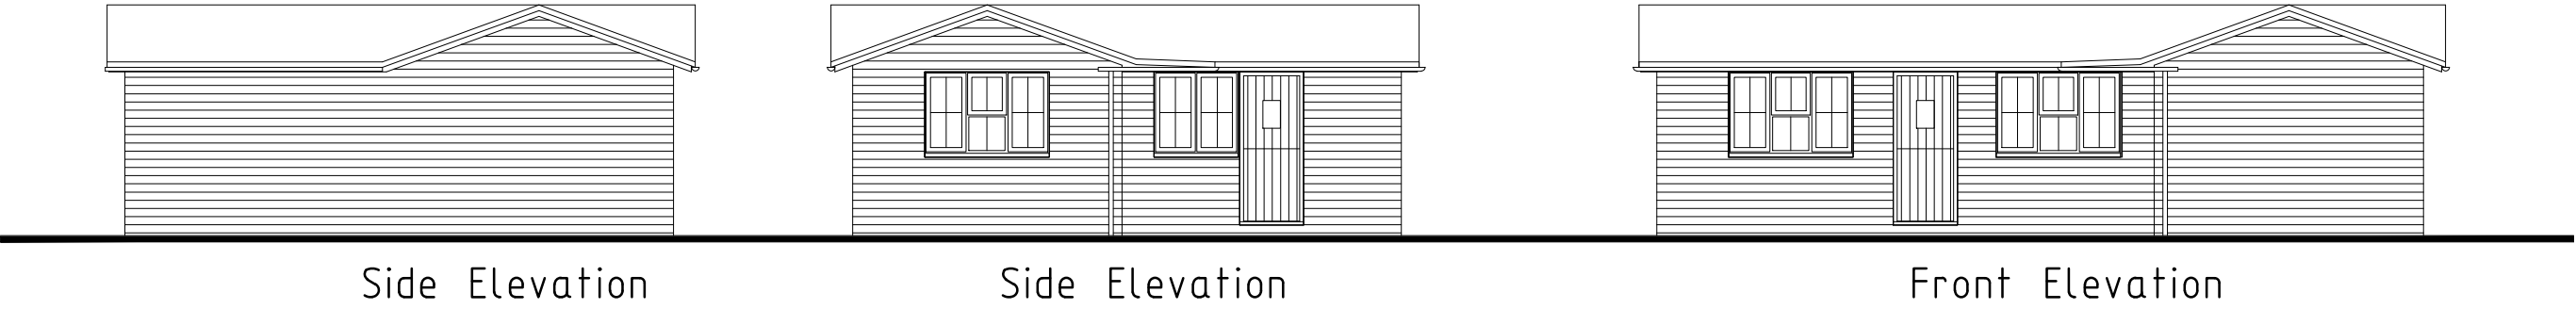


REV.	DATE	COMMENTS
PROJECT Sadlers Cottage, Sadlers End, Sindlesham, RG41 5AL		
PROJECT TITLE Proposed extension to existing annex to form suitable accommodation for disabled relative		
DRAWING TITLE EXISTING PLAN AND ELEVATIONS		
SK-tec Ltd Planning & Technical Services 58 Hilltop Road, earley, Reading, Berkshire, RG6 1DA tel: 01183 759987, mob: 07714 100537 e-mail: steve@sk-tec.co.uk		
CLIENT Mr & Mrs Thakur		
SCALE 1:100 (A3)	DATE Jul 22	
DRG. No. 24/948-02	REV.	