

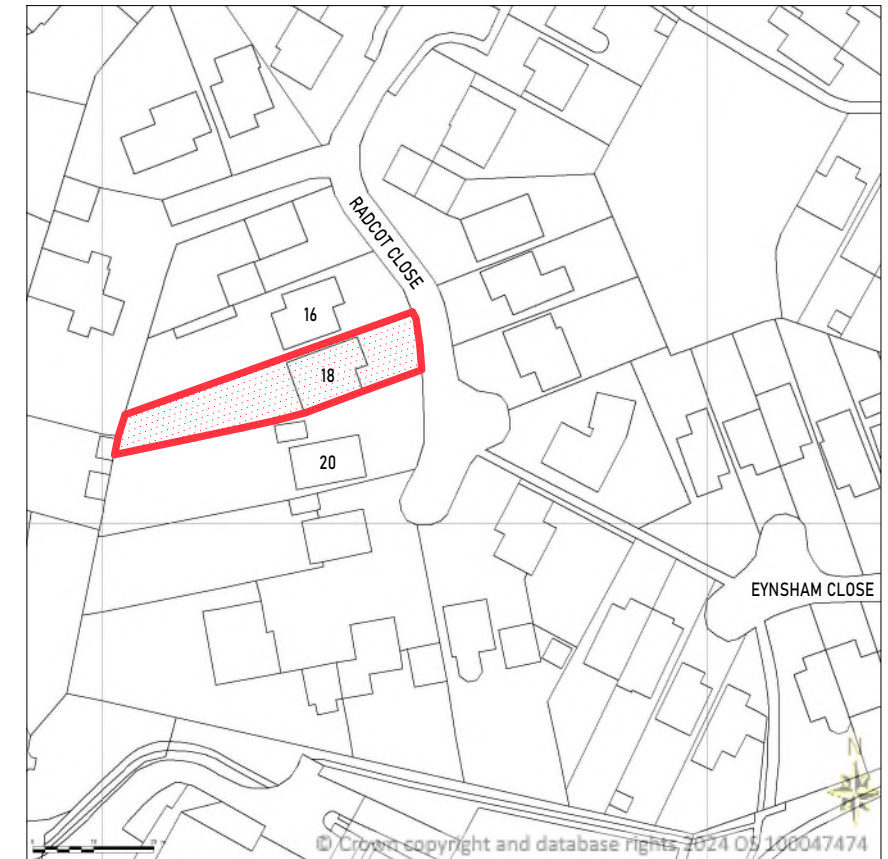


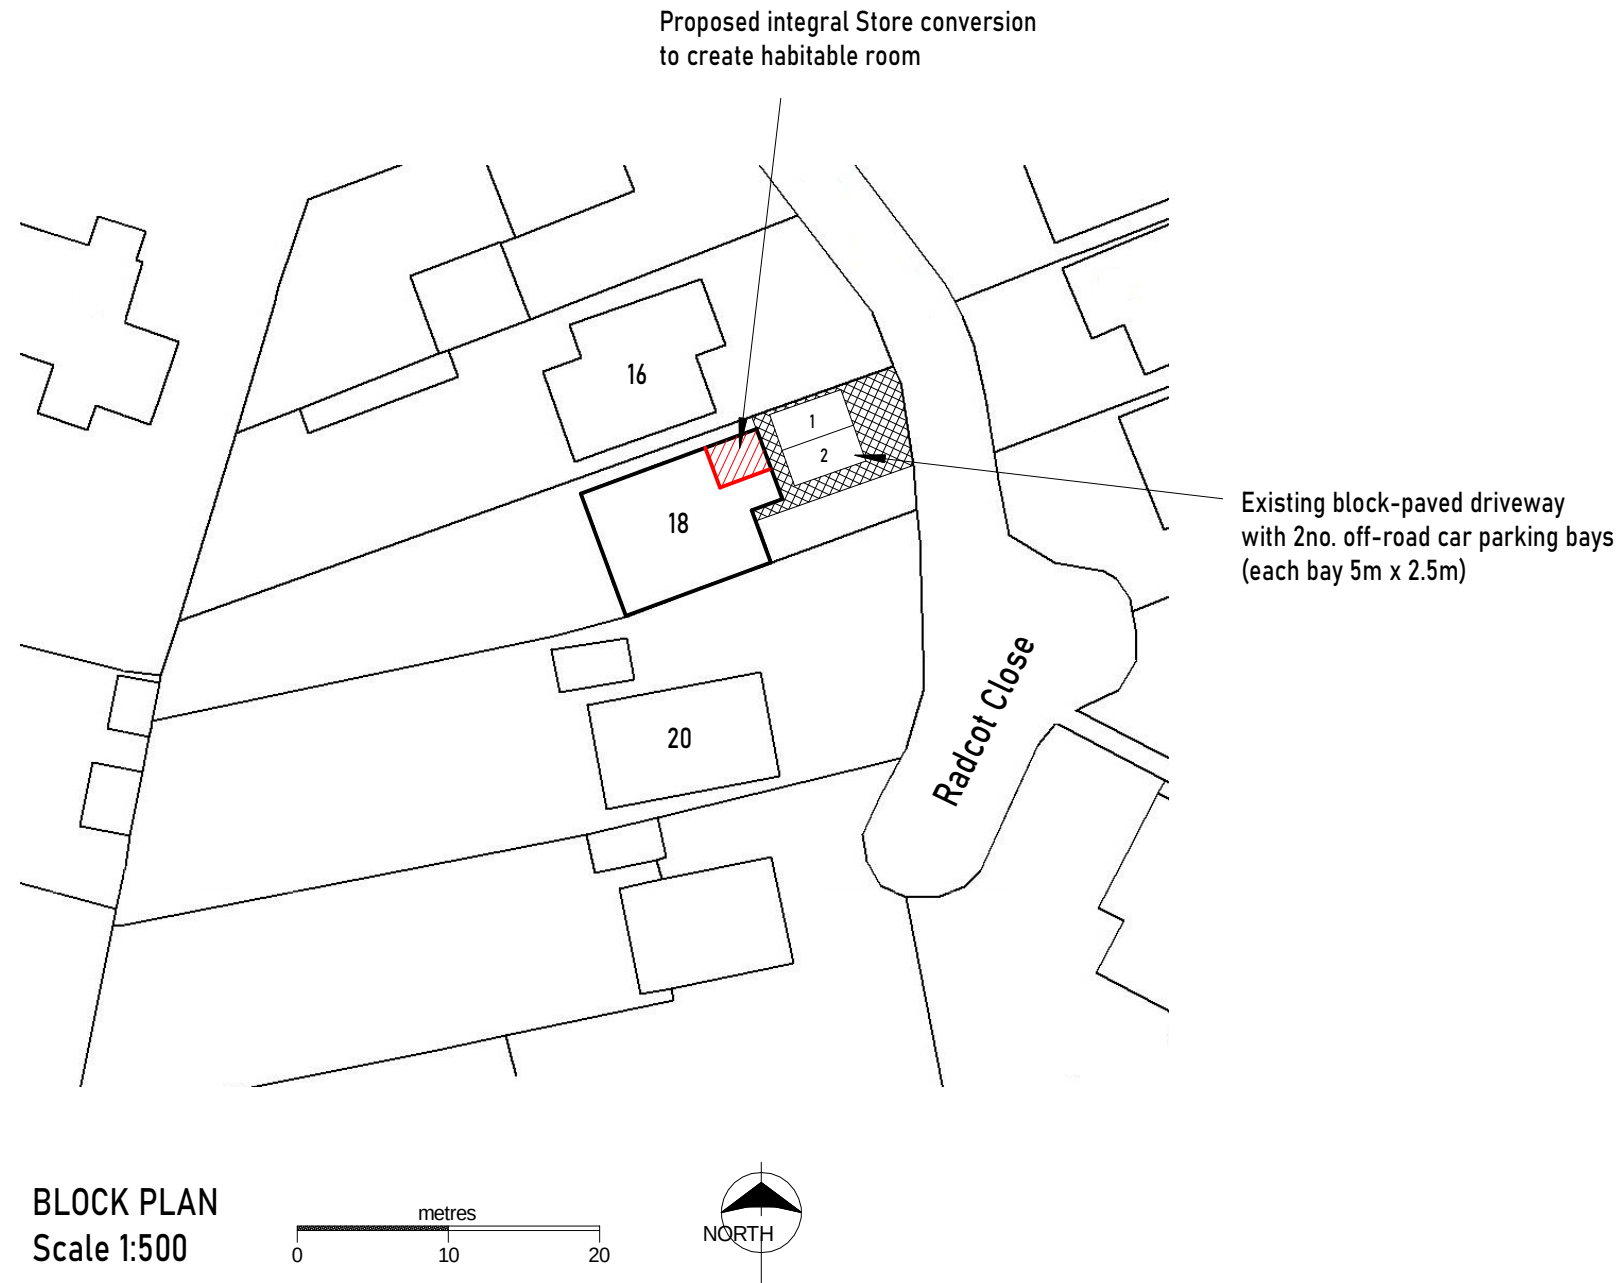

LOCATION PLAN
Scale 1:1250

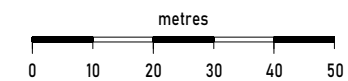

Revision				Drwg No	CROWTHER-0824-05	Scale: 1:1250 (A3) 1:500
				Title	BLOCK AND LOCATION PLANS	

	STEPHEN BIDDLE BSc CEng FICE Email: stephen@sbiddle.co.uk Mob: 07864 122 313 Web: www.sbiddle.co.uk		
	Client	Mr & Mrs H. Crowther	
	Address	18 Radcot Close, Woodley, Reading RG5 3BG	