


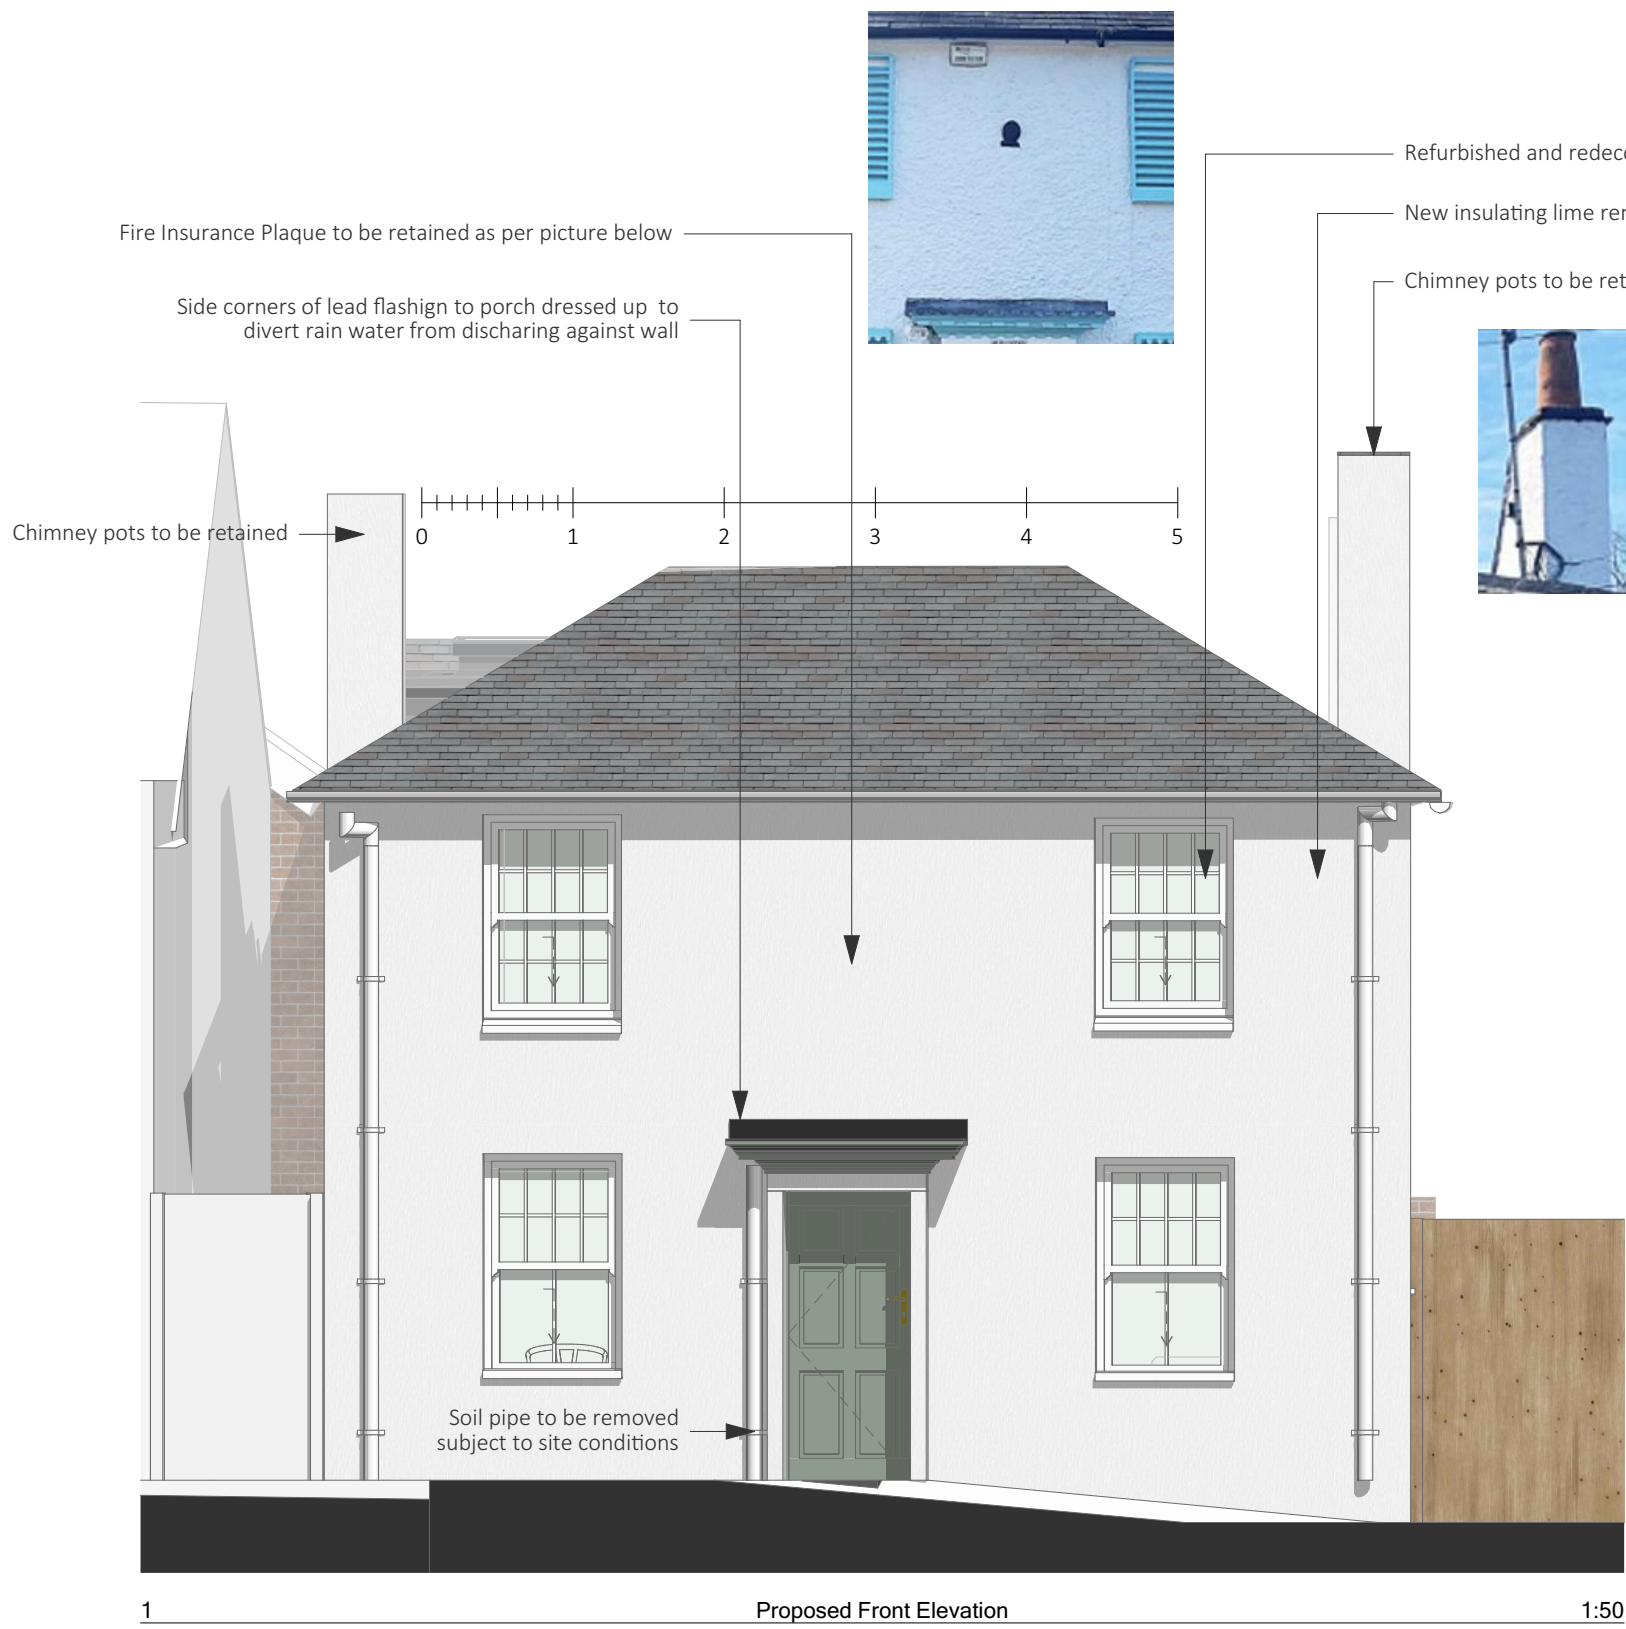

Rev 4
* rear gable end two storey extension omitted from proposals
* WC rear elevation to be retained
* WC window omitted
* Adjustment to porch lead edge

Issue date: 03 June 2026
Scale (1:50 @ A3)

Proposed Elevations- River Cottage
140 PA/LB 2 024 revision 03

SIMON MACK ARCHITECTURE
© copyright Simon Mack Architecture Ltd 2026