
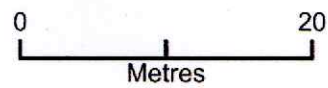


42 WA RG5 3HJ

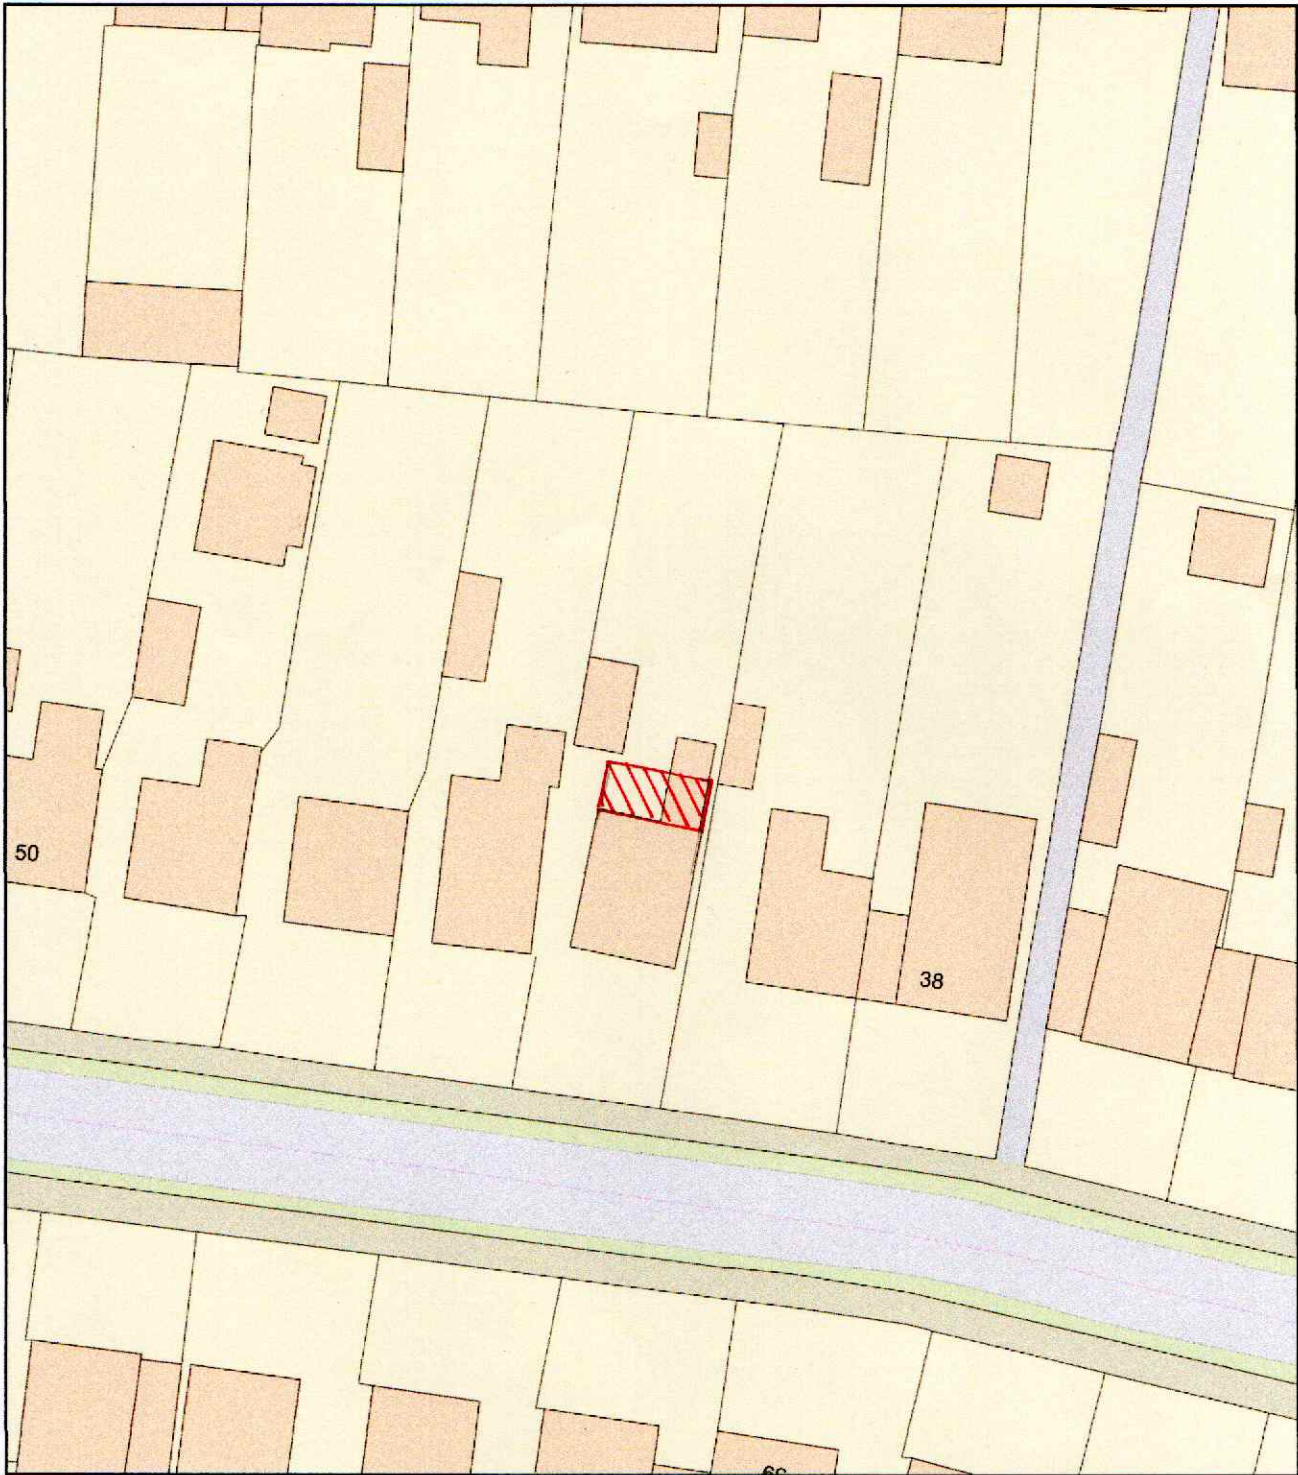

Plan Produced for: Jo Martin
Date Produced: 06 Jun 2026
Plan Reference Number: TQRQM26157203004171
Scale: 1:500 @ A4