


Notes:

© This drawing remains the property of The Keen Partnership and shall not be copied without prior written consent.


All dimensions to be checked on site and any discrepancies to be reported before work commences.

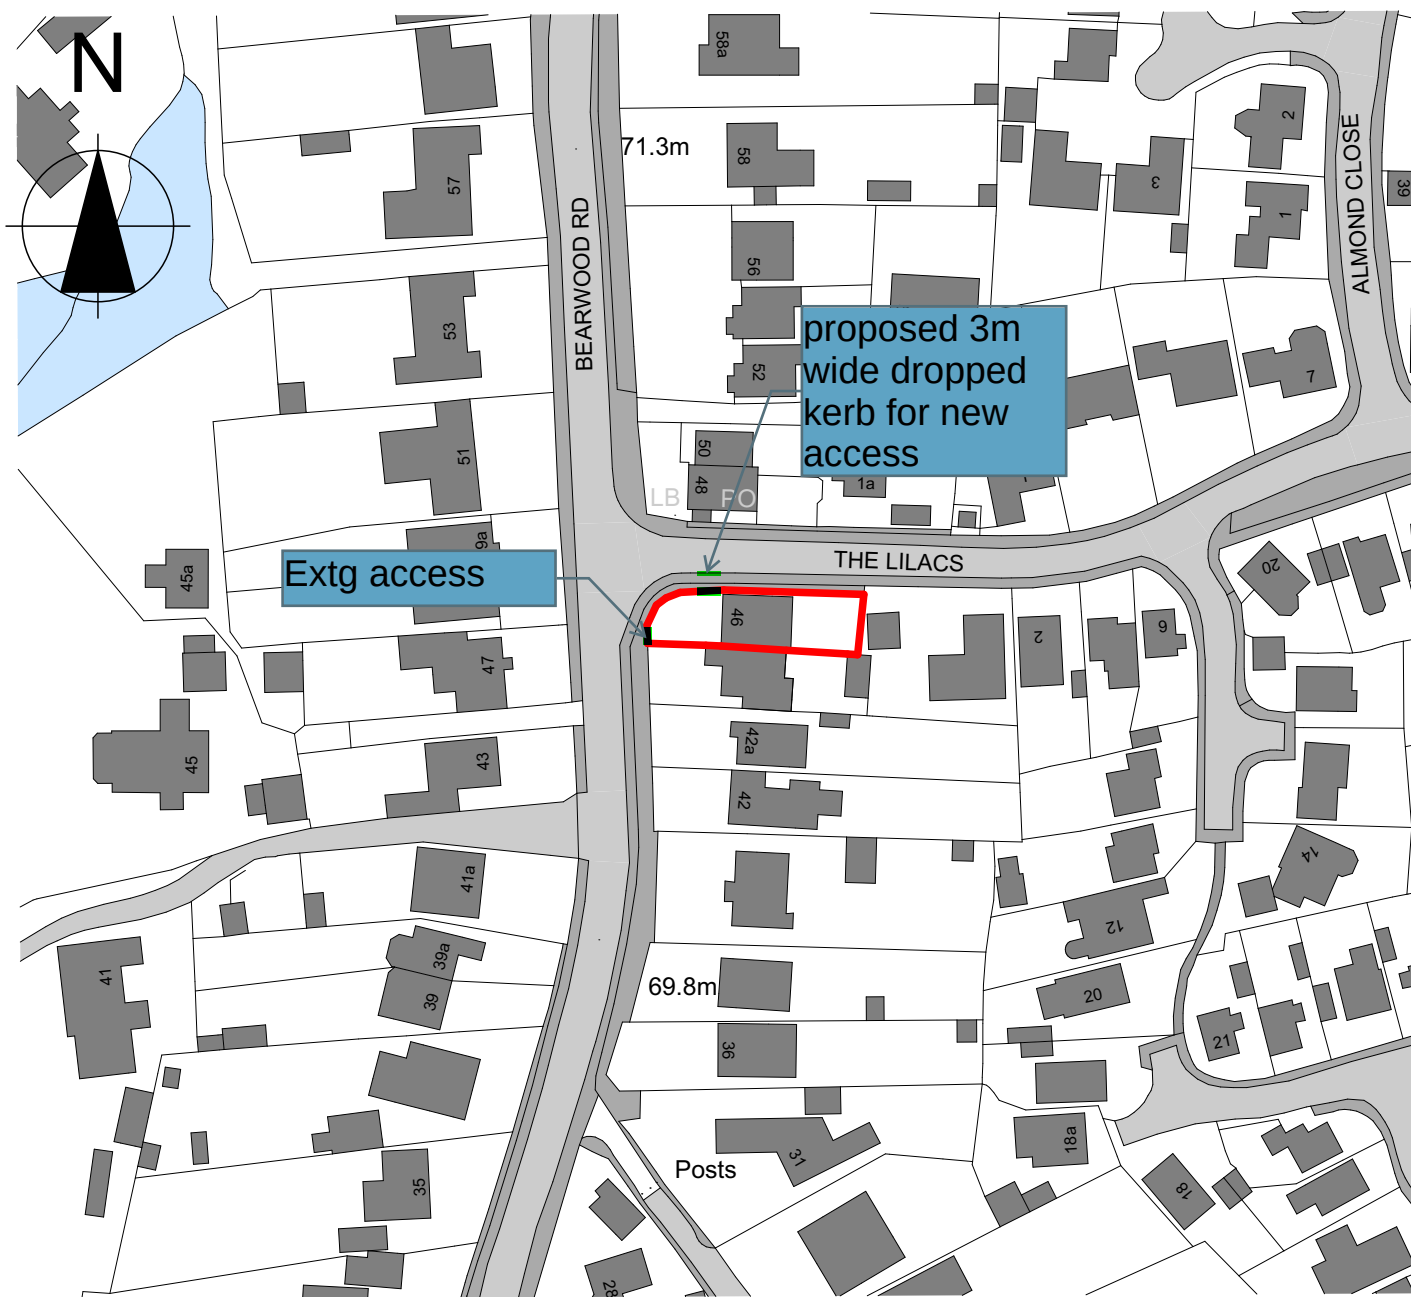

Ordnance Survey, (c) Crown Copyright 2024. All rights reserved. Licence number 100022432

1:1250

Location Plan

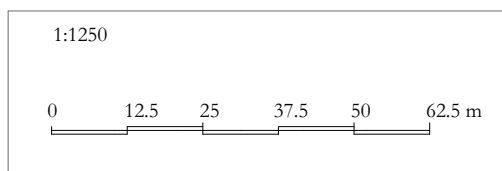

Proposed access off The Lilacs

Drawing Title:

Location Plan

**THE
KEEN
PARTNERSHIP**

The Courtyard
Edinburgh Road
Reading RG30 2UA
Tel: 0118 9510 855
Fax: 0118 9510 866
chris@keenpartnership.co.uk
www.keenpartnership.co.uk

Job Title:
46 Bearwood Rd, Barkham, Wokingham
RG41 4SY



Drawing Date:

19/02/24

Issue Date:

21/01/2025

Job No:

9314

Status:

Planning Drawings

Drawn By:

CM

Scale:

@A4

Drawing No:

9218-100

Rev: