


Ordnance Survey, (c) Crown Copyright 2024. All rights reserved. Licence number 100022432

Scale 1:1250

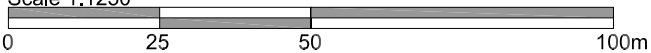

Rev.	-	Date	-	Detail	-
Status					
PLANNING ISSUE					
 HAWKINS DESIGN Kasvene Mole Road, Sindlesham, Wokingham, England, RG41 5DJ Tel: 07393181771 Email: michael@hawkins-design.co.uk www.hawkins-design.co.uk					
Client					
GEETA YADAV					
Project Title					
21 OATLANDS ROAD					
DRAWING Title					
LOCATION PLAN					
Scale		Date		Drawn	
1:1250 @ A4		NOV 24		MH	
DRAWING No.				Rev.	
1014 - 101				-	
The copyright in this document and design is confidential to and the property of Hawkins Design Ltd					