




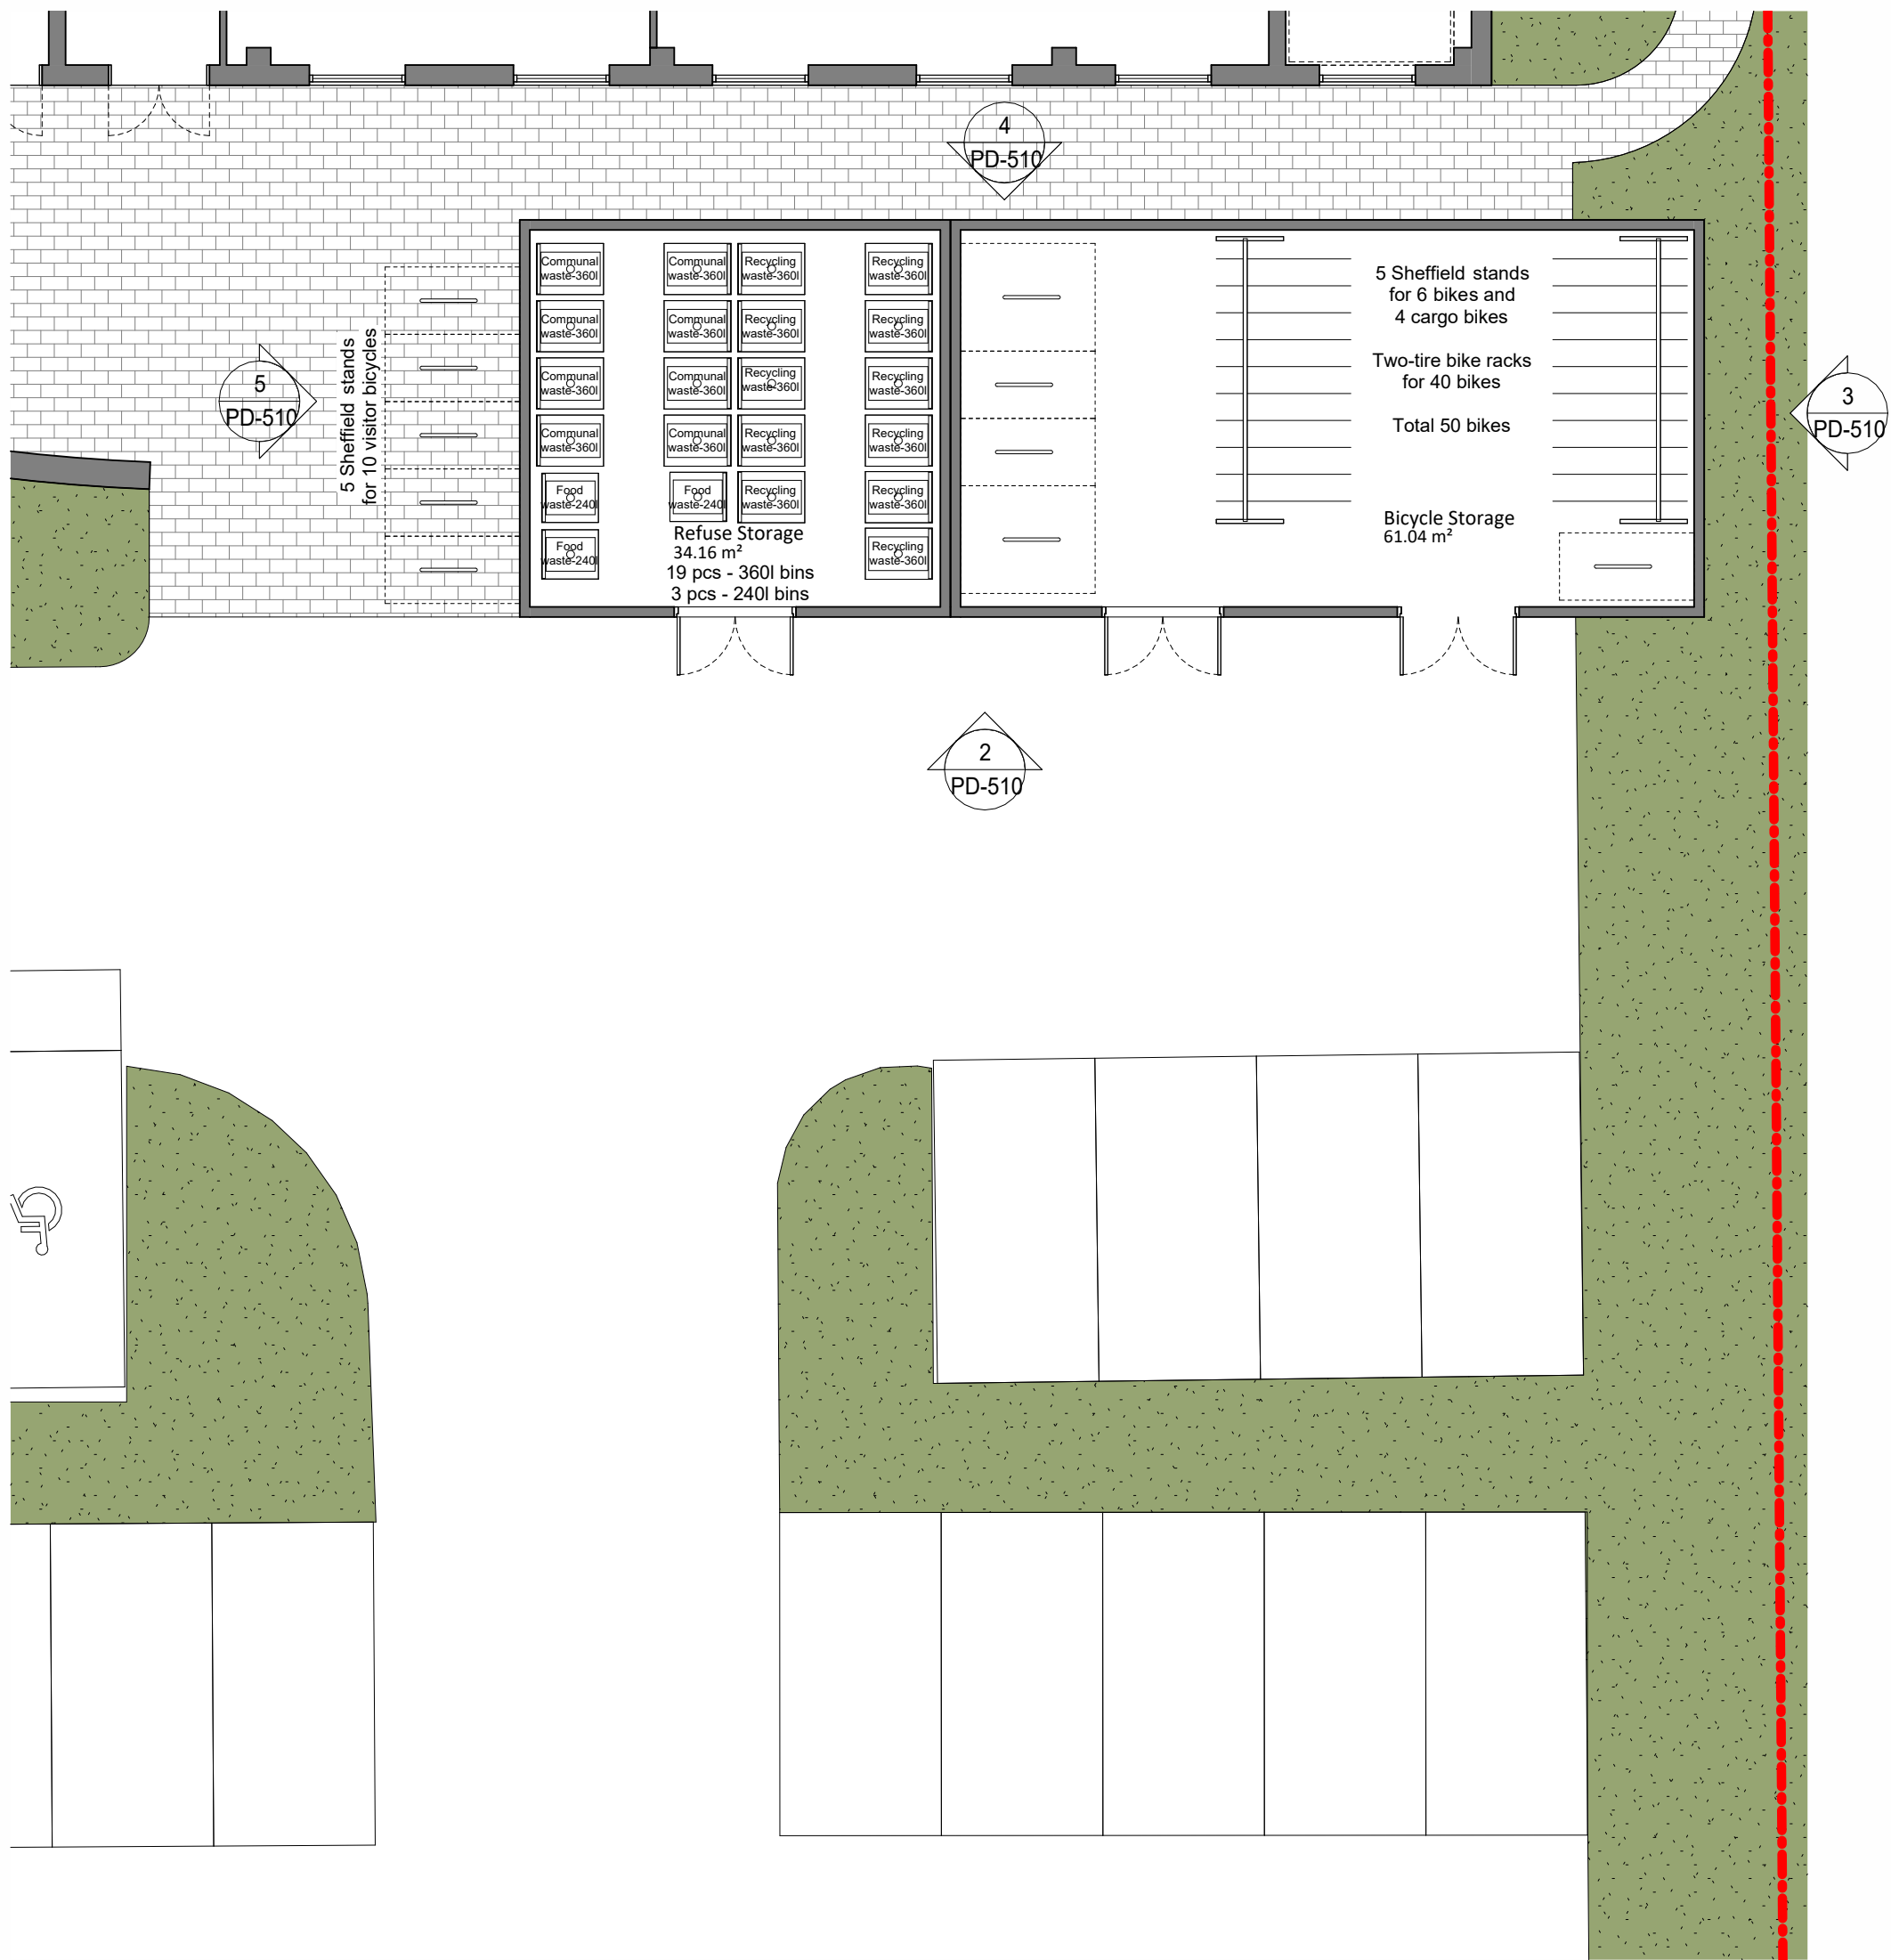


1 Refuse & Bike Storages Floor Plan
1 : 100

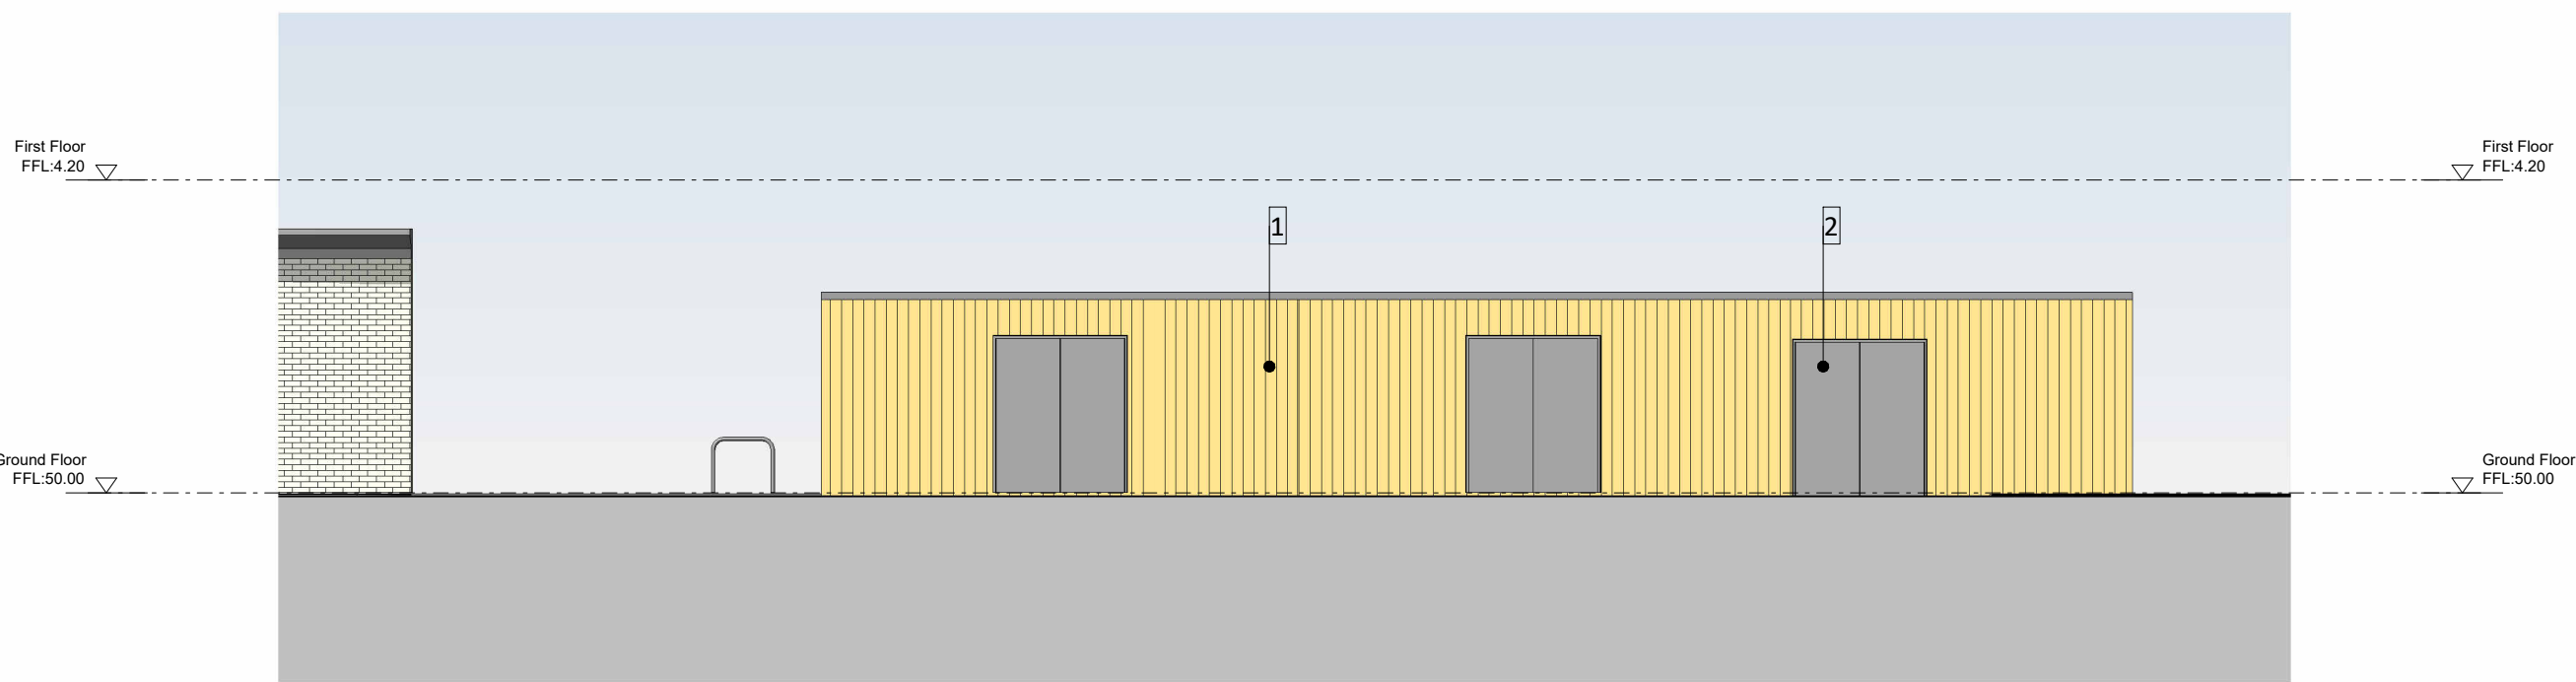


2 Elevation 1
1 : 100

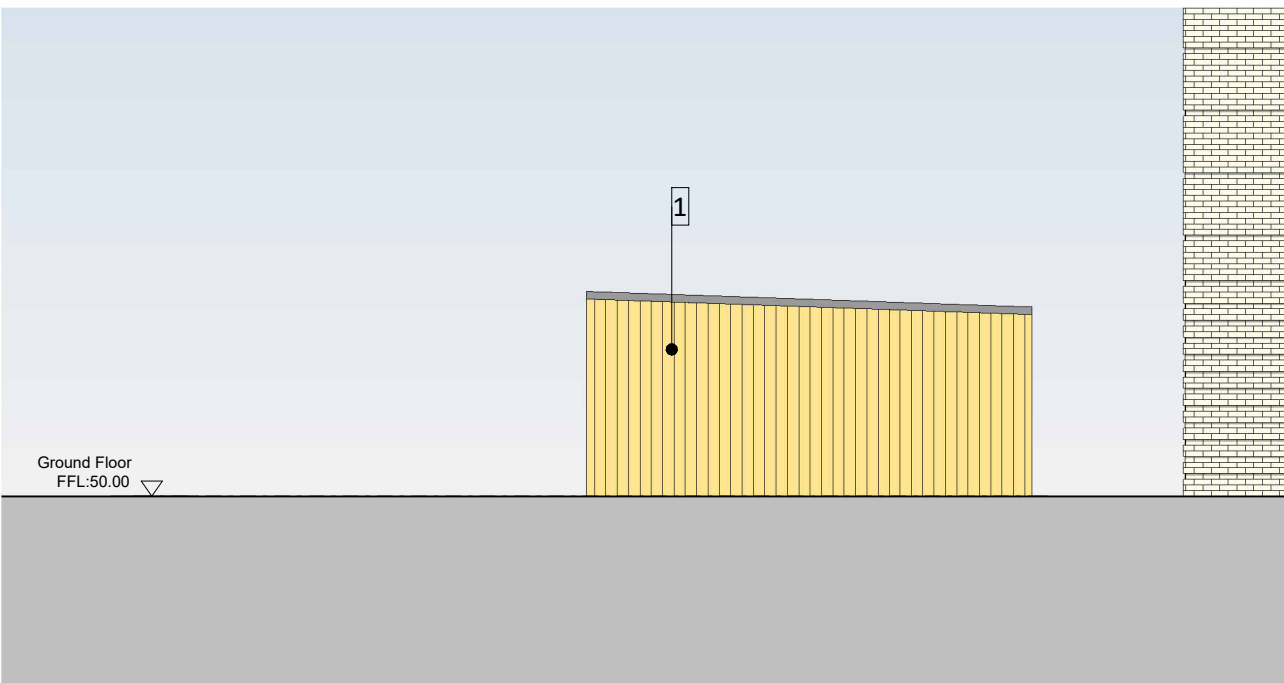

3 Elevation 2
1 : 100

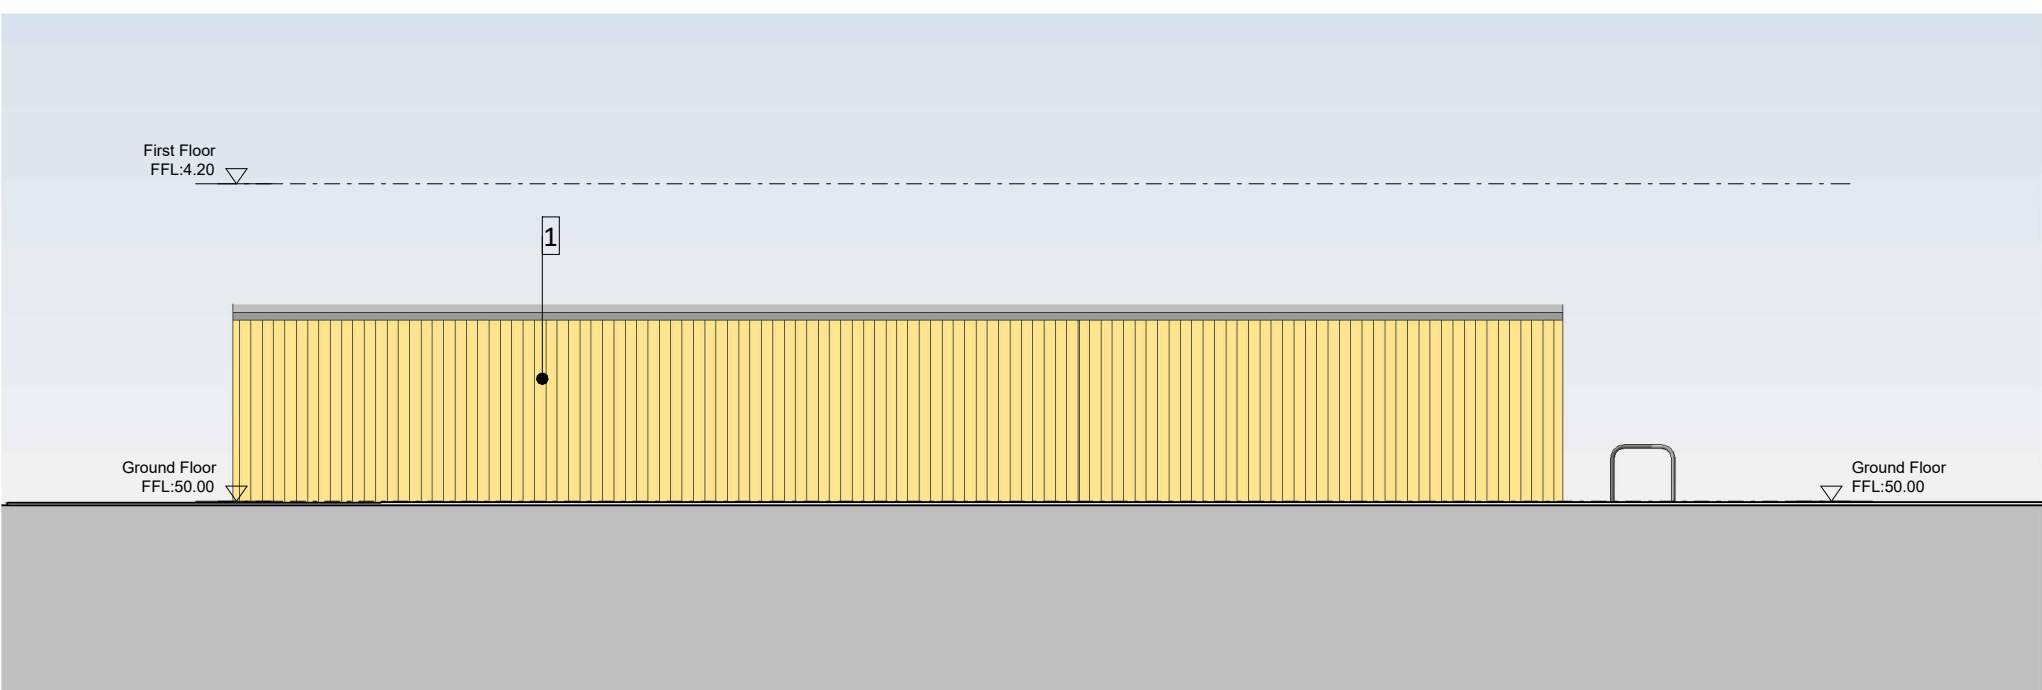

4 Elevation 3
1 : 100

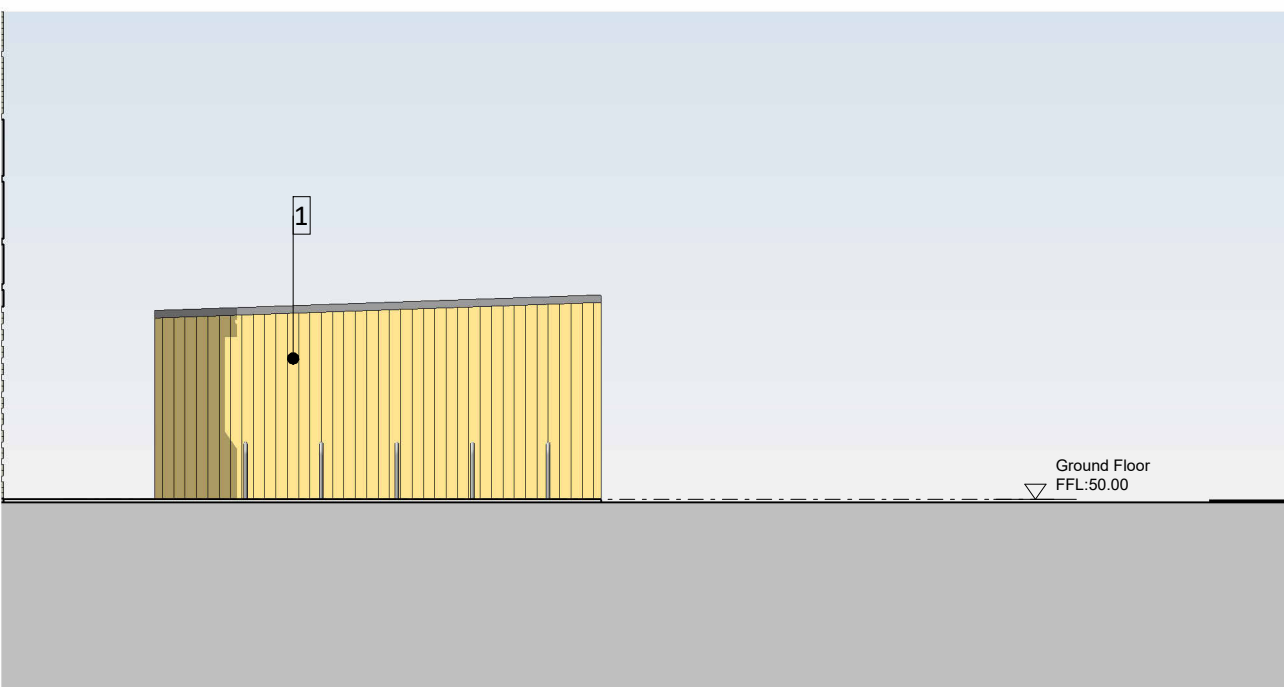

5 Elevation 4
1 : 100

Material key:
1. Treated timber shiplap cladding
2. Grey metal doors

