




~~DO NOT SCALE FROM THIS DRAWING~~ - VERIFY ALL DIMENSIONS BEFORE SETTING OUT, COMMENCING WORK OR MAKING ANY SHOP DRAWINGS. REPORT ANY DISCREPANCIES TO SUPERVISING OFFICER IMMEDIATELY. COPYRIGHT ©

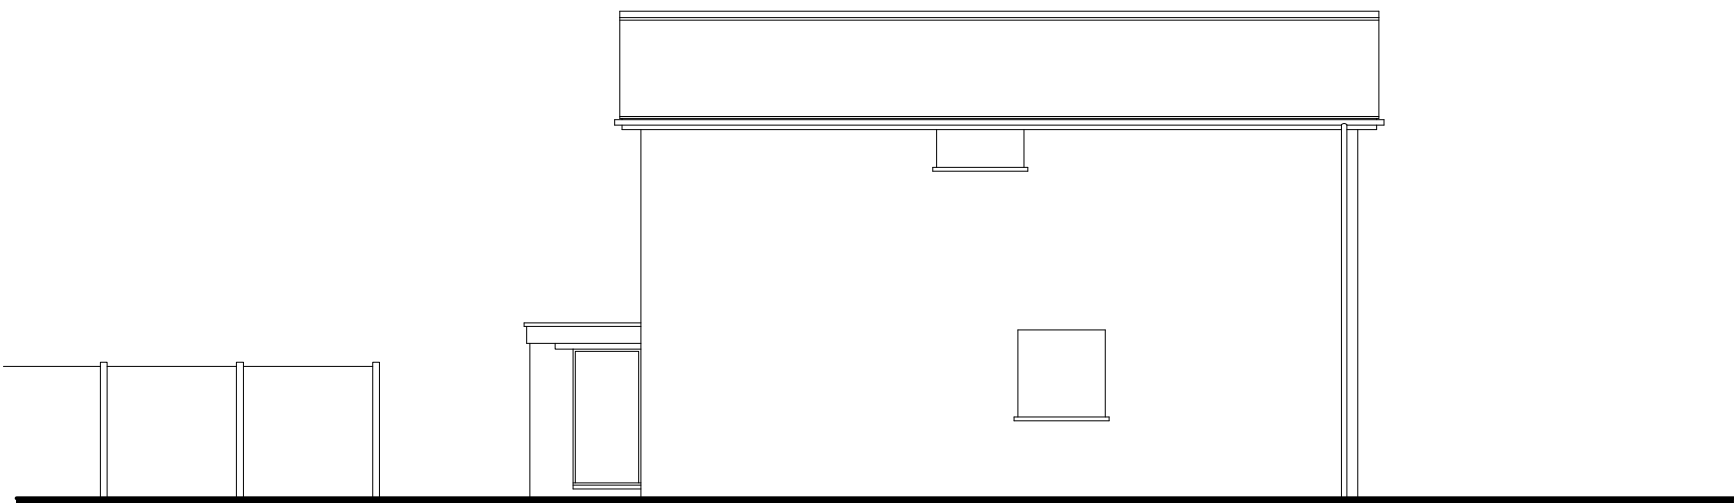


Side Elevation 1:100 Scale

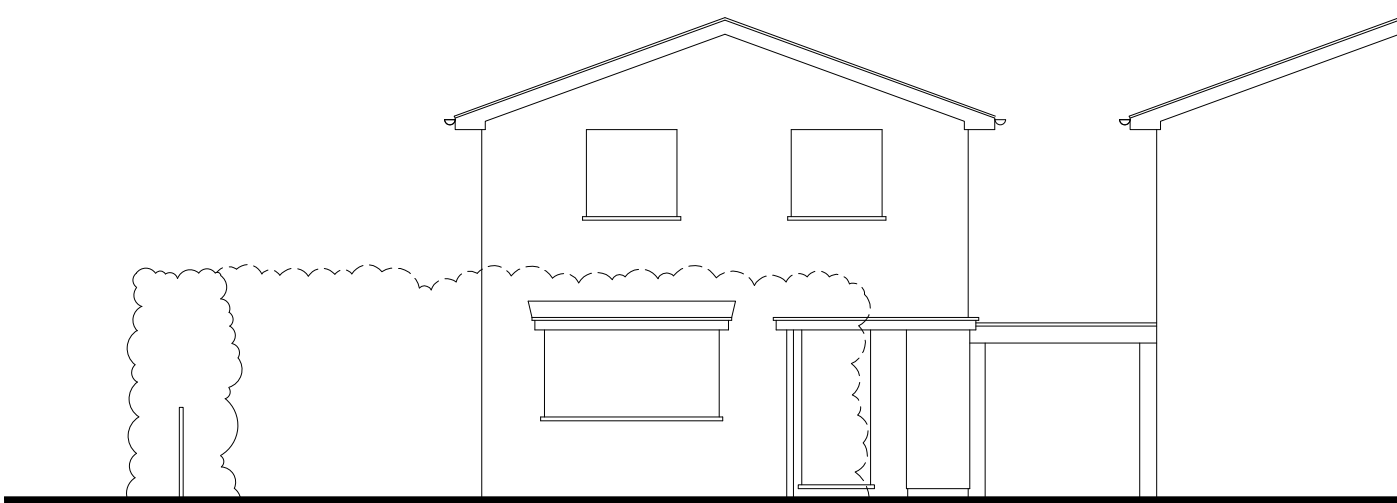


Front Elevation 1:100 Scale

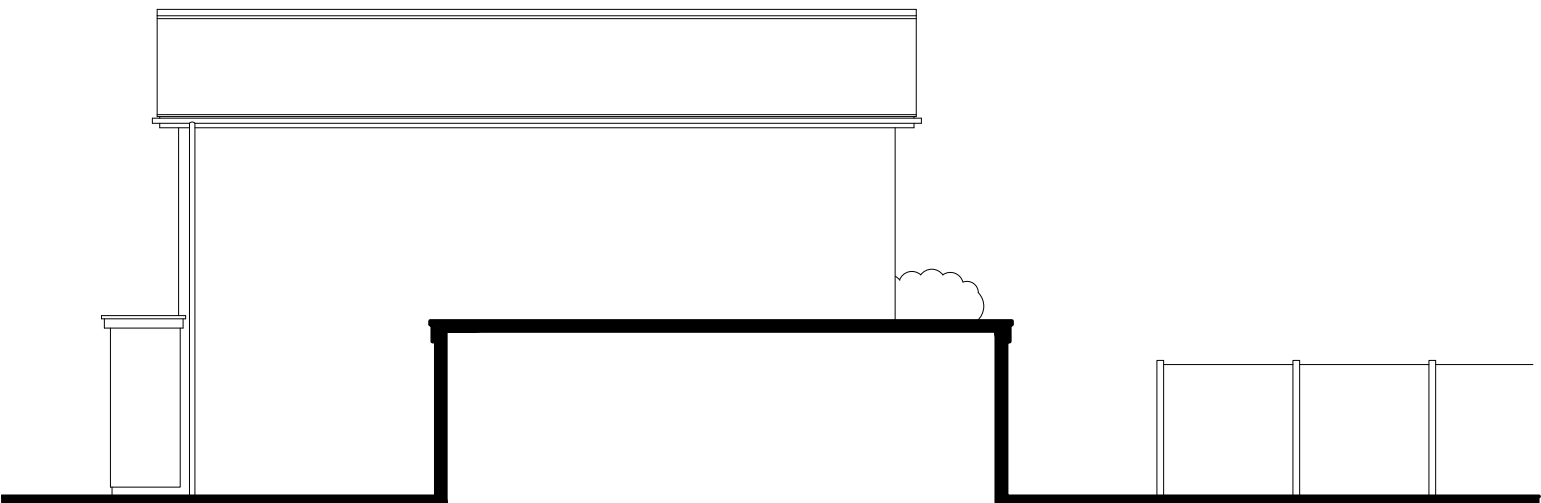


Side Elevation 1:100 Scale

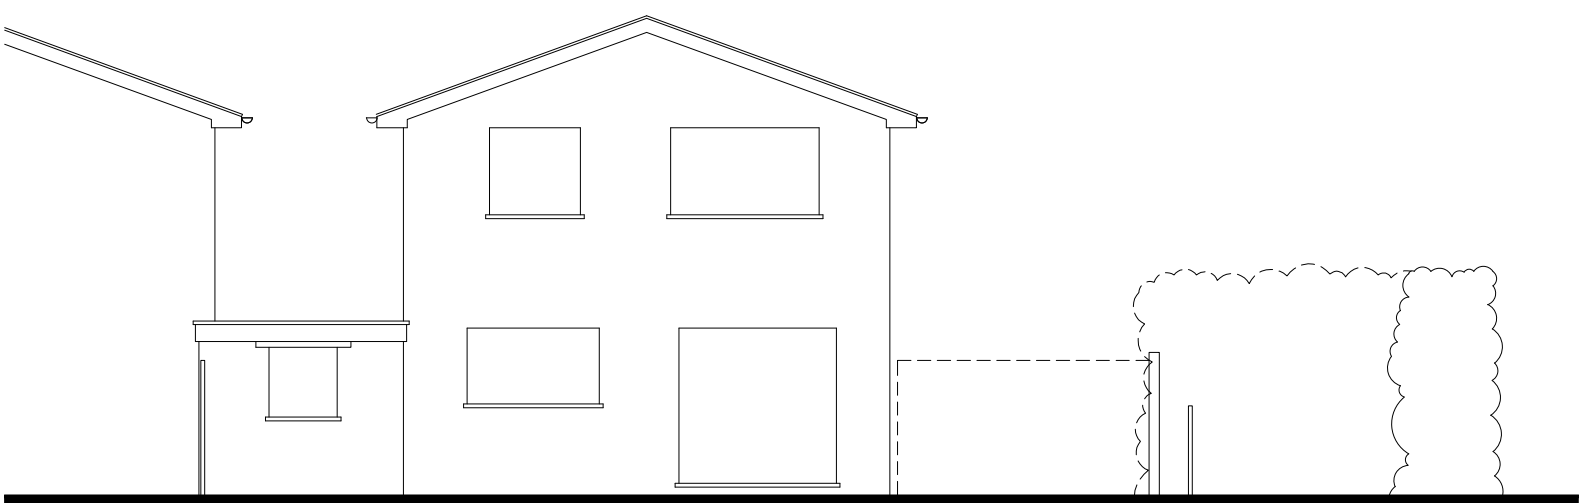


Rear Elevation 1:100 Scale

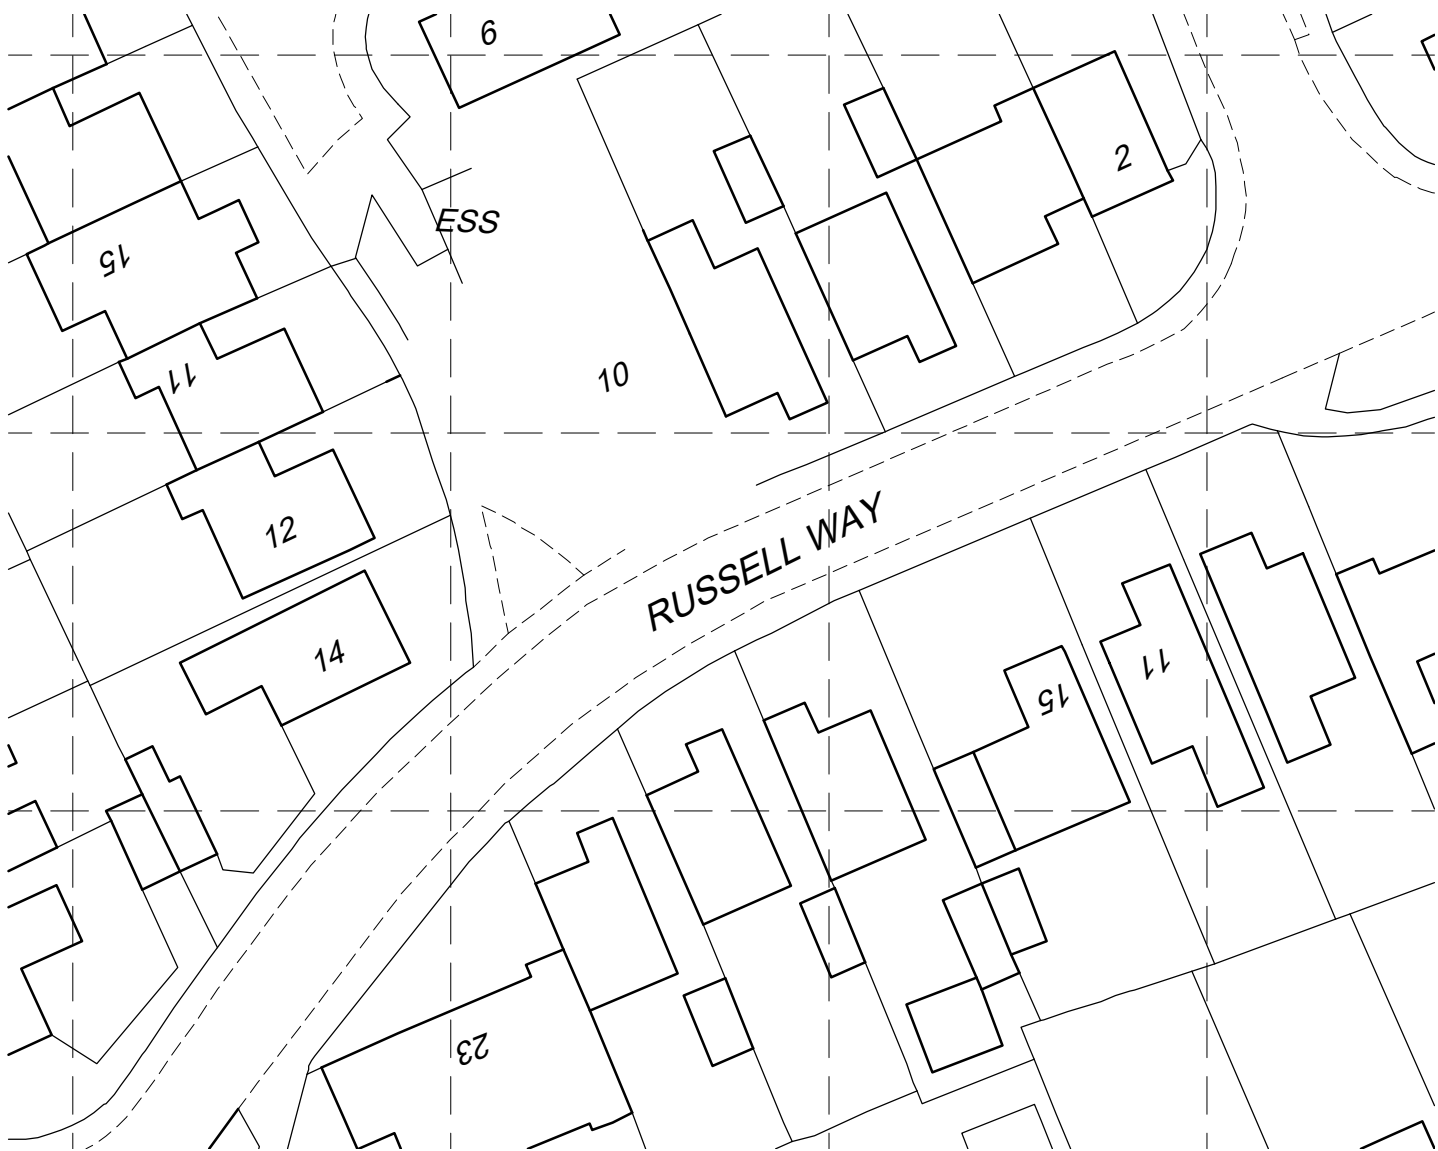

Site Plan 1:500 Scale

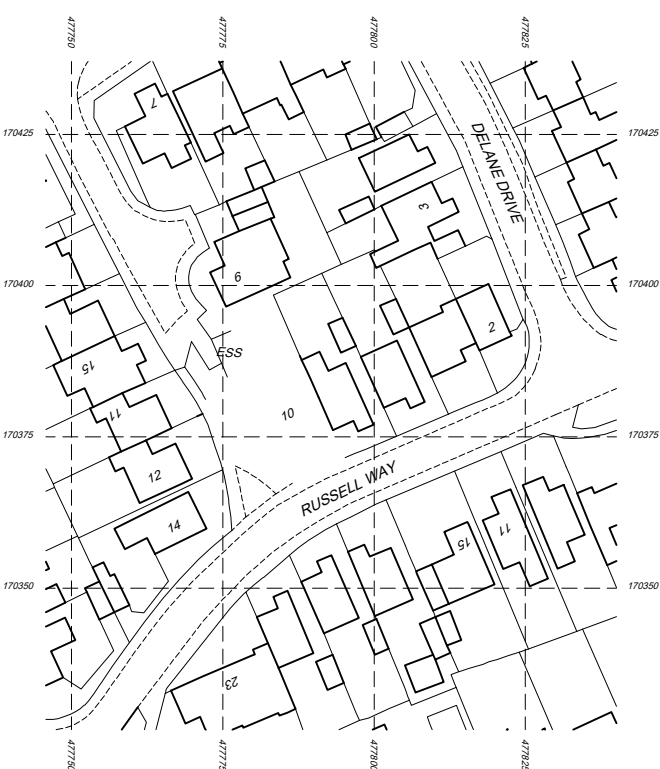

Location Plan 1:1250 Scale

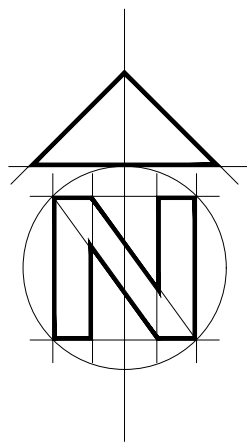

1:500 scale Bar
This Drawing has been produced for printing onto A2 size paper,
If printing on A3 please use the scale below for reference.
0m 2.5m 5m 10m 20m 40m

1:1250 scale Bar
This Drawing has been produced for printing onto A2 size paper,
If printing on A3 please use the scale below for reference.
0m 6.2m 12.5m 25m 50m 100m

1:100 scale Bar
This Drawing has been produced for printing onto A2 size paper,
If printing on A3 please use the scale below for reference.
0m 0.5m 1.0m 2.0m 4.0m 8.0m

Bonney Architecture

PLANNING & TECHNICAL SERVICES

CLIENT Mr & Mrs G Rutter
14 Hornbeam Close
Barkham
Wokingham
RG41 4UR
07515 355 770
bonneyarchitecture@gmail.com

JOB 10 Russell Way Winnersh,
Wokingham, RG41 5SN

DRG EXISTING ELEVATIONS & SITE PLANS

© Crown copyright 2024 Ordnance Survey 100053143
Cadastral data is subject to Crown copyright and is reproduced with permission of HM Land Registry.