



~~DO NOT SCALE FROM THIS DRAWING~~ VERIFY ALL DIMENSIONS BEFORE
SETTING OUT, COMMENCING WORK OR MAKING ANY SHOP DRAWINGS.
REPORT ANY DISCREPANCIES TO SUPERVISING OFFICER IMMEDIATELY.
COPYRIGHT ©

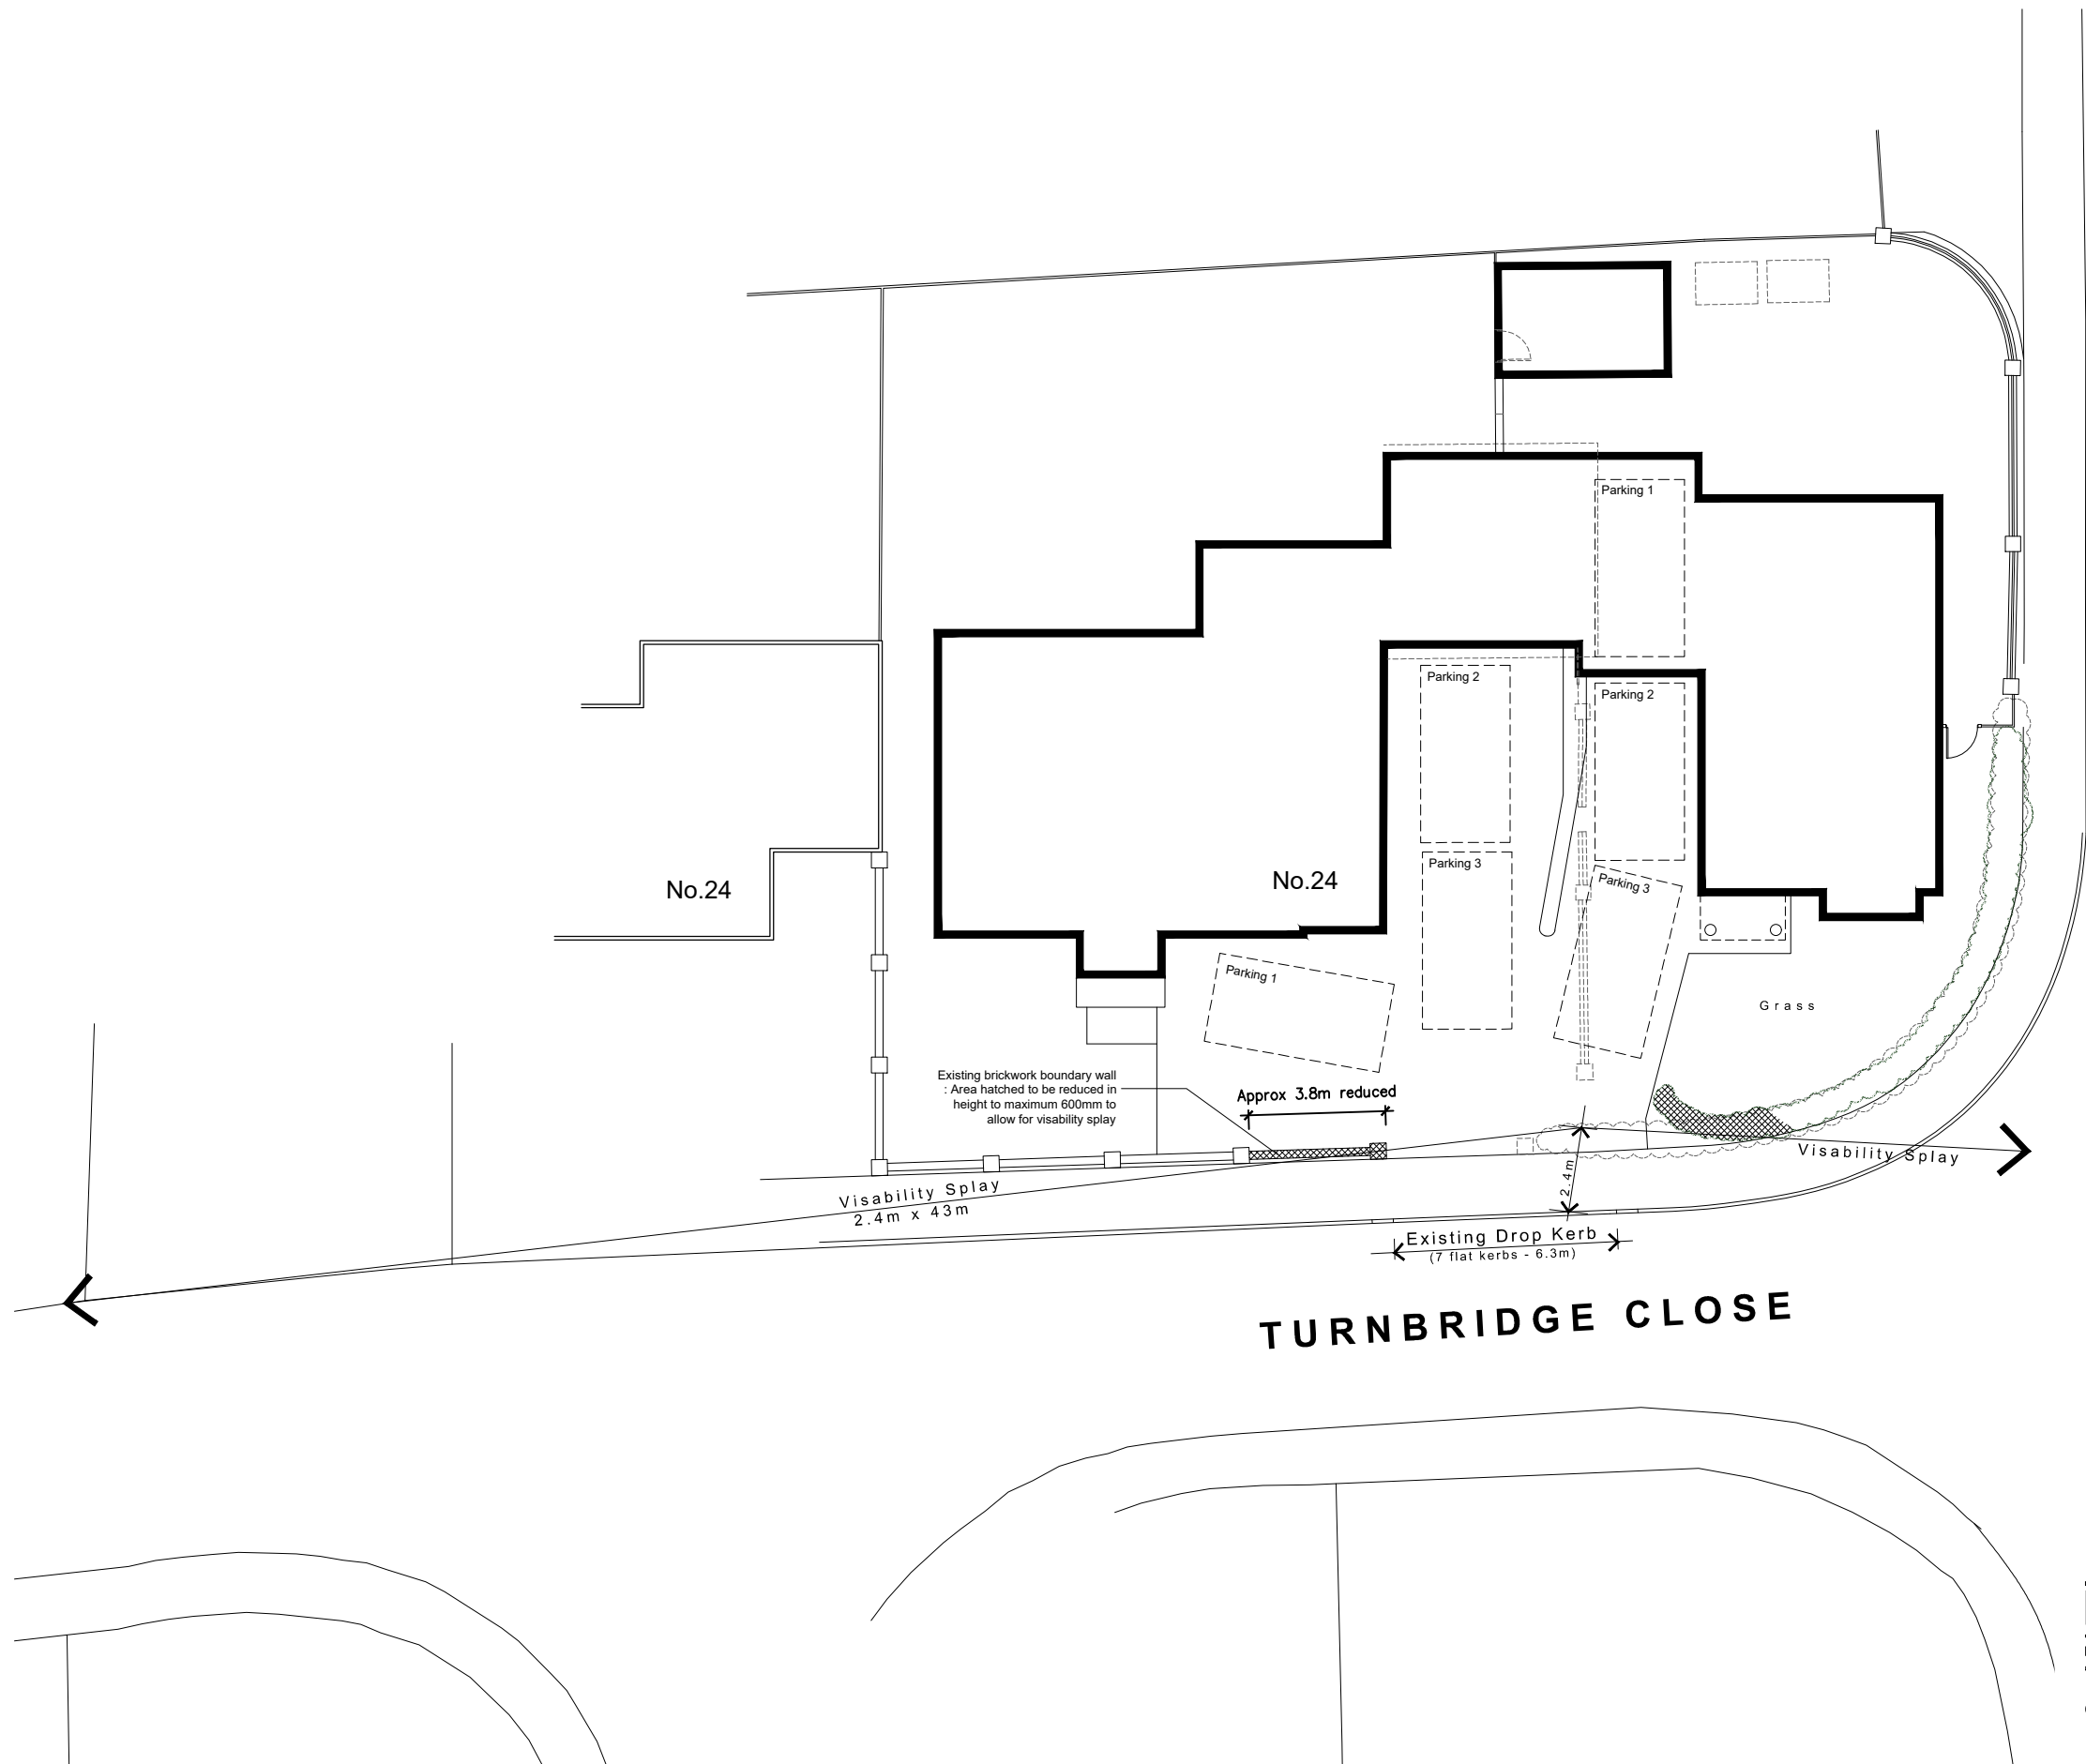

Site Plan 1:200 Scale

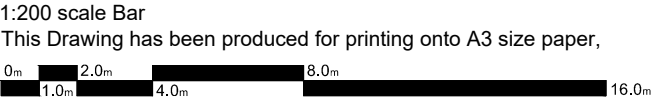

Bonney Architecture
PLANNING & TECHNICAL SERVICES

CLIENT **Ms N. Purssell** 14 Hornbeam Close
Barkham
Wokingham
RG41 4UR

JOB **Land Adjacent to 24 Turnbridge Close, Earley, Reading, RG6 4UZ** 07515 355 770
bonneyarchitecture@gmail.com

DRG **VISABILITY SPLAYS**