


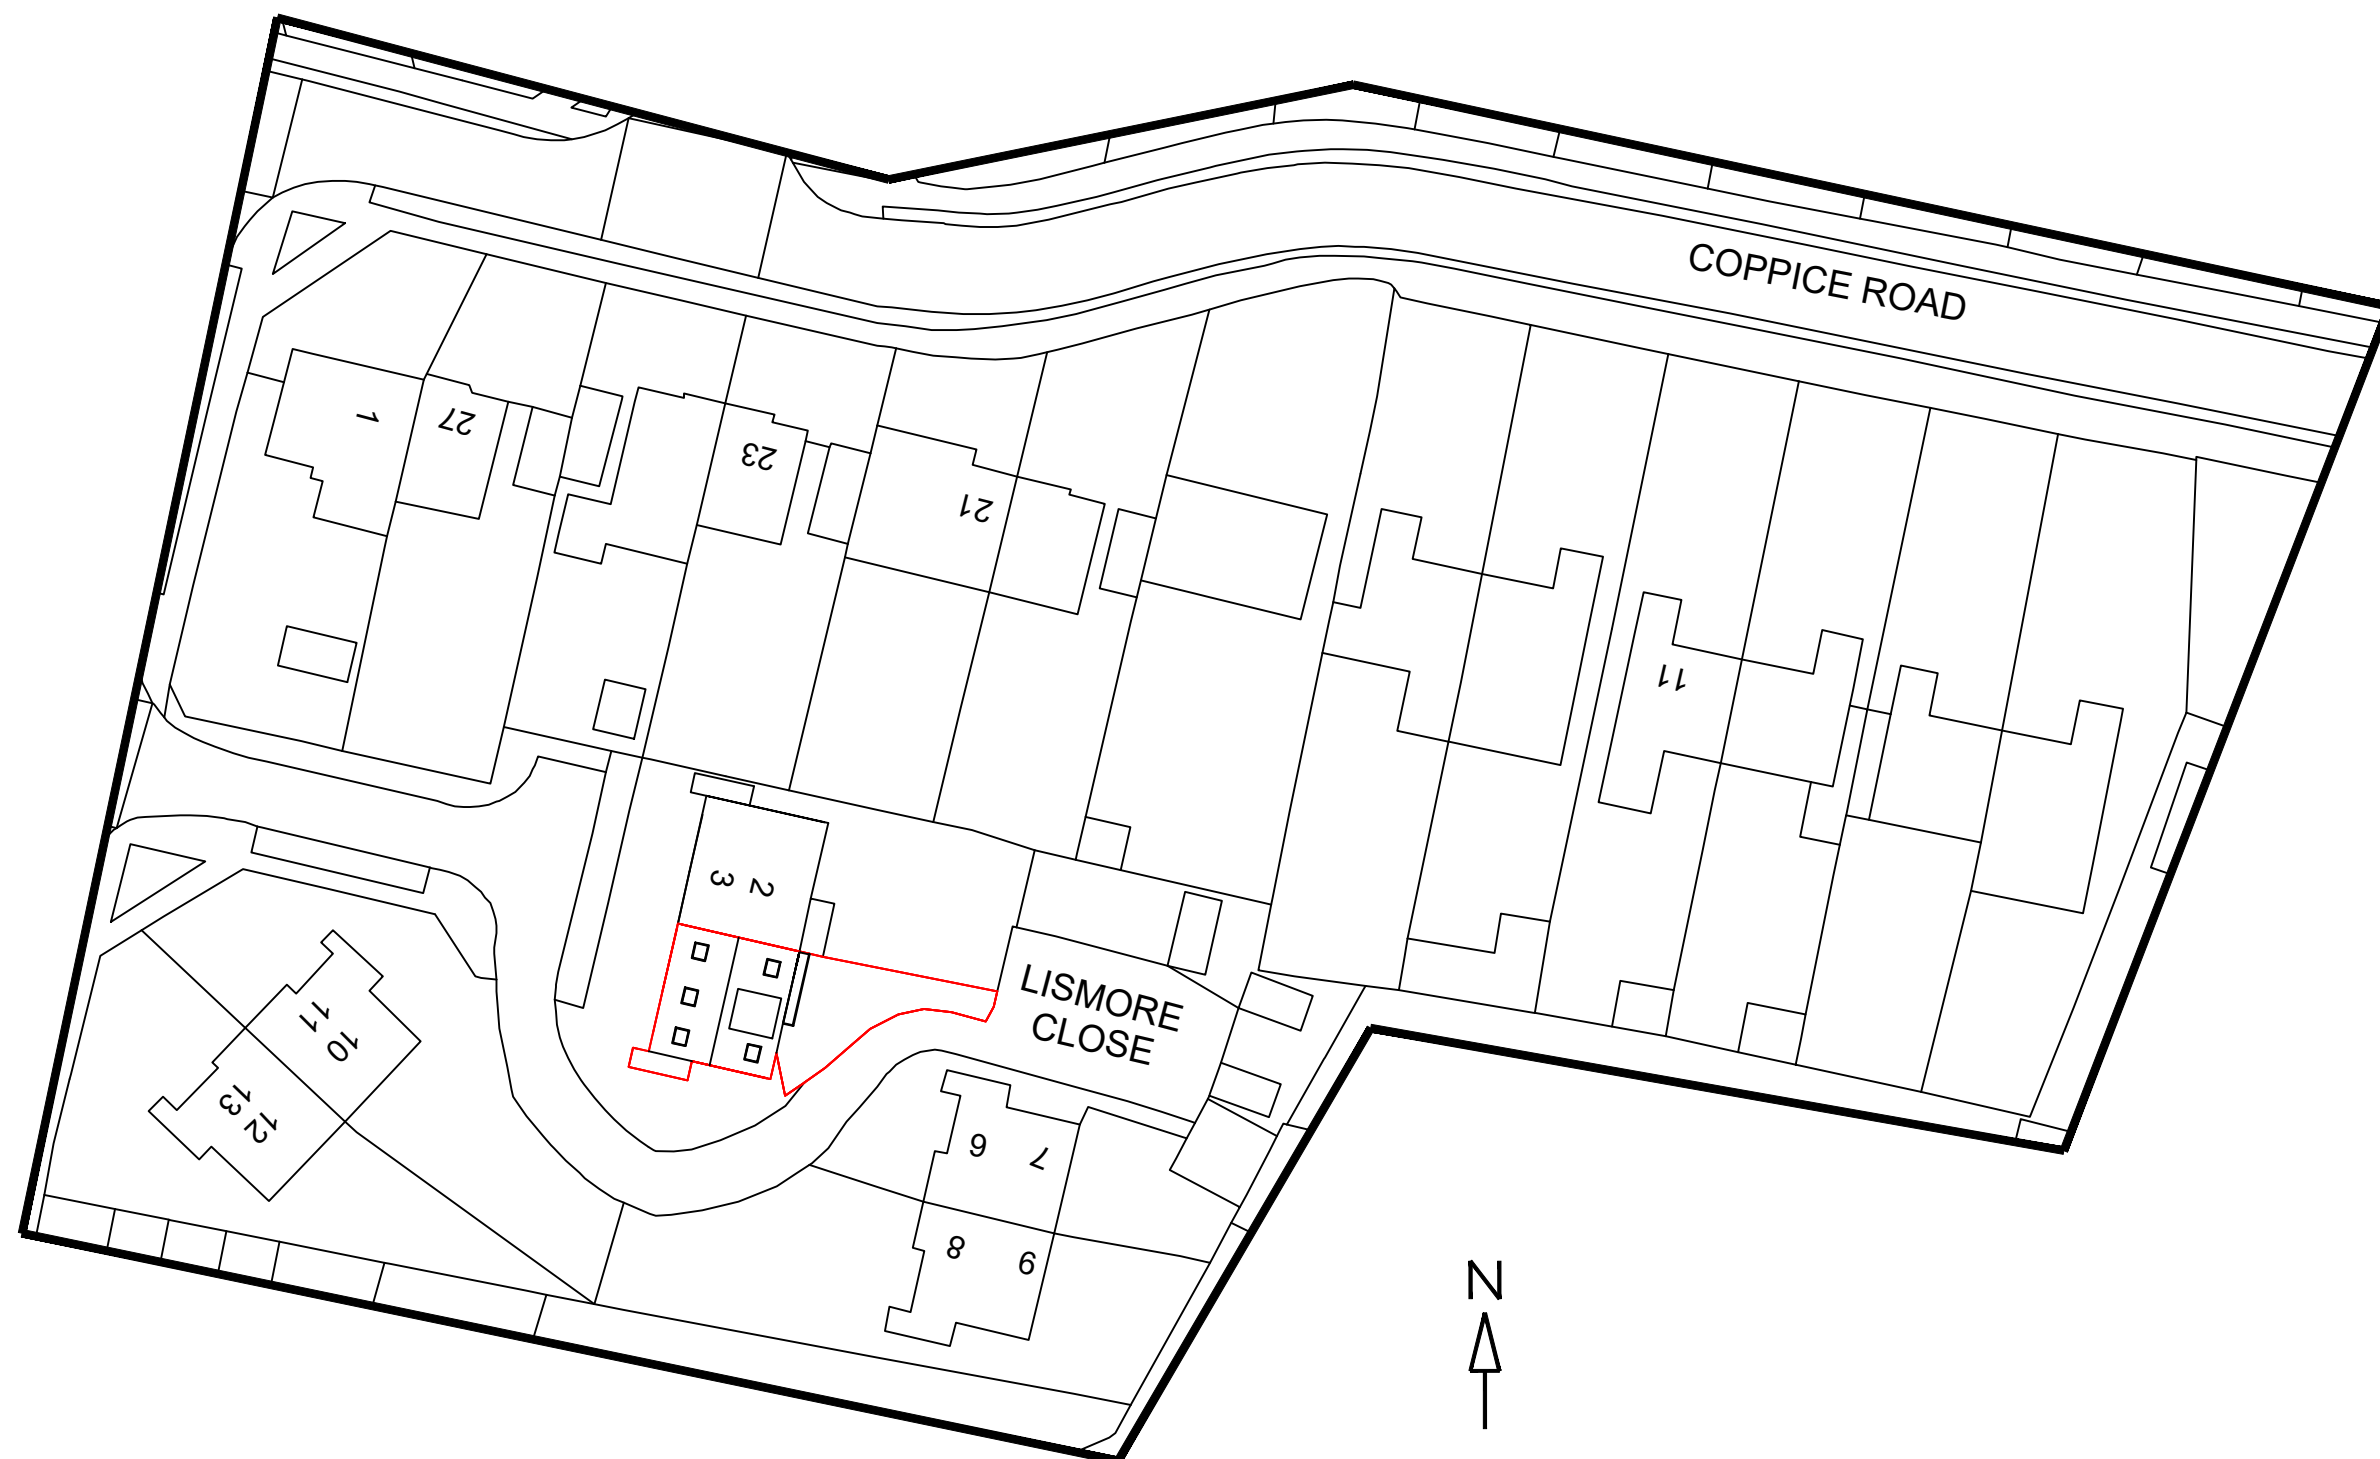

Block Plan 1 : 500 5 Lismore Close, Wododley, Reading, RG5 3RT