




9 Tamworth Close, Lower Earley, Reading, RG6 4EQ

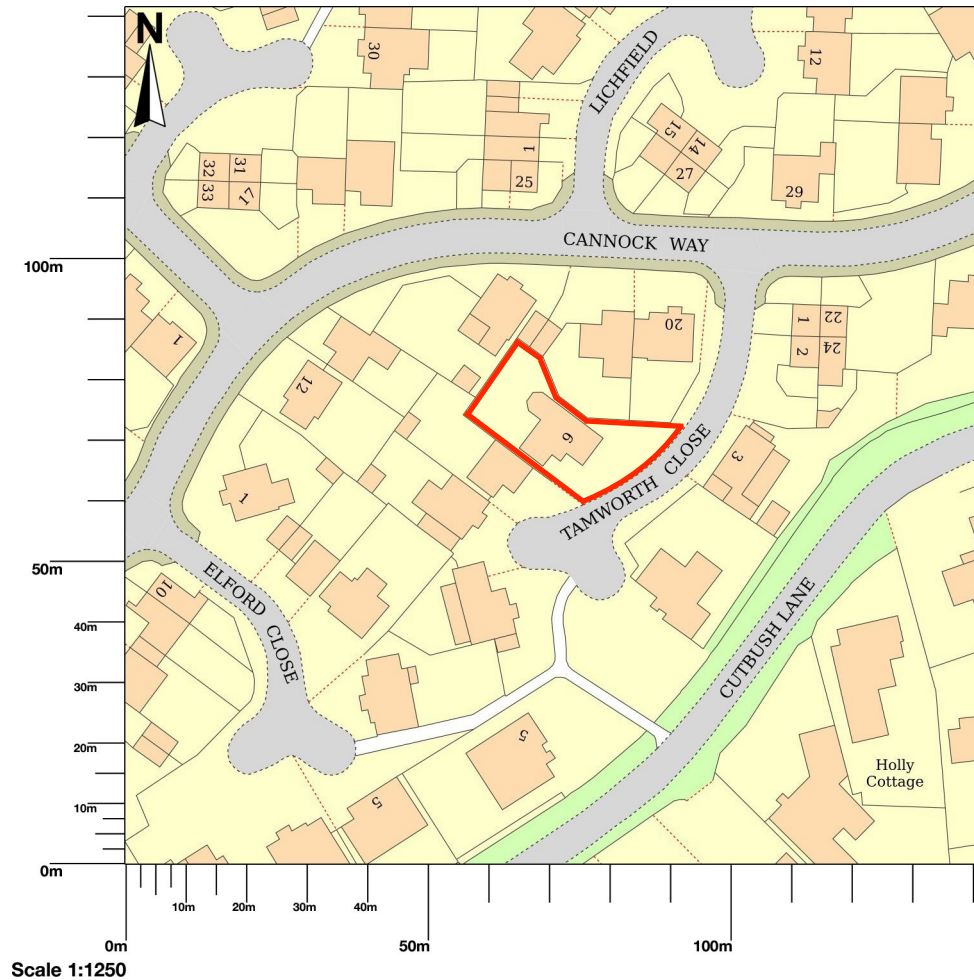

- NOTES:
- 1. Do not scale **NOT FOR CONSTRUCTION.**
 - 2. Report alldiscrepancies, errors and omissions.
 - 3. Verify all demensions on site before commencing any work or preparing shop drawings.
 - 4. All materials components and workmanship are to comply with the relevant British Standards Codes of Practice and appropriate manufacturers recommendations that from time to time shall apply
 - 5. For specialist work see relevant drawings.

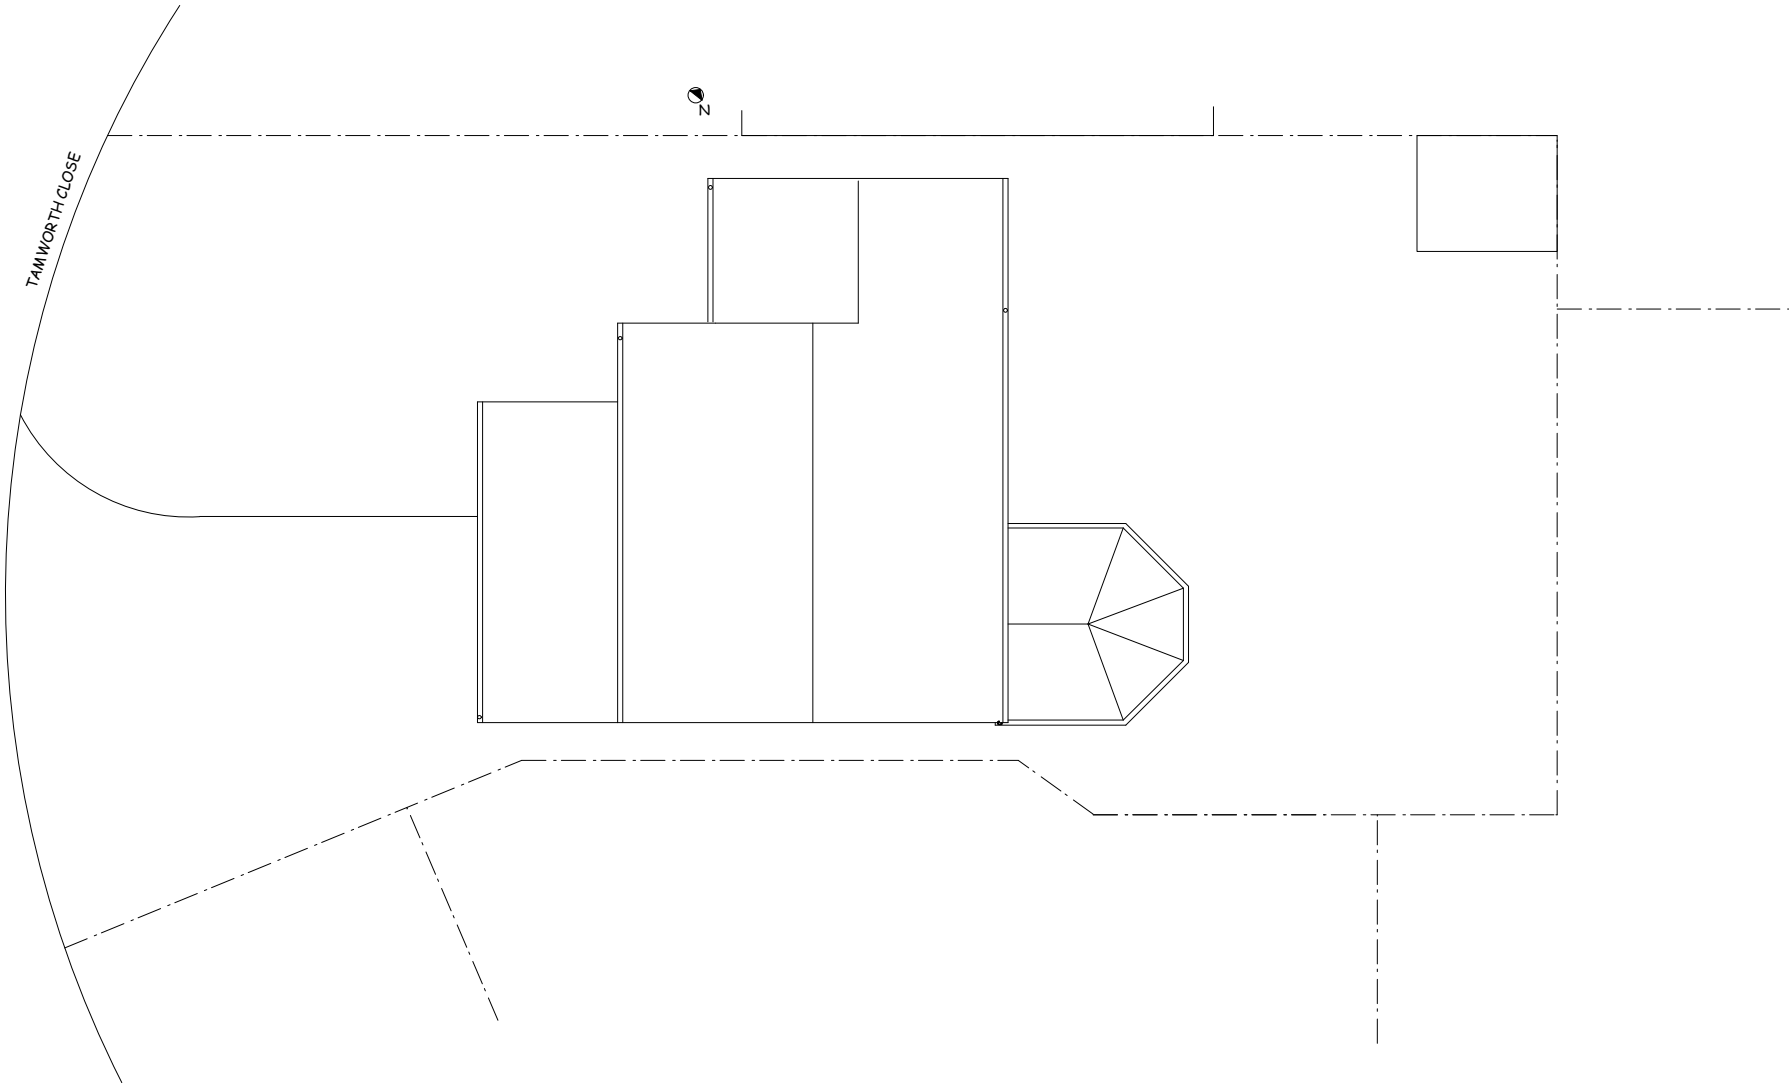

- NOTES:
1. Do not scale **NOT FOR CONSTRUCTION.**
 2. Report all discrepancies, errors and omissions.
 3. Verify all dimensions on site before commencing any work or preparing shop drawings.
 4. All materials components and workmanship are to comply with the relevant British Standards Codes of Practice and appropriate manufacturers recommendations that from time to time shall apply
 5. For specialist work see relevant drawings.

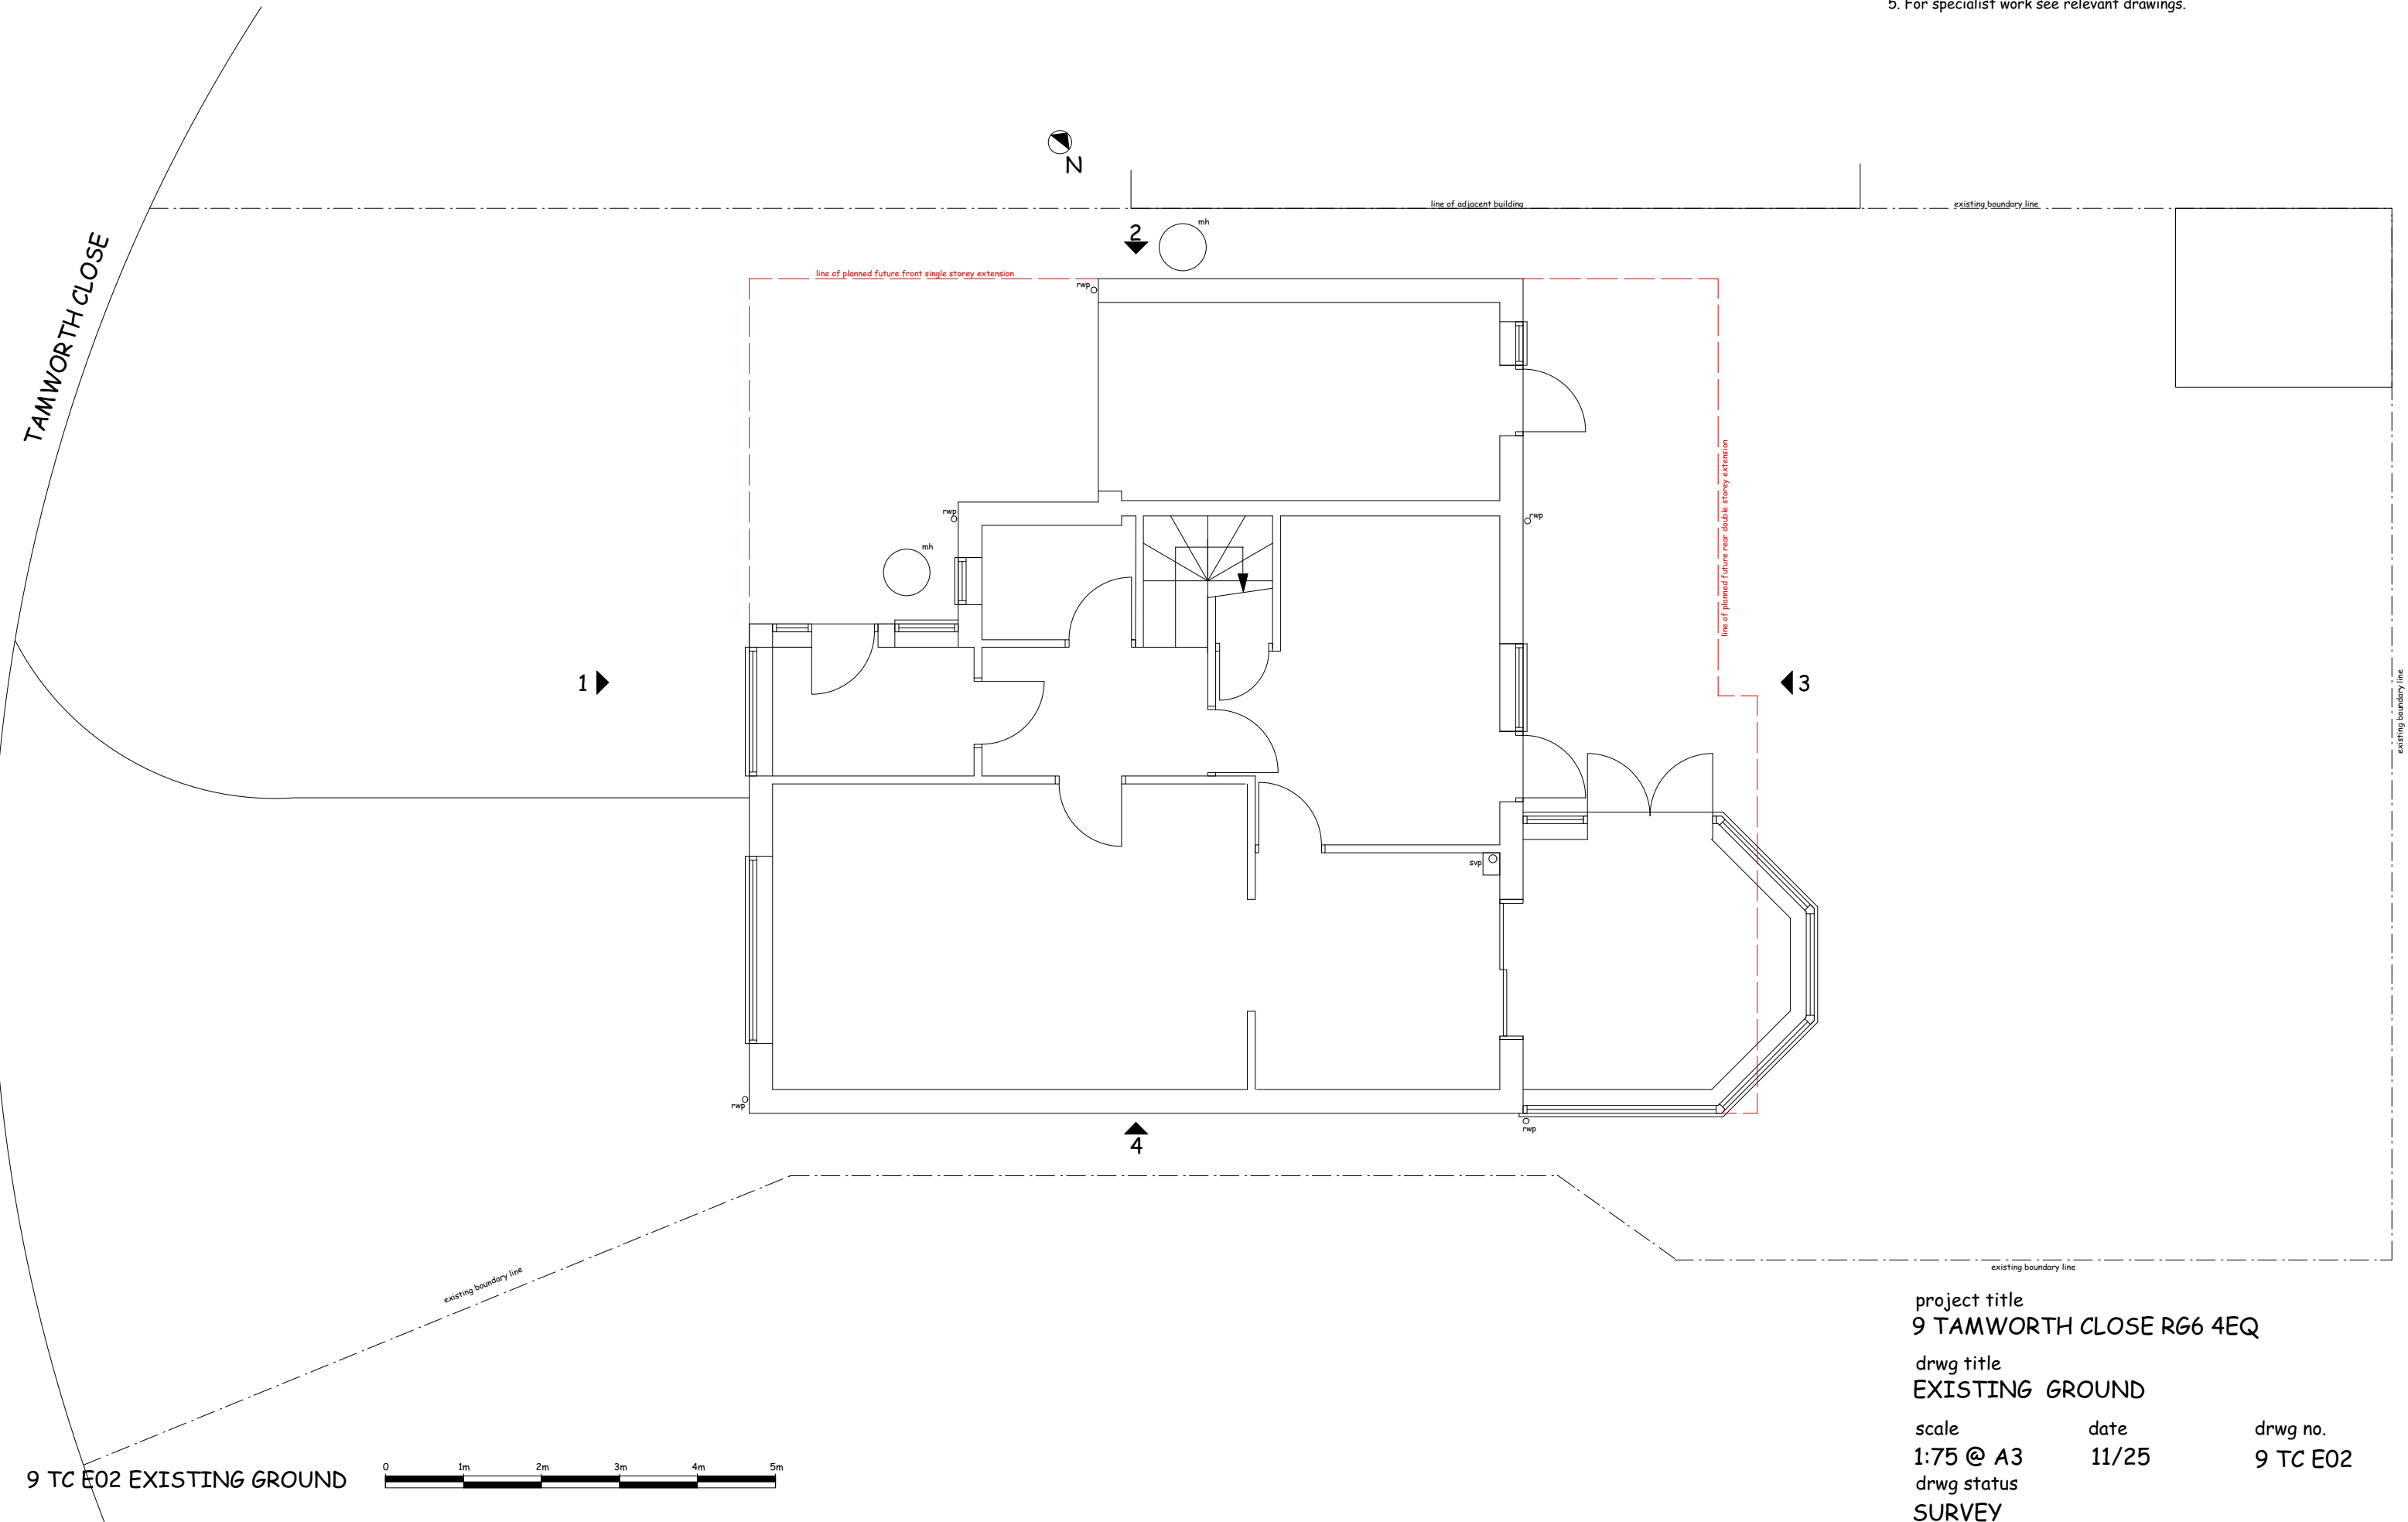



project title
9 TAMWORTH CLOSE R66 4EQ

drwg title
EXISTING GROUND


scale 1:75 @ A3	date 11/25	drwg no. 9 TC E02
drwg status SURVEY		

9 TC E02 EXISTING GROUND


- NOTES:
- 1. Do not scale **NOT FOR CONSTRUCTION.**
 - 2. Report all discrepancies, errors and omissions.
 - 3. Verify all dimensions on site before commencing any work or preparing shop drawings.
 - 4. All materials components and workmanship are to comply with the relevant British Standards Codes of Practice and appropriate manufacturers recommendations that from time to time shall apply
 - 5. For specialist work see relevant drawings.

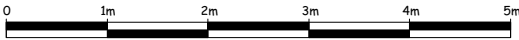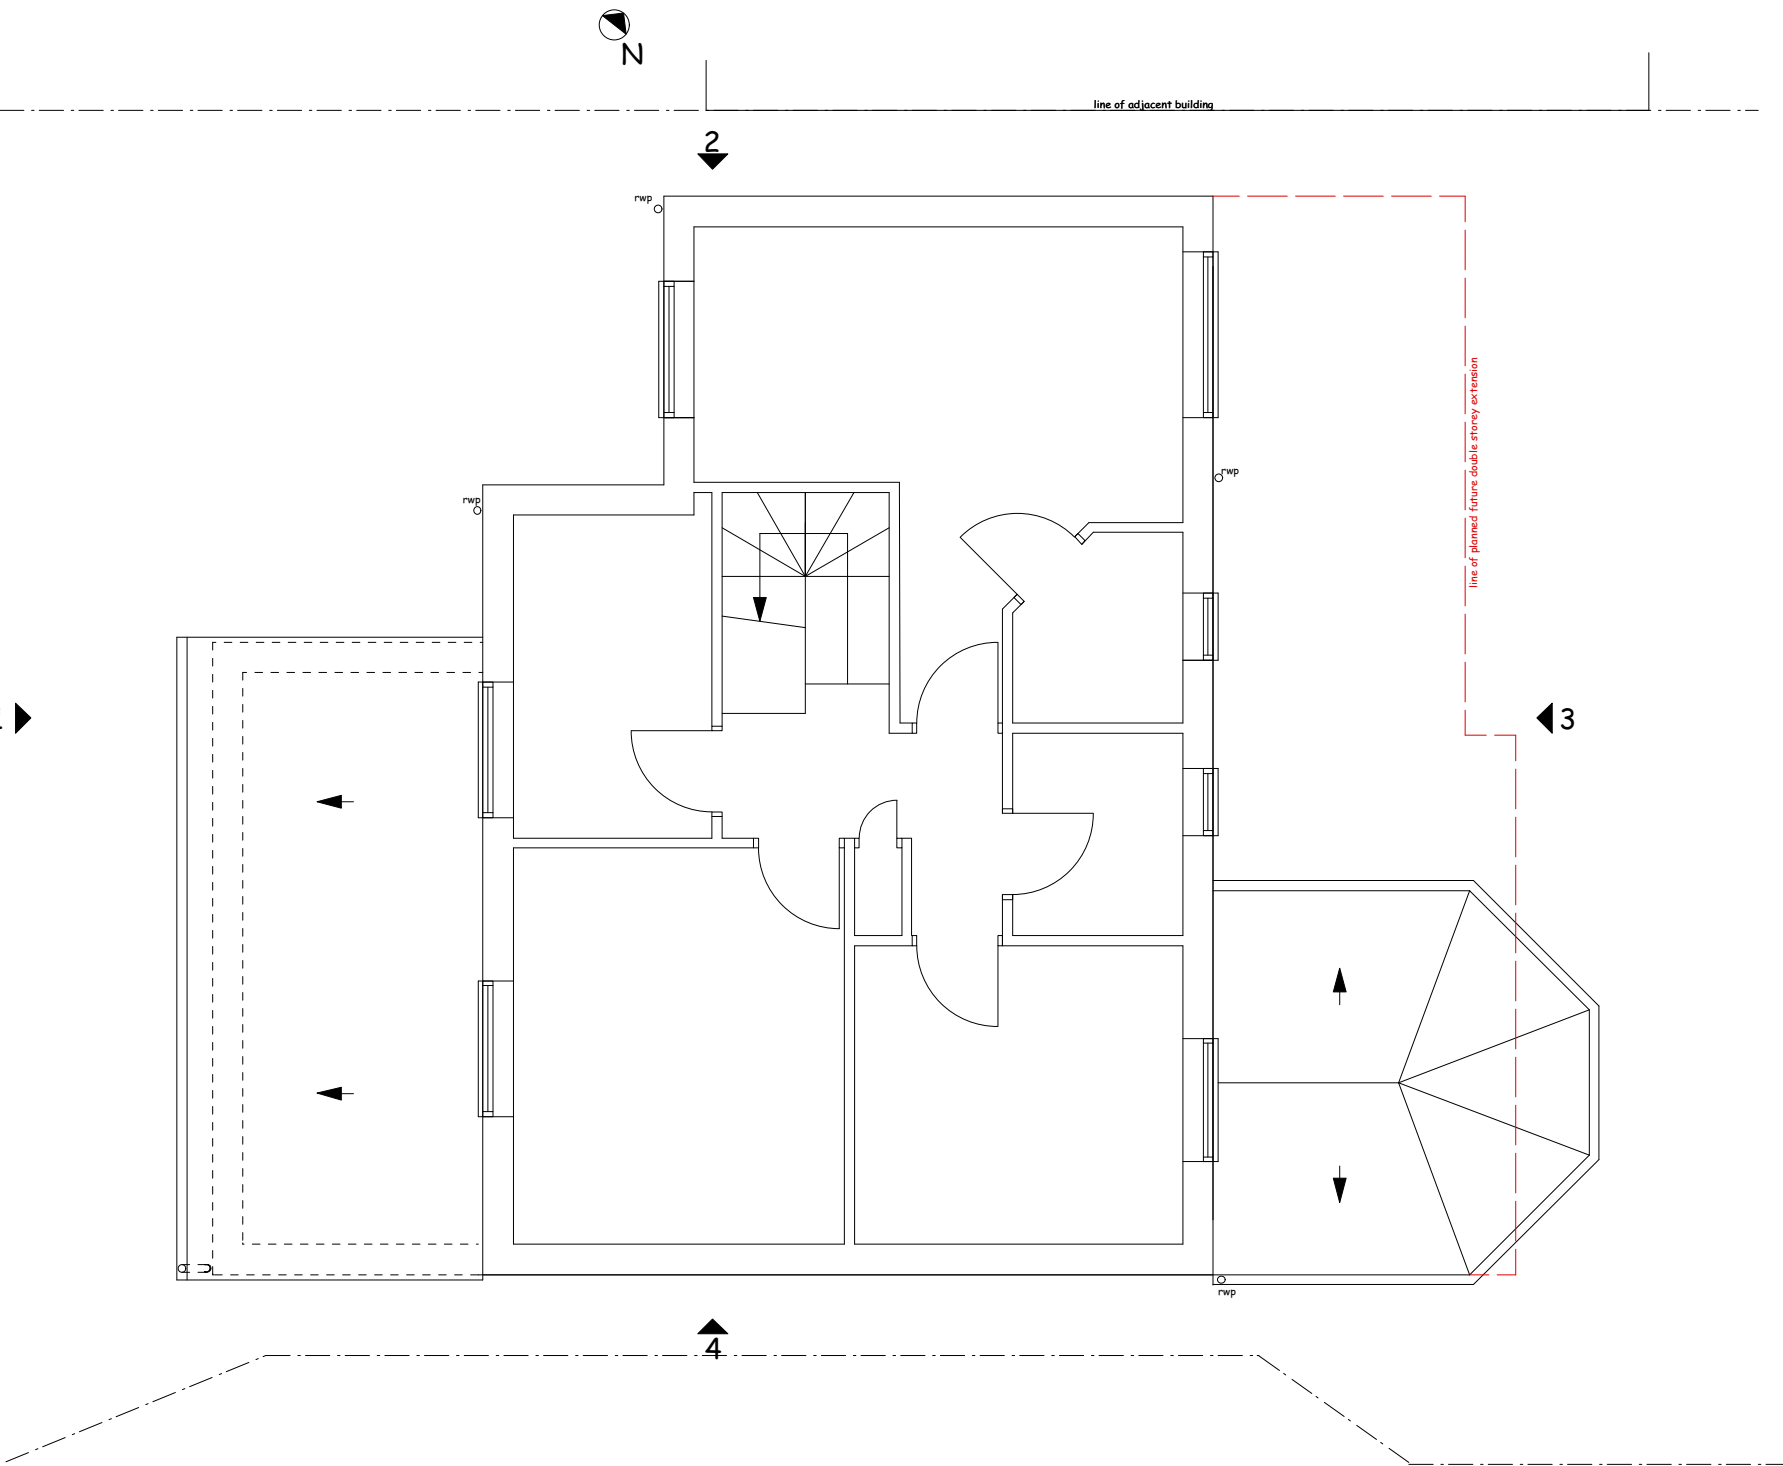

- NOTES:
1. Do not scale **NOT FOR CONSTRUCTION.**
 2. Report alldiscrepancies, errors and omissions.
 3. Verify all demensions on site before commencing any work or preparing shop drawings.
 4. All materials components and workmanship are to comply with the relevant British Standards Codes of Practice and appropriate manufacturers recommendations that from time to time shall apply
 5. For specialist work see relevant drawings.

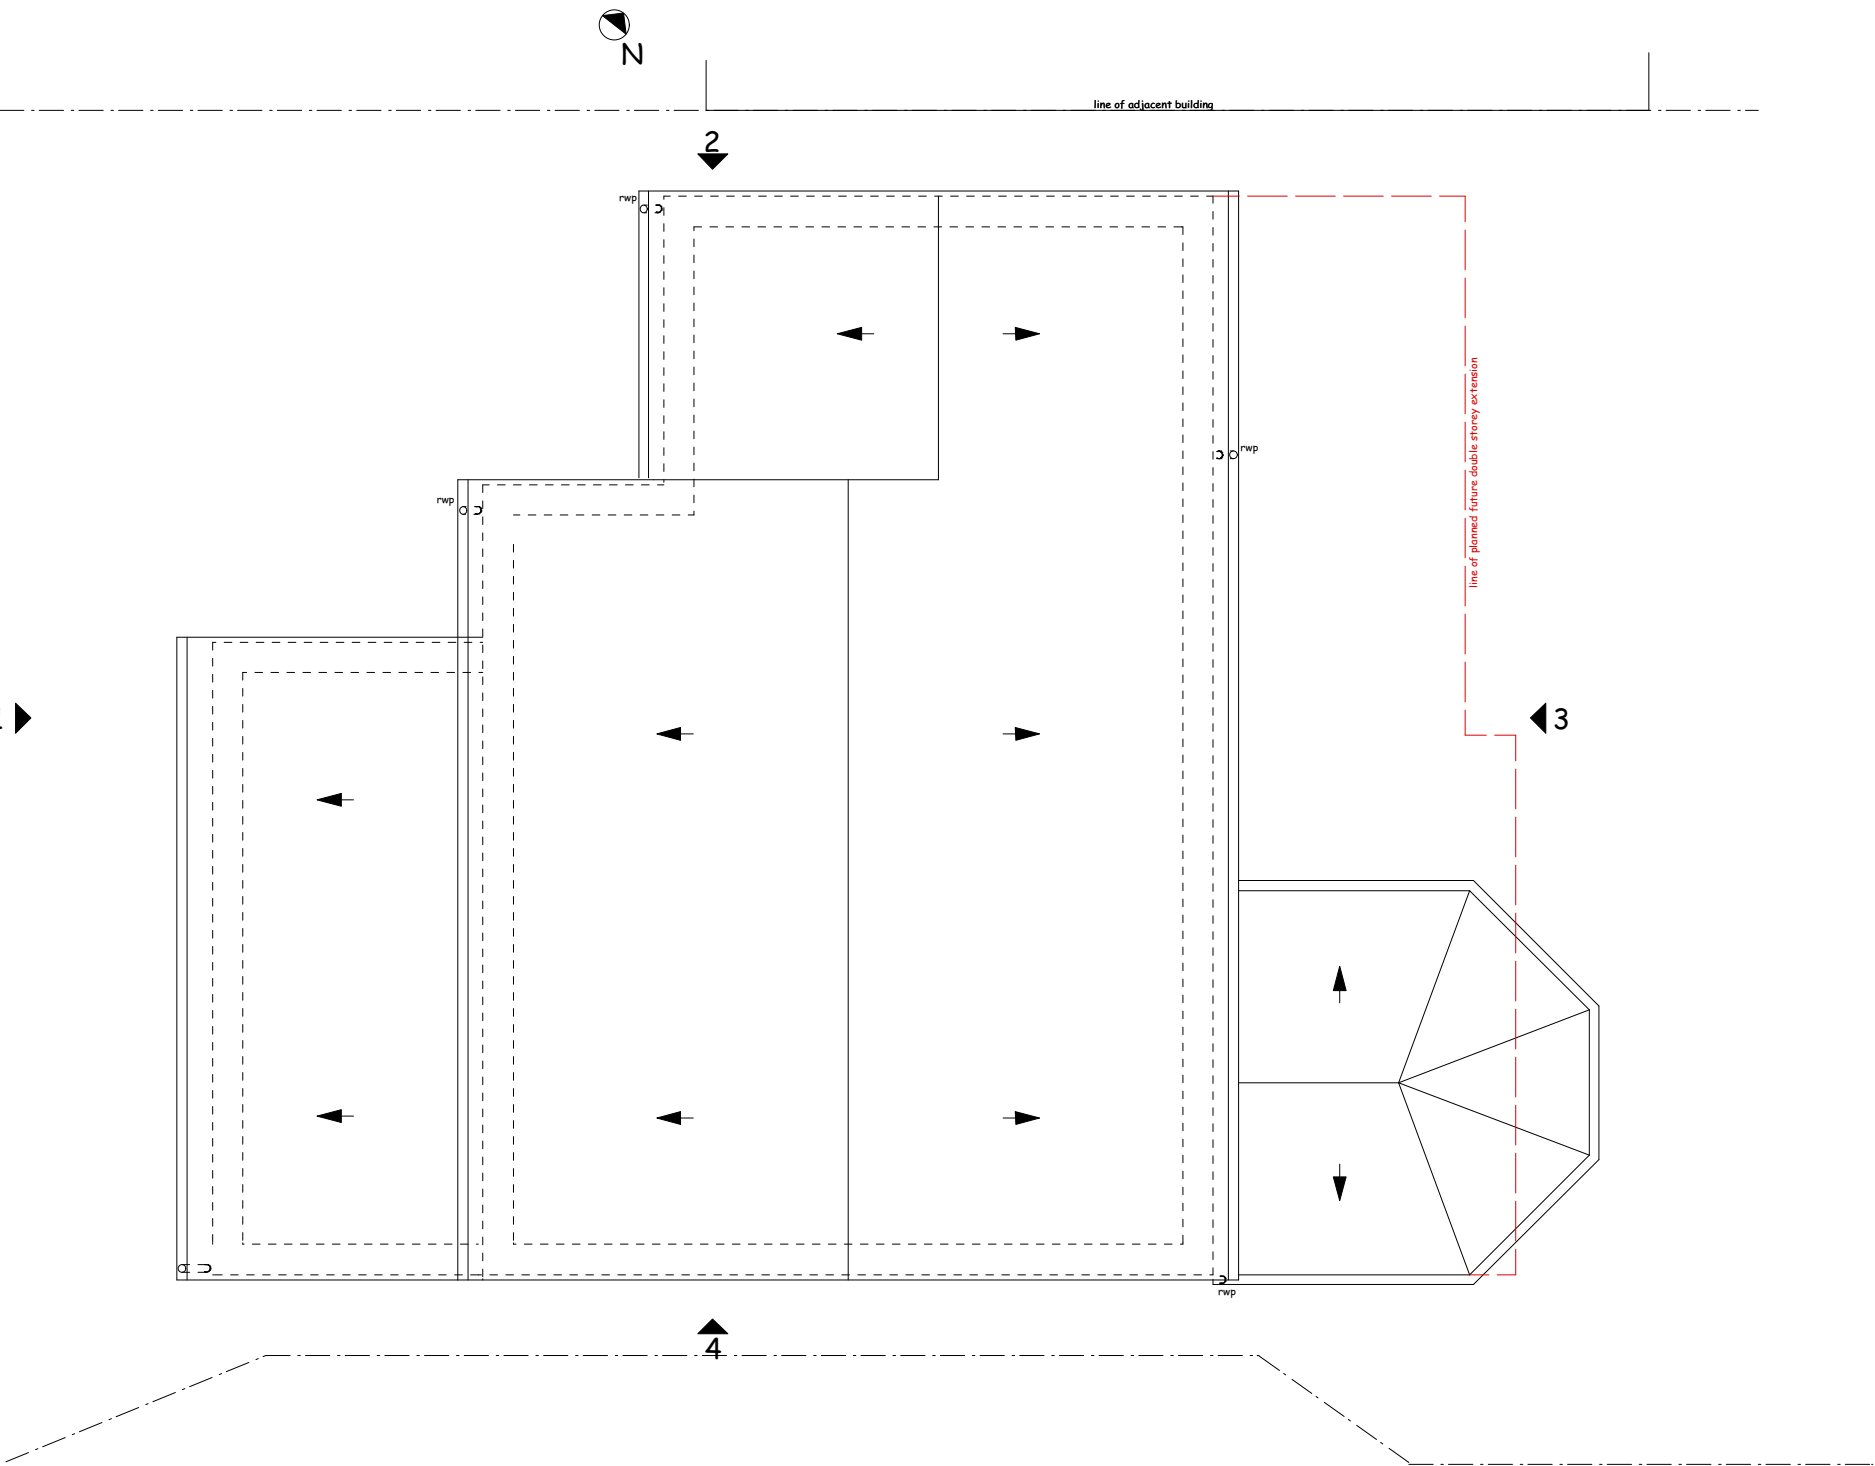

9 TC E04 EXISTING ROOF

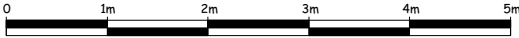

project title
9 TAMWORTH CLOSE R62 9WF

drwg title
EXISTING ROOF



scale
1:75 @ A3

date
03/25



drwg no.
9 TC E04

drwg status
SURVEY

- NOTES:
- 1. Do not scale **NOT FOR CONSTRUCTION.**
 - 2. Report alldiscrepancies, errors and omissions.
 - 3. Verify all demensions on site before commencing any work or preparing shop drawings.
 - 4. All materials components and workmanship are to comply with the relevant British Standards Codes of Practice and appropriate manufacturers recommendations that from time to time shall apply
 - 5. For specialist work see relevant drawings.

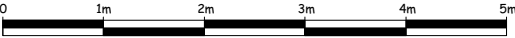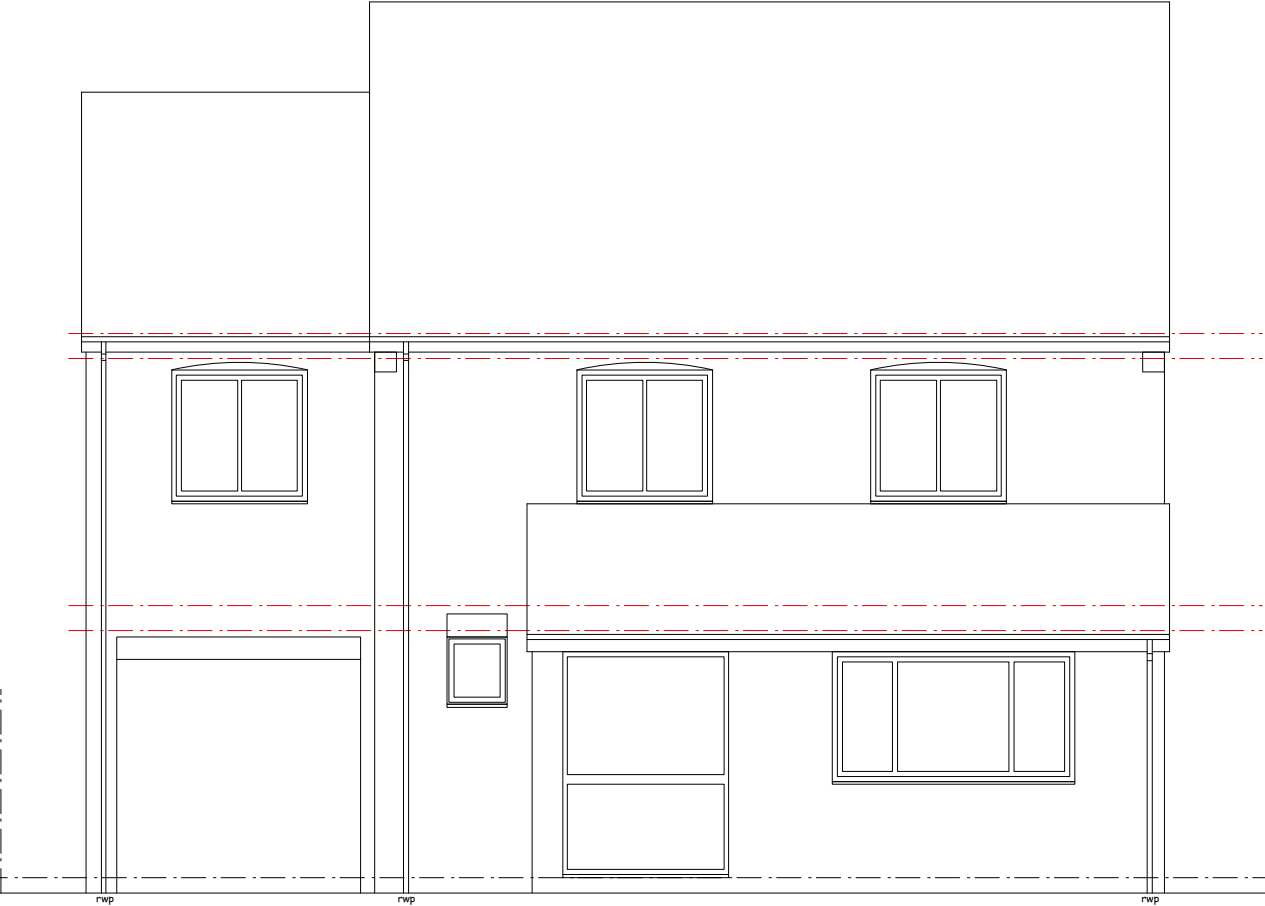


- NOTES:
- 1. Do not scale **NOT FOR CONSTRUCTION.**
 - 2. Report alldiscrepancies, errors and omissions.
 - 3. Verify all demensions on site before commencing any work or preparing shop drawings.
 - 4. All materials components and workmanship are to comply with the relevant British Standards Codes of Practice and appropriate manufacturers recommendations that from time to time shall apply
 - 5. For specialist work see relevant drawings.

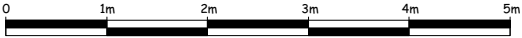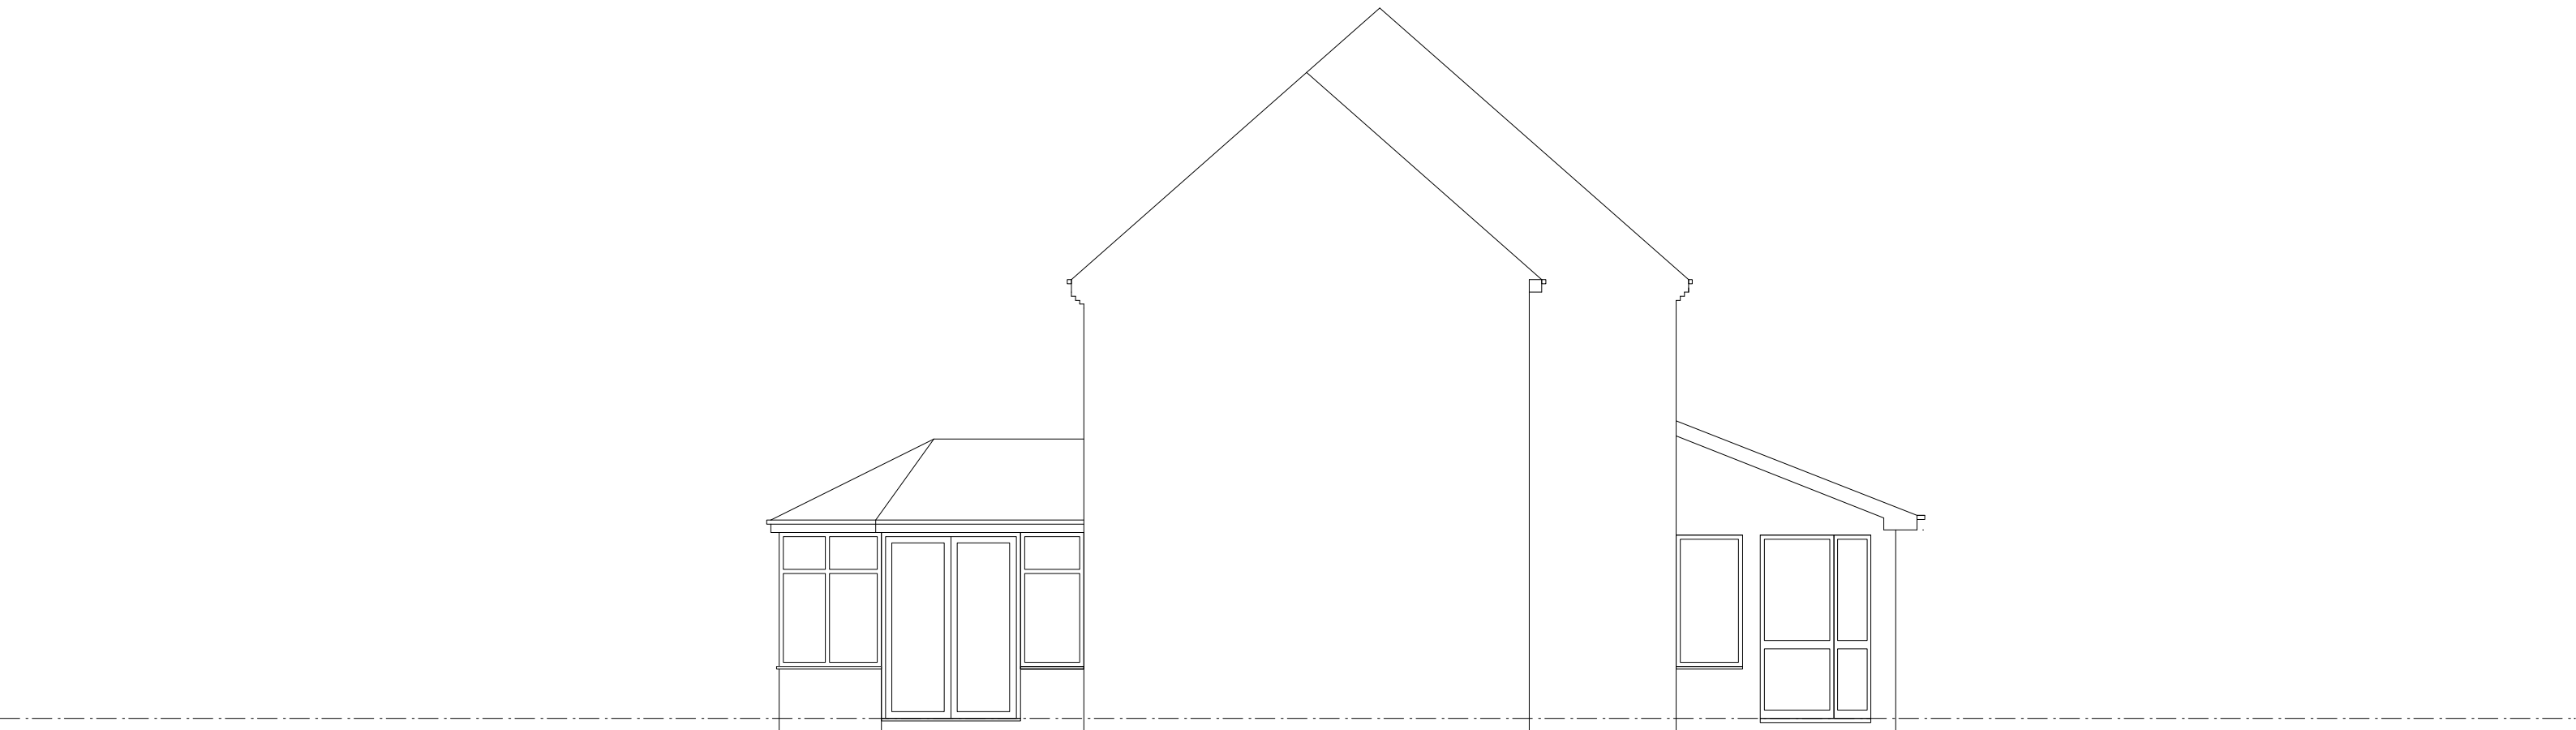

NOTES:

- 1. Do not scale **NOT FOR CONSTRUCTION.**
- 2. Report alldiscrepancies, errors and omissions.
- 3. Verify all demensions on site before commencing any work or preparing shop drawings.
- 4. All materials components and workmanship are to comply with the relevant British Standards Codes of Practice and appropriate manufacturers recommendations that from time to time shall apply
- 5. For specialist work see relevant drawings.

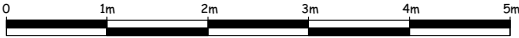

- NOTES:
- 1. Do not scale **NOT FOR CONSTRUCTION.**
 - 2. Report alldiscrepancies, errors and omissions.
 - 3. Verify all demensions on site before commencing any work or preparing shop drawings.
 - 4. All materials components and workmanship are to comply with the relevant British Standards Codes of Practice and appropriate manufacturers recommendations that from time to time shall apply
 - 5. For specialist work see relevant drawings.

