


- NOTES:
- 1. Do not scale **NOT FOR CONSTRUCTION.**
 - 2. Report all discrepancies, errors and omissions.
 - 3. Verify all dimensions on site before commencing any work or preparing shop drawings.
 - 4. All materials components and workmanship are to comply with the relevant British Standards Codes of Practice and appropriate manufacturers recommendations that from time to time shall apply
 - 5. For specialist work see relevant drawings.

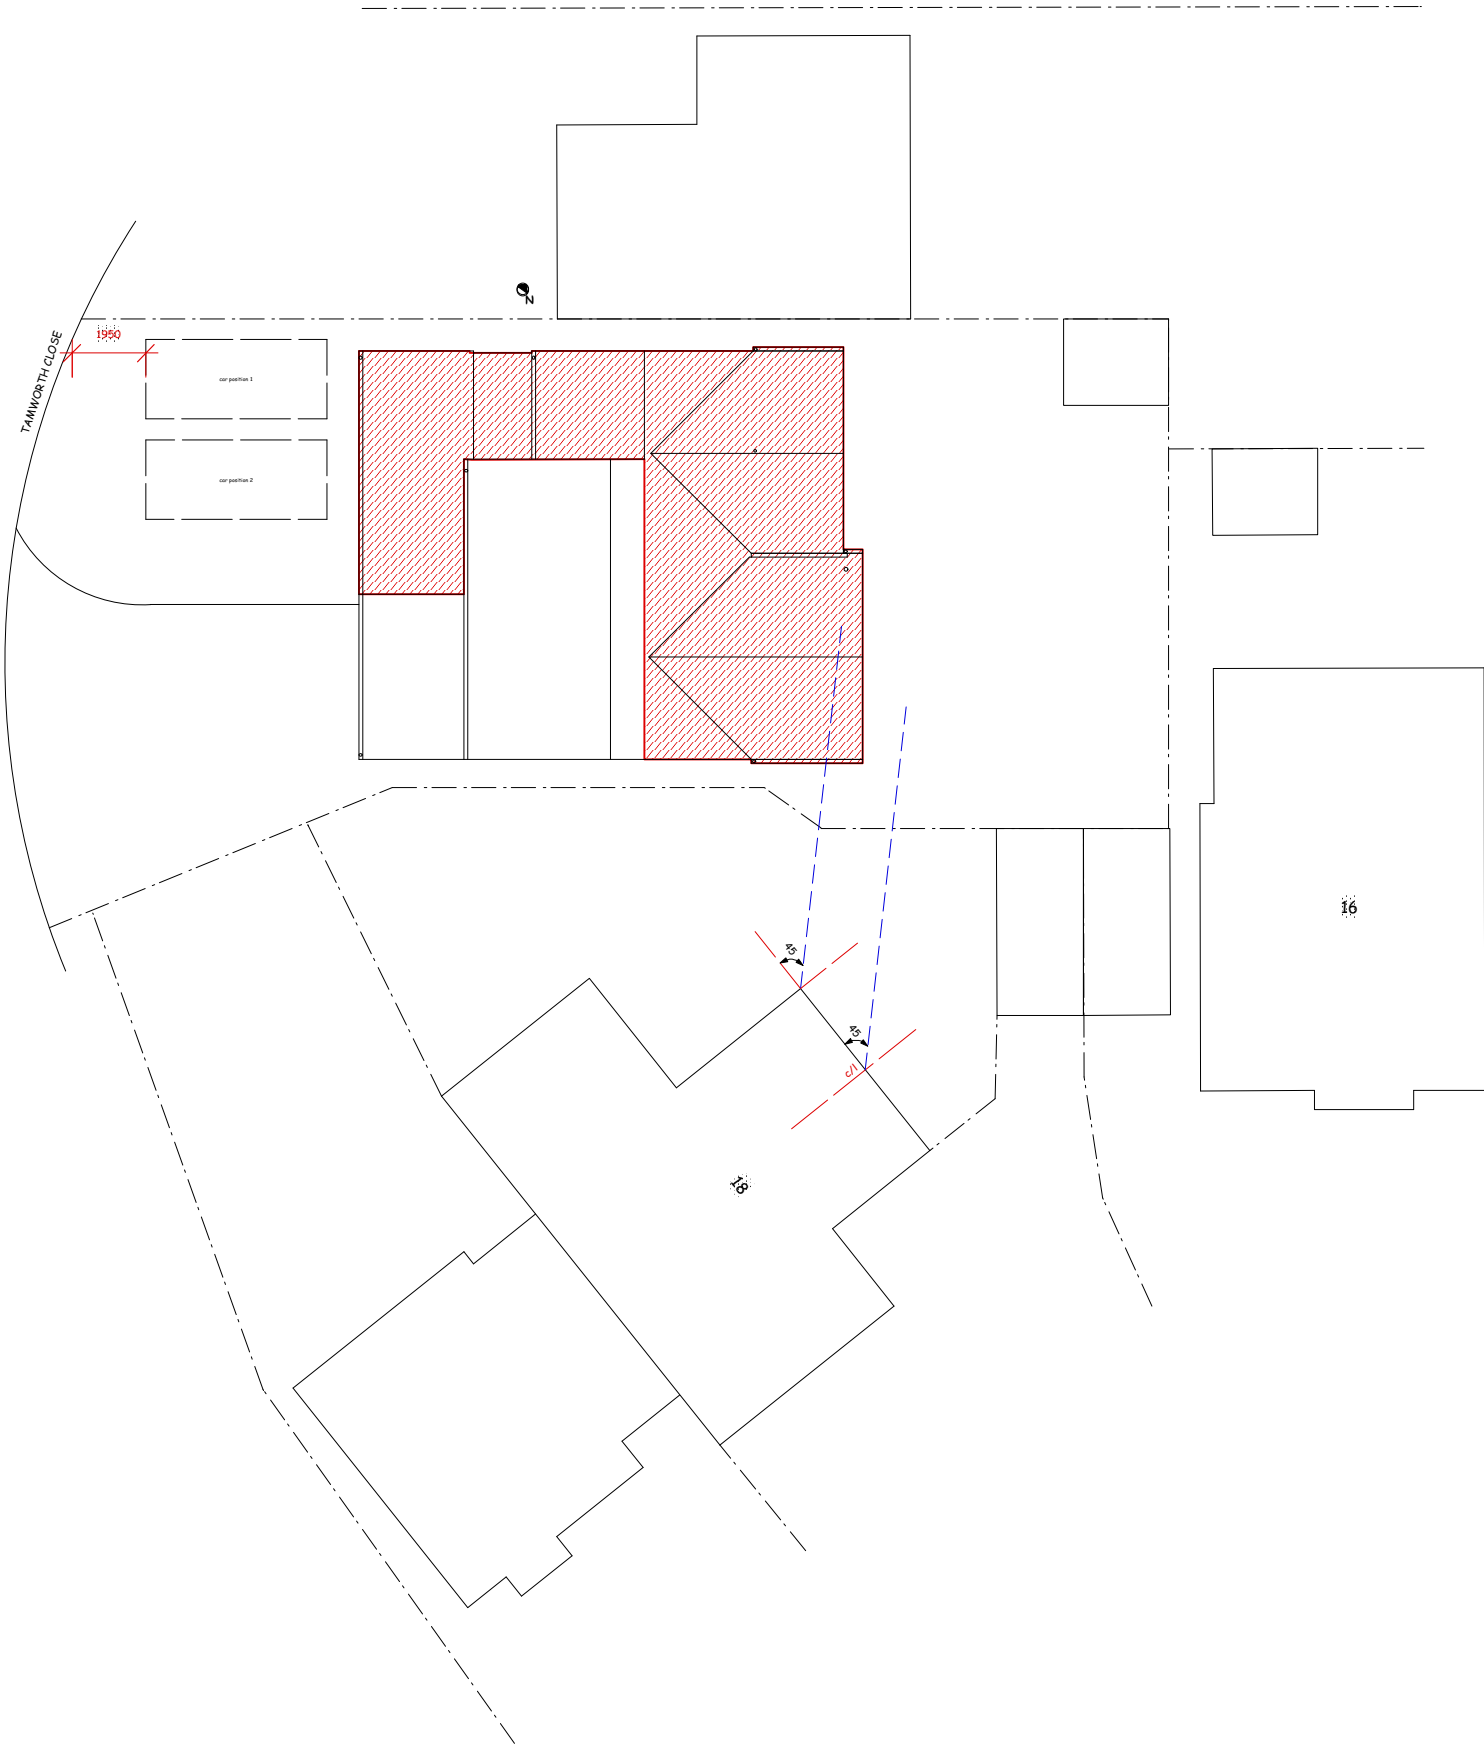

 extent of new proposed development

45 degree plan

project title
9 TAMWORTH CLOSE RG2 9WF

drwg title
PROPOSED SITE PLAN

scale
1:200 @ A3

date
03/26

drwg no.
9 TC PP01aa

drwg status
PLANNING