


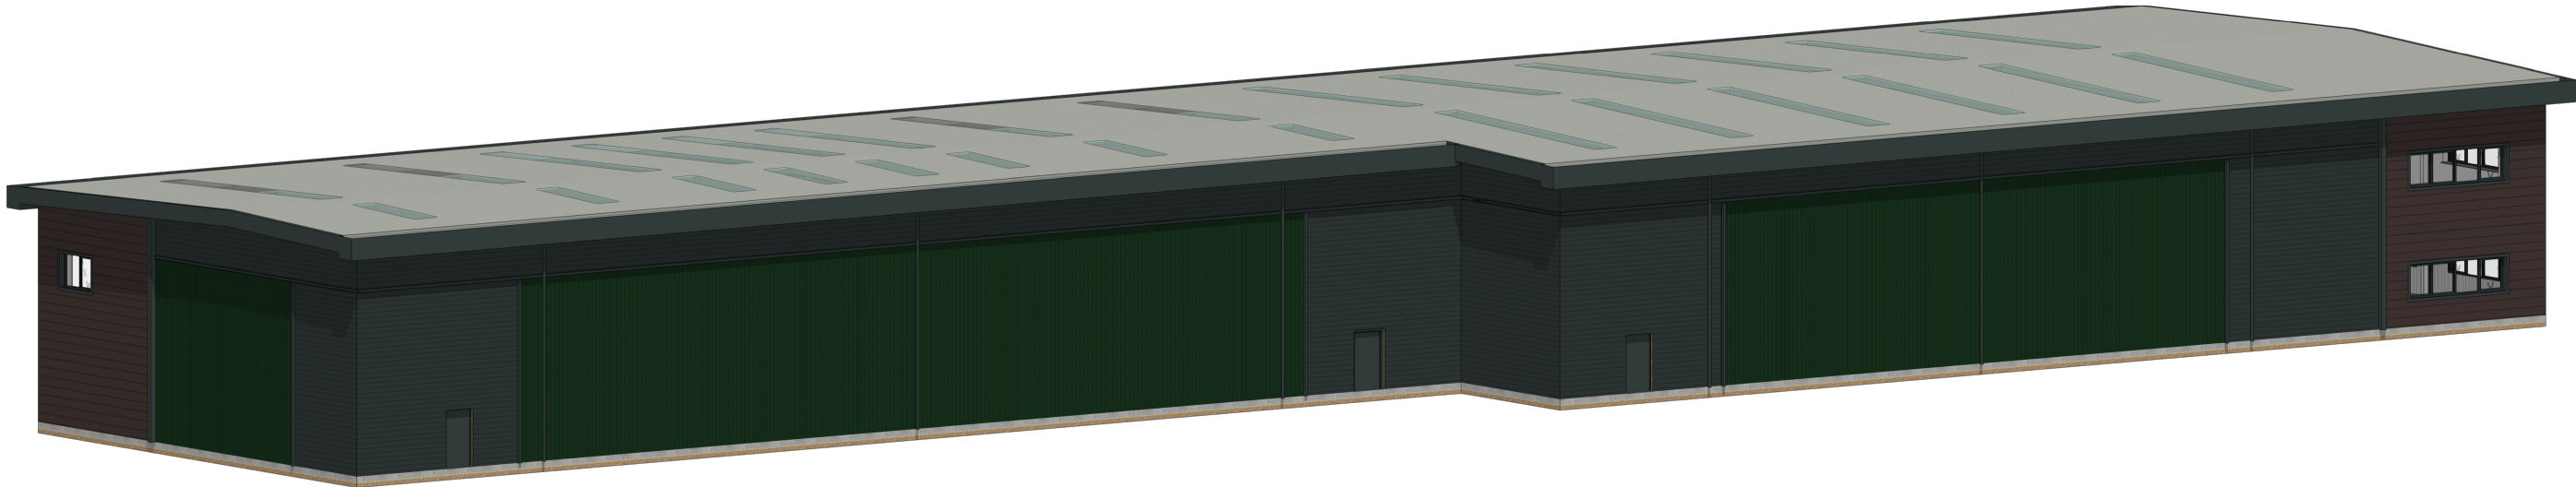

1 **UNIT 1-3 3D VIEW 1**
Scale: 1:250



2 **UNIT 1-3 3D VIEW 2**
Scale: 1:250

D	06/11/25	Revised Cladding Colour	LA
C	25/06/25	Revised Elevation	LA
B	11/06/25	Revised Elevation	LA
A	10/05/25	Revised to client requirements	GS

htcarchitects
8 Blithville Street
Leeds
LS1 3DZ
T: 0113 244 3467
W: www.htcarchitects.co.uk
E: info@htcarchitects.co.uk

client
TUNGSTEN
PROPERTIES

project
Observer Park, Reading

drawing title
Unit 1-3 3D Views

date May 2025
status Planning
scale 1:250 @ A3
drawn GS checked DW
job no. 3389 dwg no. P1-3 210 rev. D