



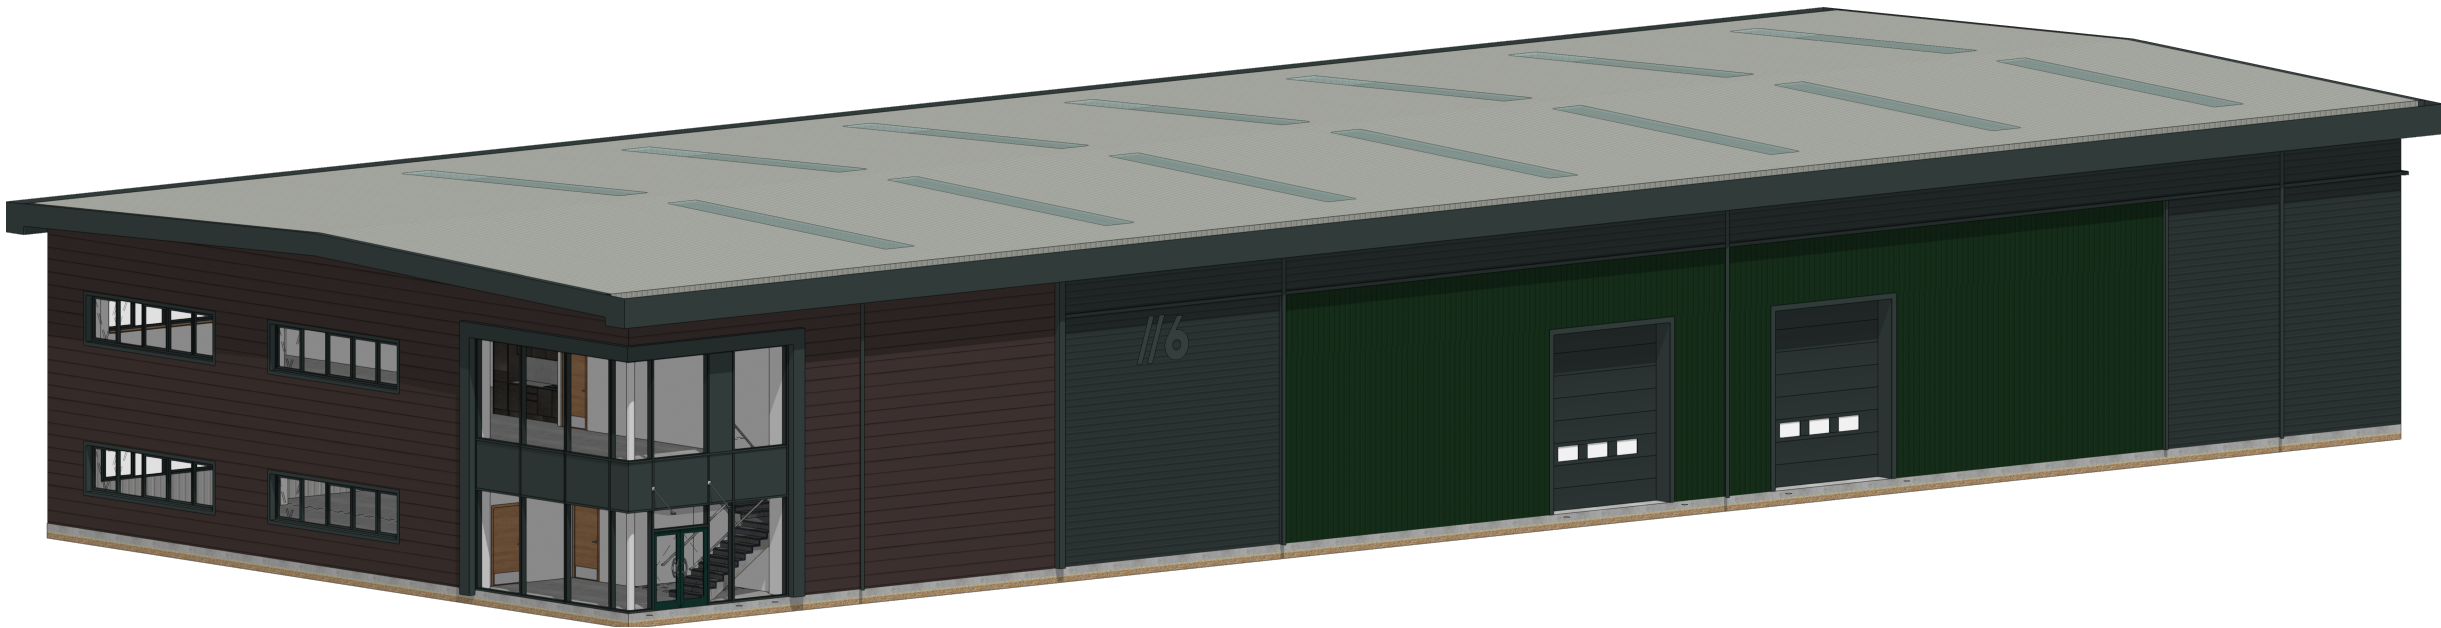

1 **UNIT 6 3D VIEW 1**
Scale: 1:200

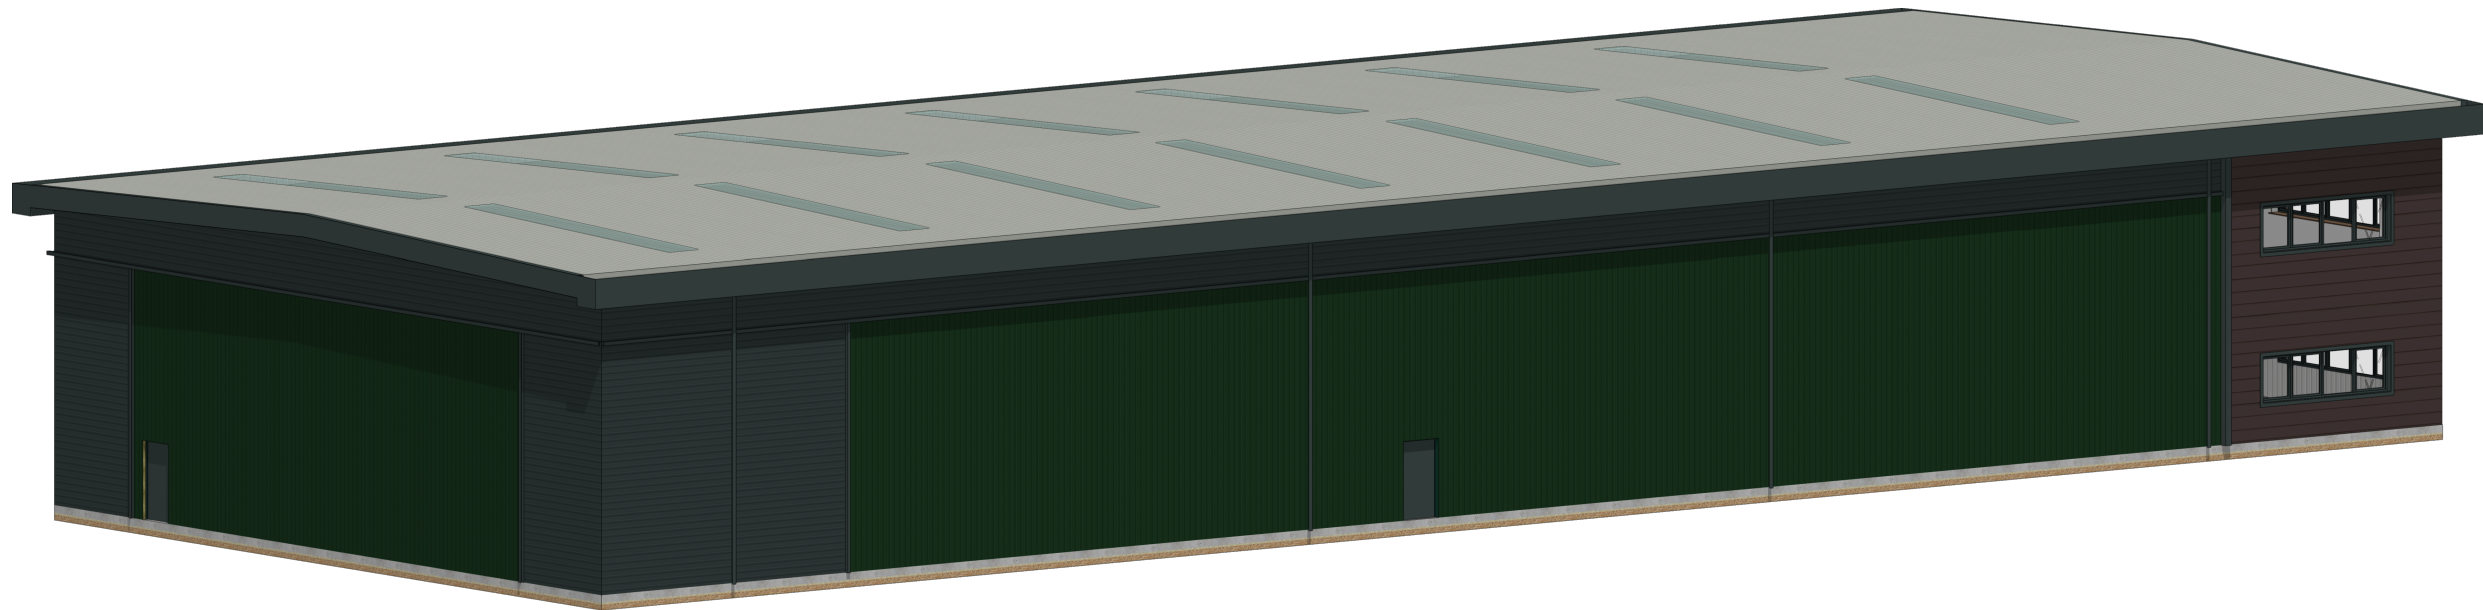

2 **UNIT 6 3D VIEW 2**
Scale: 1:200

D	06/11/25	Revised Cladding	LA
C	26/04/25	Design Update	LA
B	11/04/25	Revised Elevations	LA
A	14/01/25	Approved by client sign-off	GS

htcarchitects

8 Billerica Street
Leeds
LS1 2DZ
T: 0113 244 3467
W: www.htcarchitects.co.uk
E: info@htcarchitects.co.uk

client
TUNGSTEN
PROPERTIES

project
Observer Park, Reading
drawing title
Unit 6 3D Views

date May 2025
status Planning
scale 1:200 @ A3
drawn GS checked DW
job no. 3389 dwg no. P6 210 rev. D