



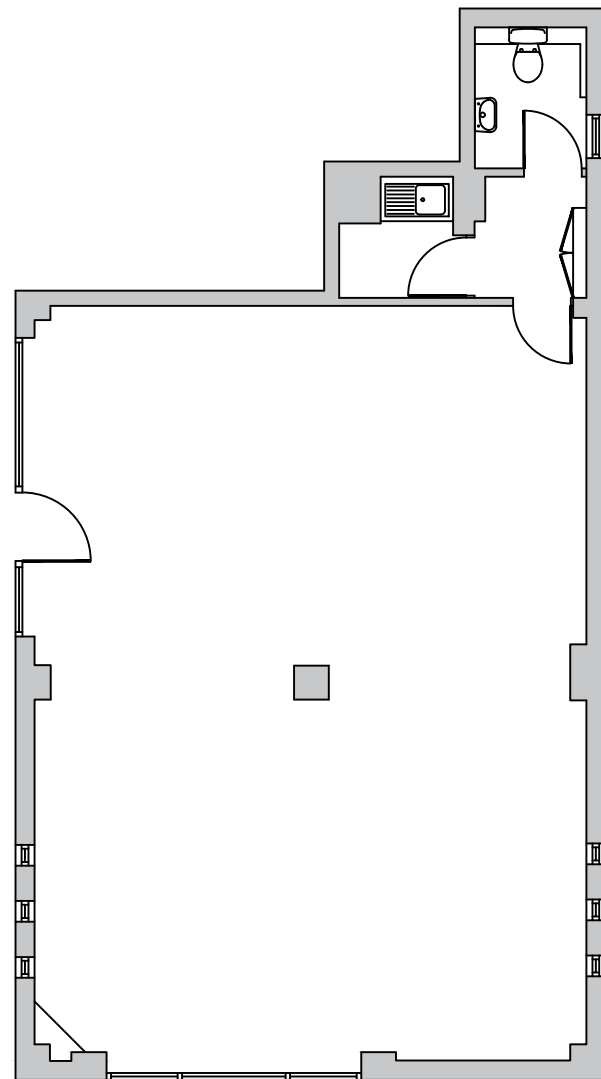

EXISTING FLOOR PLAN

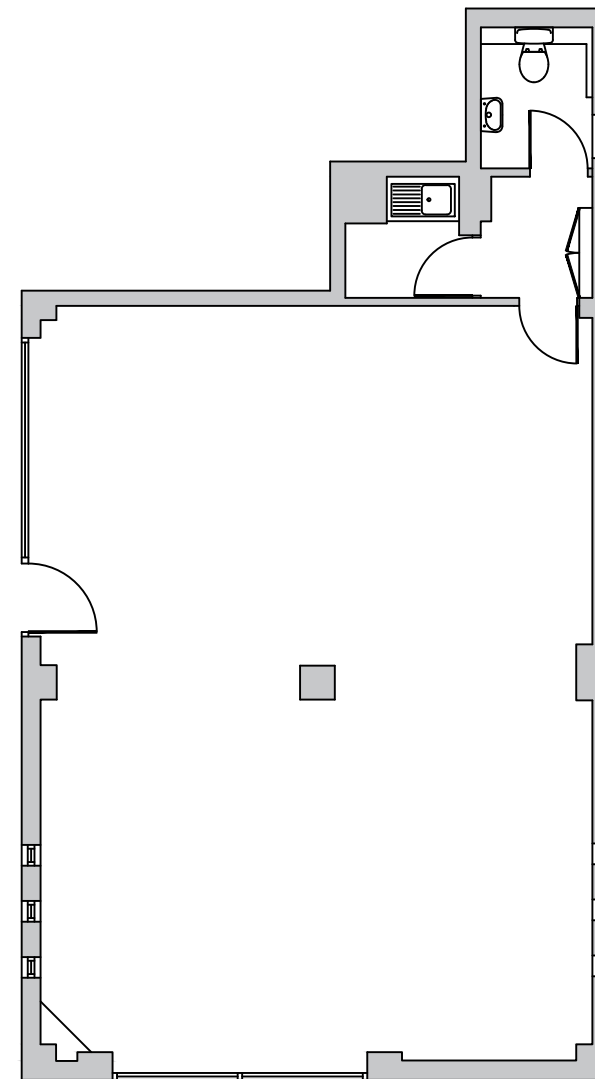

PROPOSED FLOOR PLAN

NRG
FLOOR PLANS

Shop 1
Maiden Lane Centre
Lower Early
Reading
LG6 3HD

As existing: Single glazed with painted softwood frames.

As proposed: Sealed double glazed units, mounted
in black painted or powder coated metal frames.




1:100 @ A3






FRONT (WEST) ELEVATION

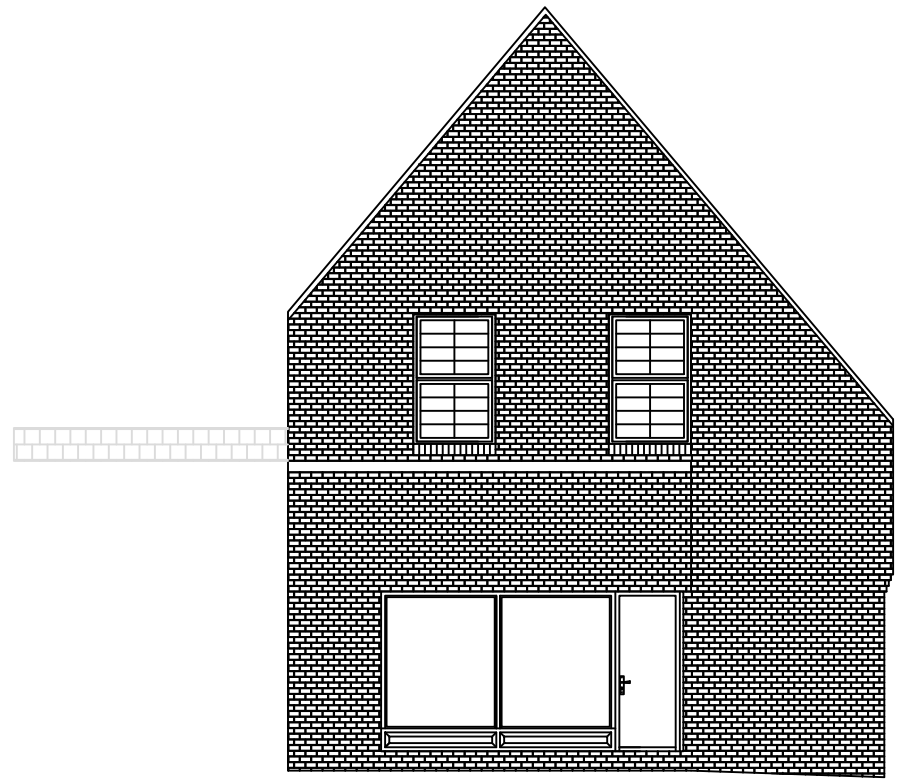

SIDE (SOUTH) ELEVATION

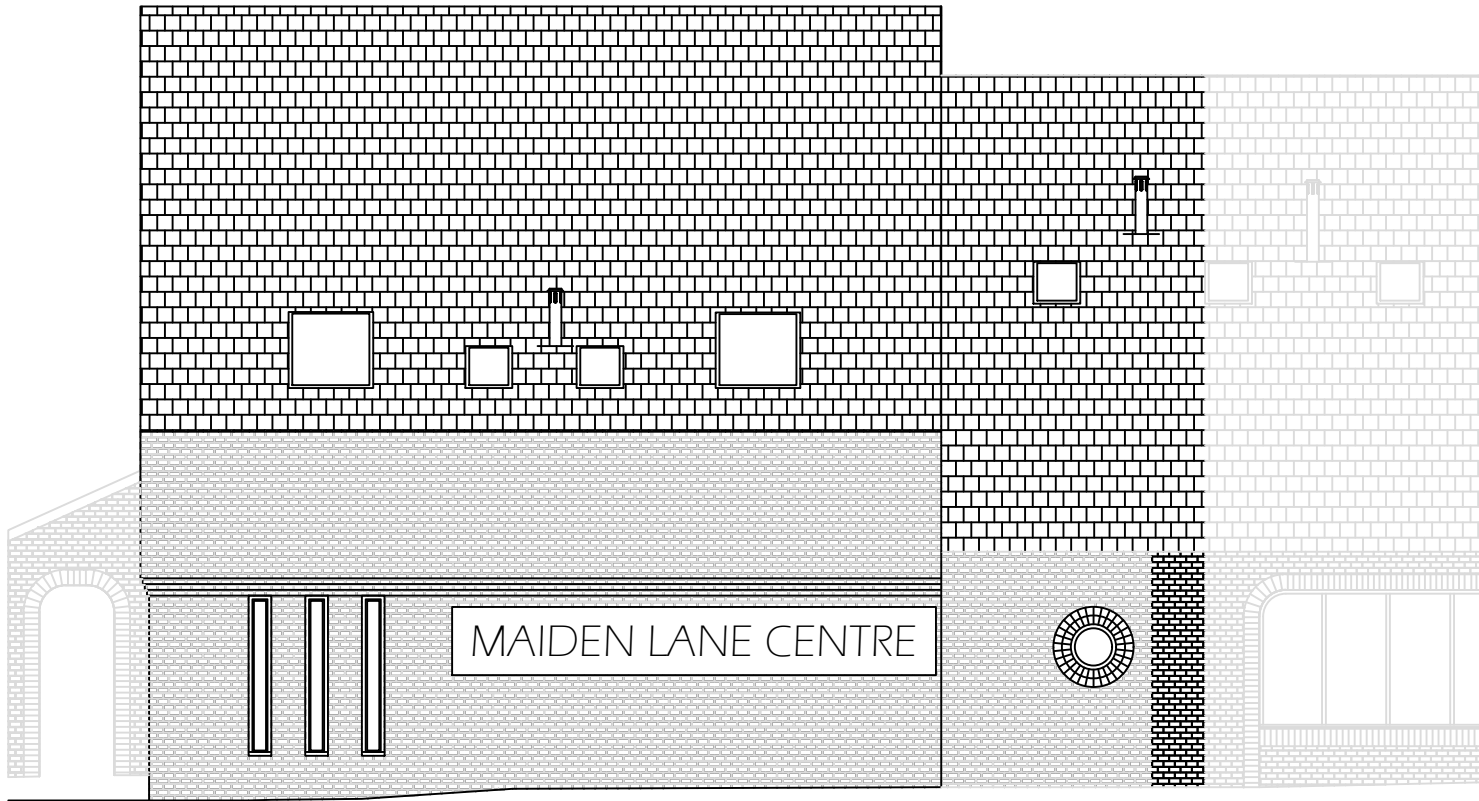



REAR (EAST) ELEVATION

NRG
FLOOR PLANS


Shop 1
Maiden Lane Centre
Lower Early
Reading
LG6 3HD

As existing: Single glazed with painted softwood frames.

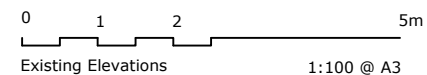


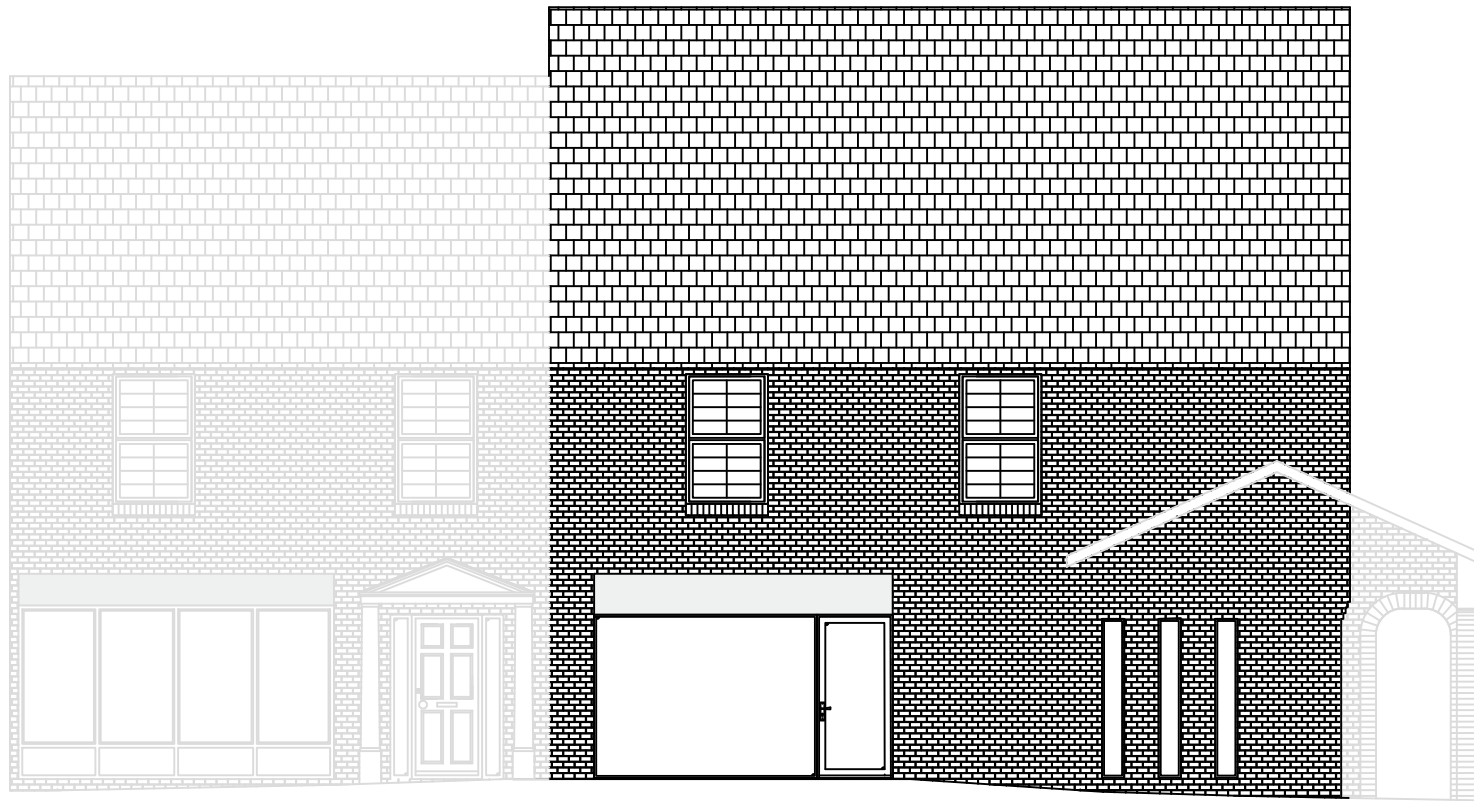

FRONT (WEST) ELEVATION

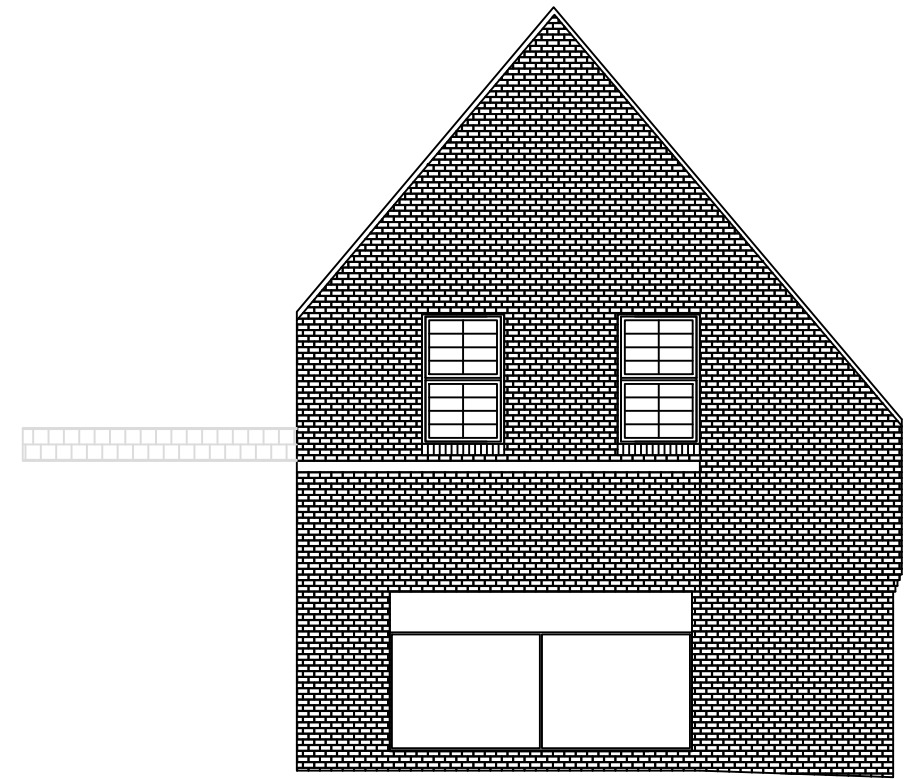

SIDE (SOUTH) ELEVATION

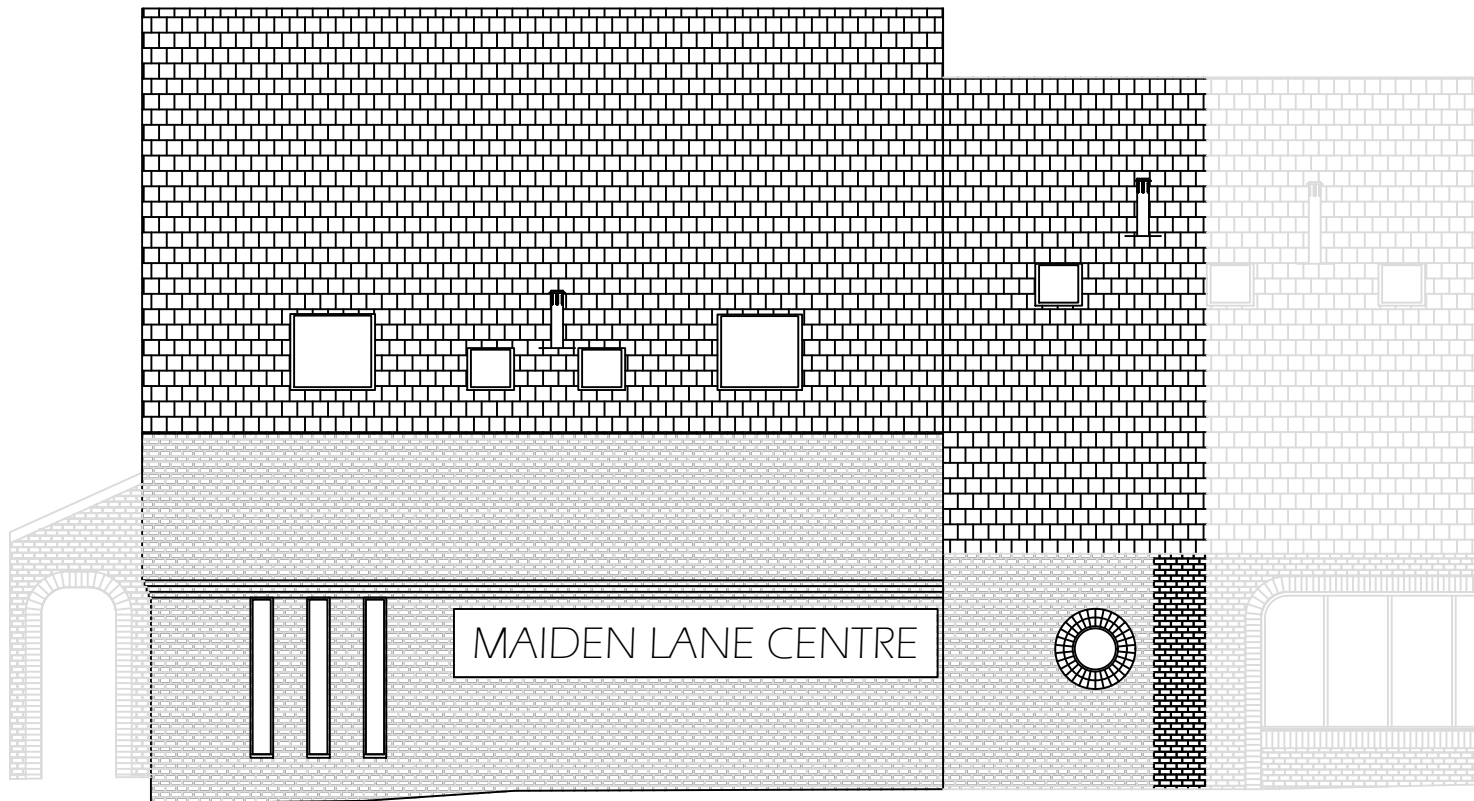

REAR (EAST) ELEVATION



NRG
FLOOR PLANS

Shop 1
Maiden Lane Centre
Lower Early
Reading
LG6 3HD

As proposed: Sealed double glazed units, mounted
in black painted or powder coated metal frames.

0 1 2 5m
Proposed Elevations 1:100 @ A3



Plot Plan

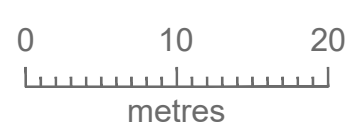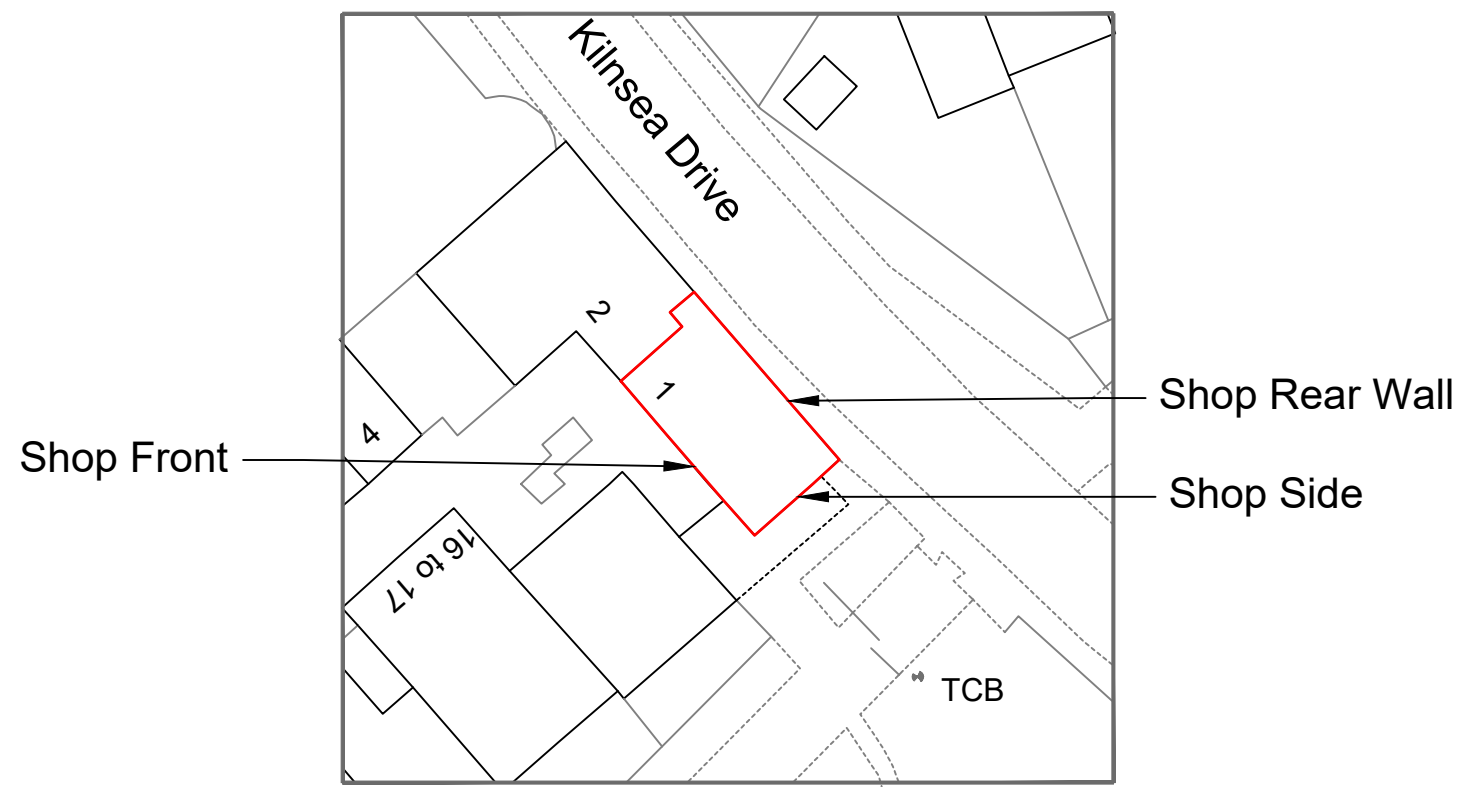

© Crown copyright 2025 Ordnance Survey 100053143

1:500 @A3

Location Plan

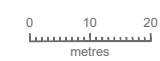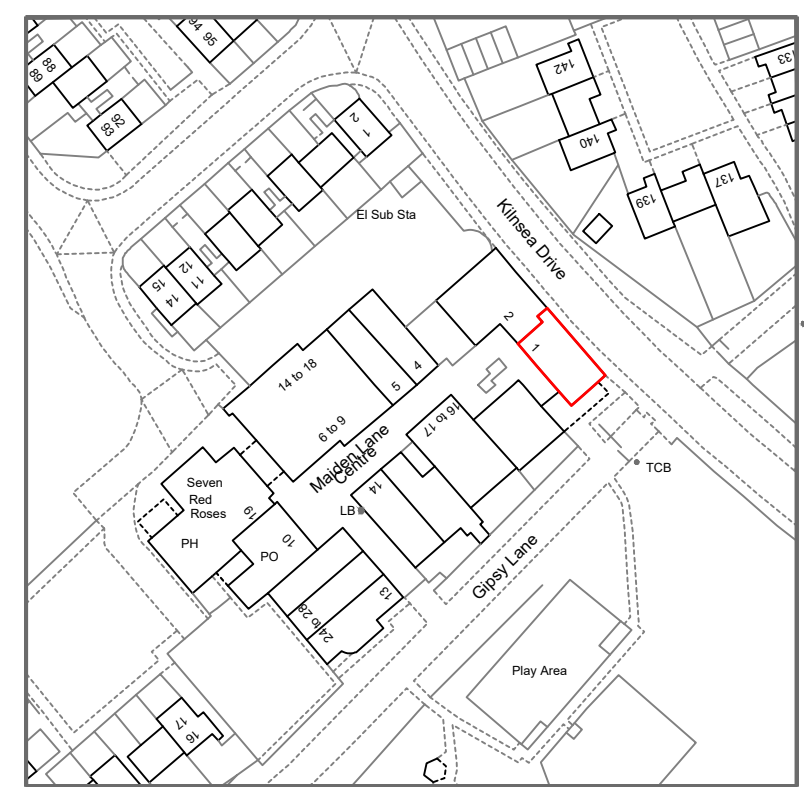

1:1250 @A3

© Crown copyright 2025 Ordnance Survey 100053143