



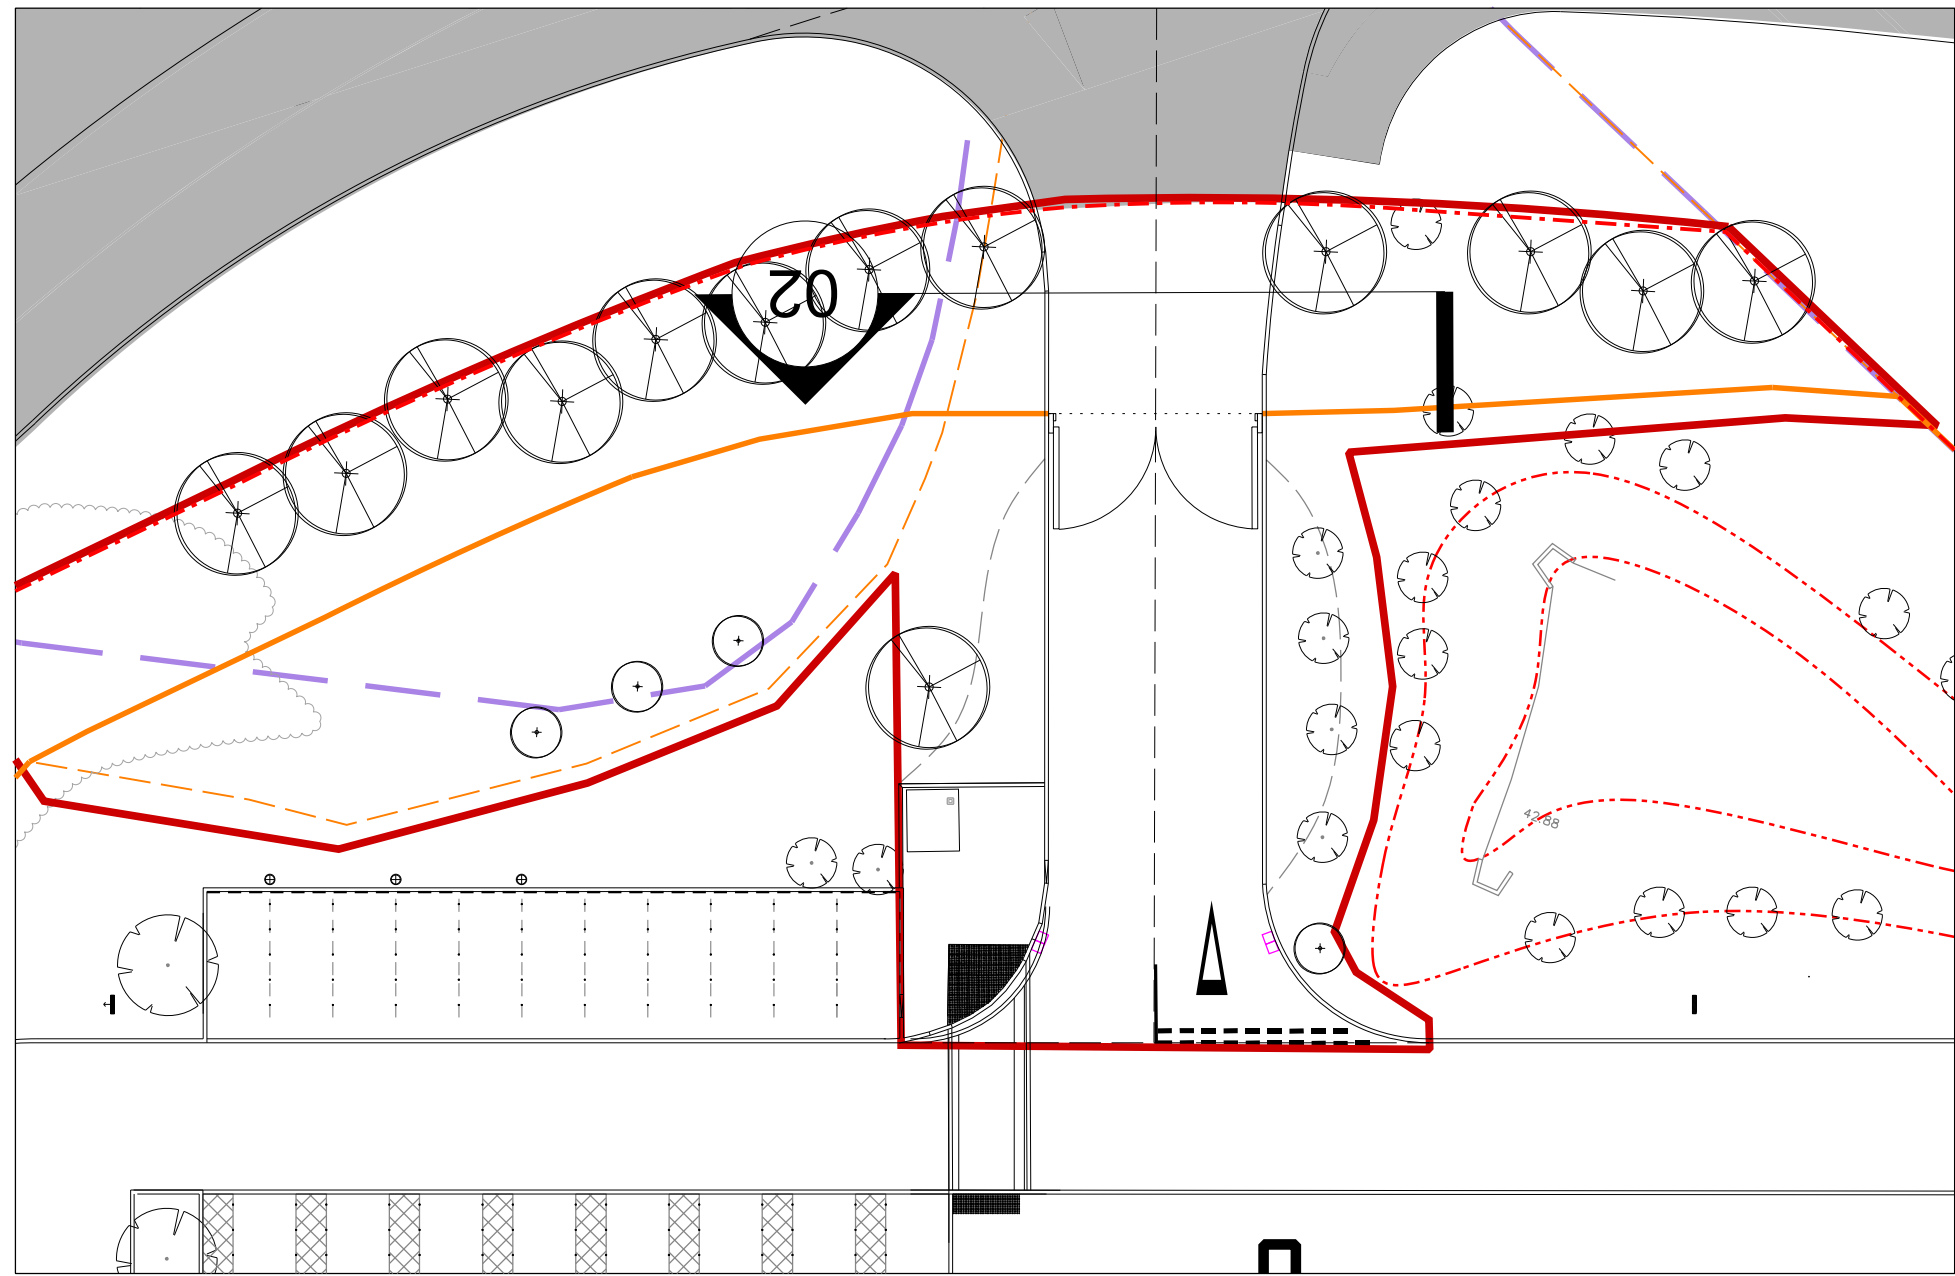

01 KEY PLAN
Scale: 1:300@A1

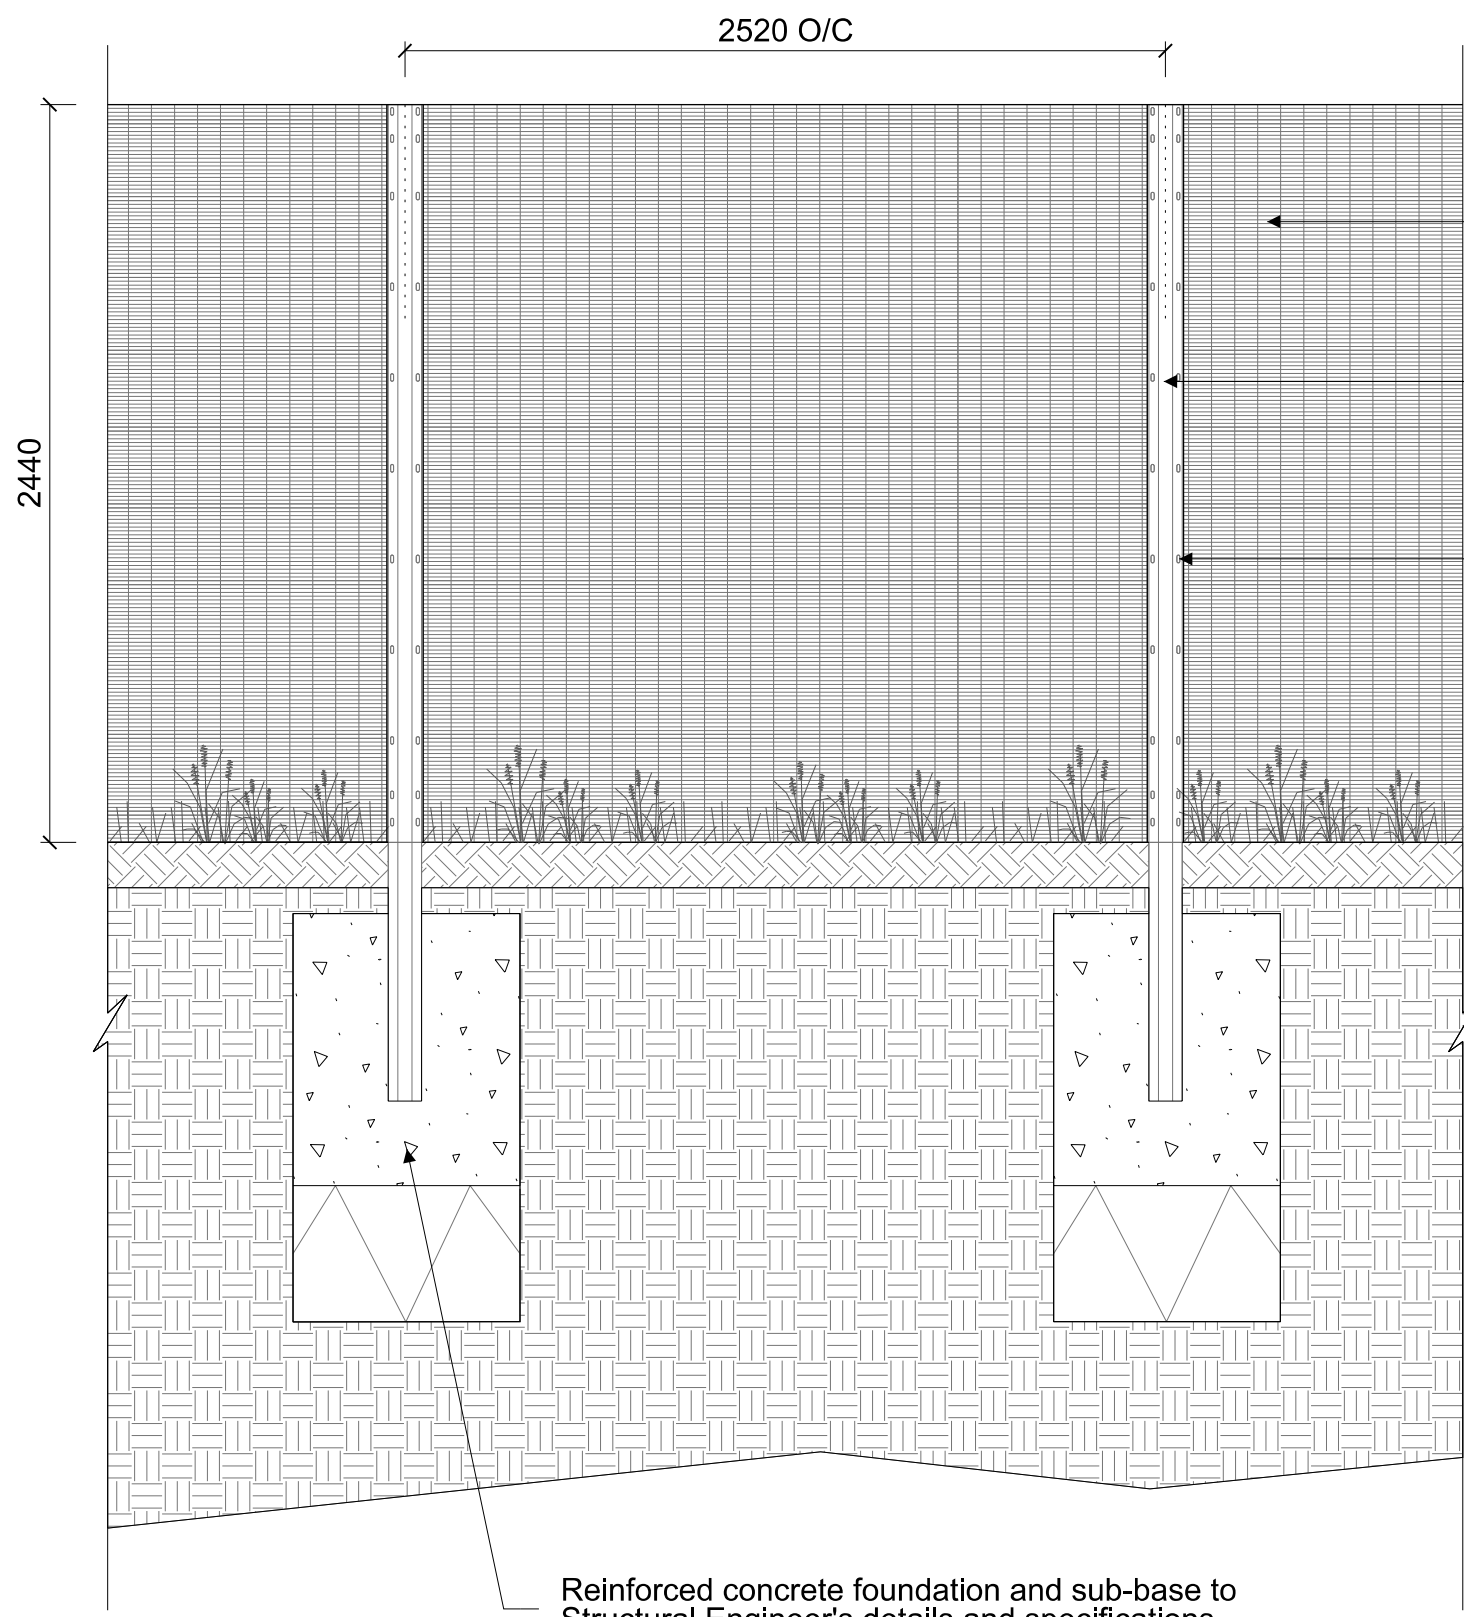


LS3: Mesh and wire to be CLD 'Securus SR1' or 'Securus AC Rigid Mesh Panel System' or equal and approved, RAL to be 9005 (black). Refer manufacturer's details and specification.

LS3: Posts to be 80x60mm SHS, all welded and drilled prior to hot dip galvanising and polyester powder-coating to match fencing. CLD 'Securus SR1' to be fixed to gate with standard system clamp bar and through fixings, hot dip galvanised and polyester powder-coated to match fencing, RAL to be 9005 (black). Refer manufacturer's details and specifications

Fixing parts to manufacturer's specifications and details



03 FENCE TYPICAL SECTION
Scale: 1:25@A1

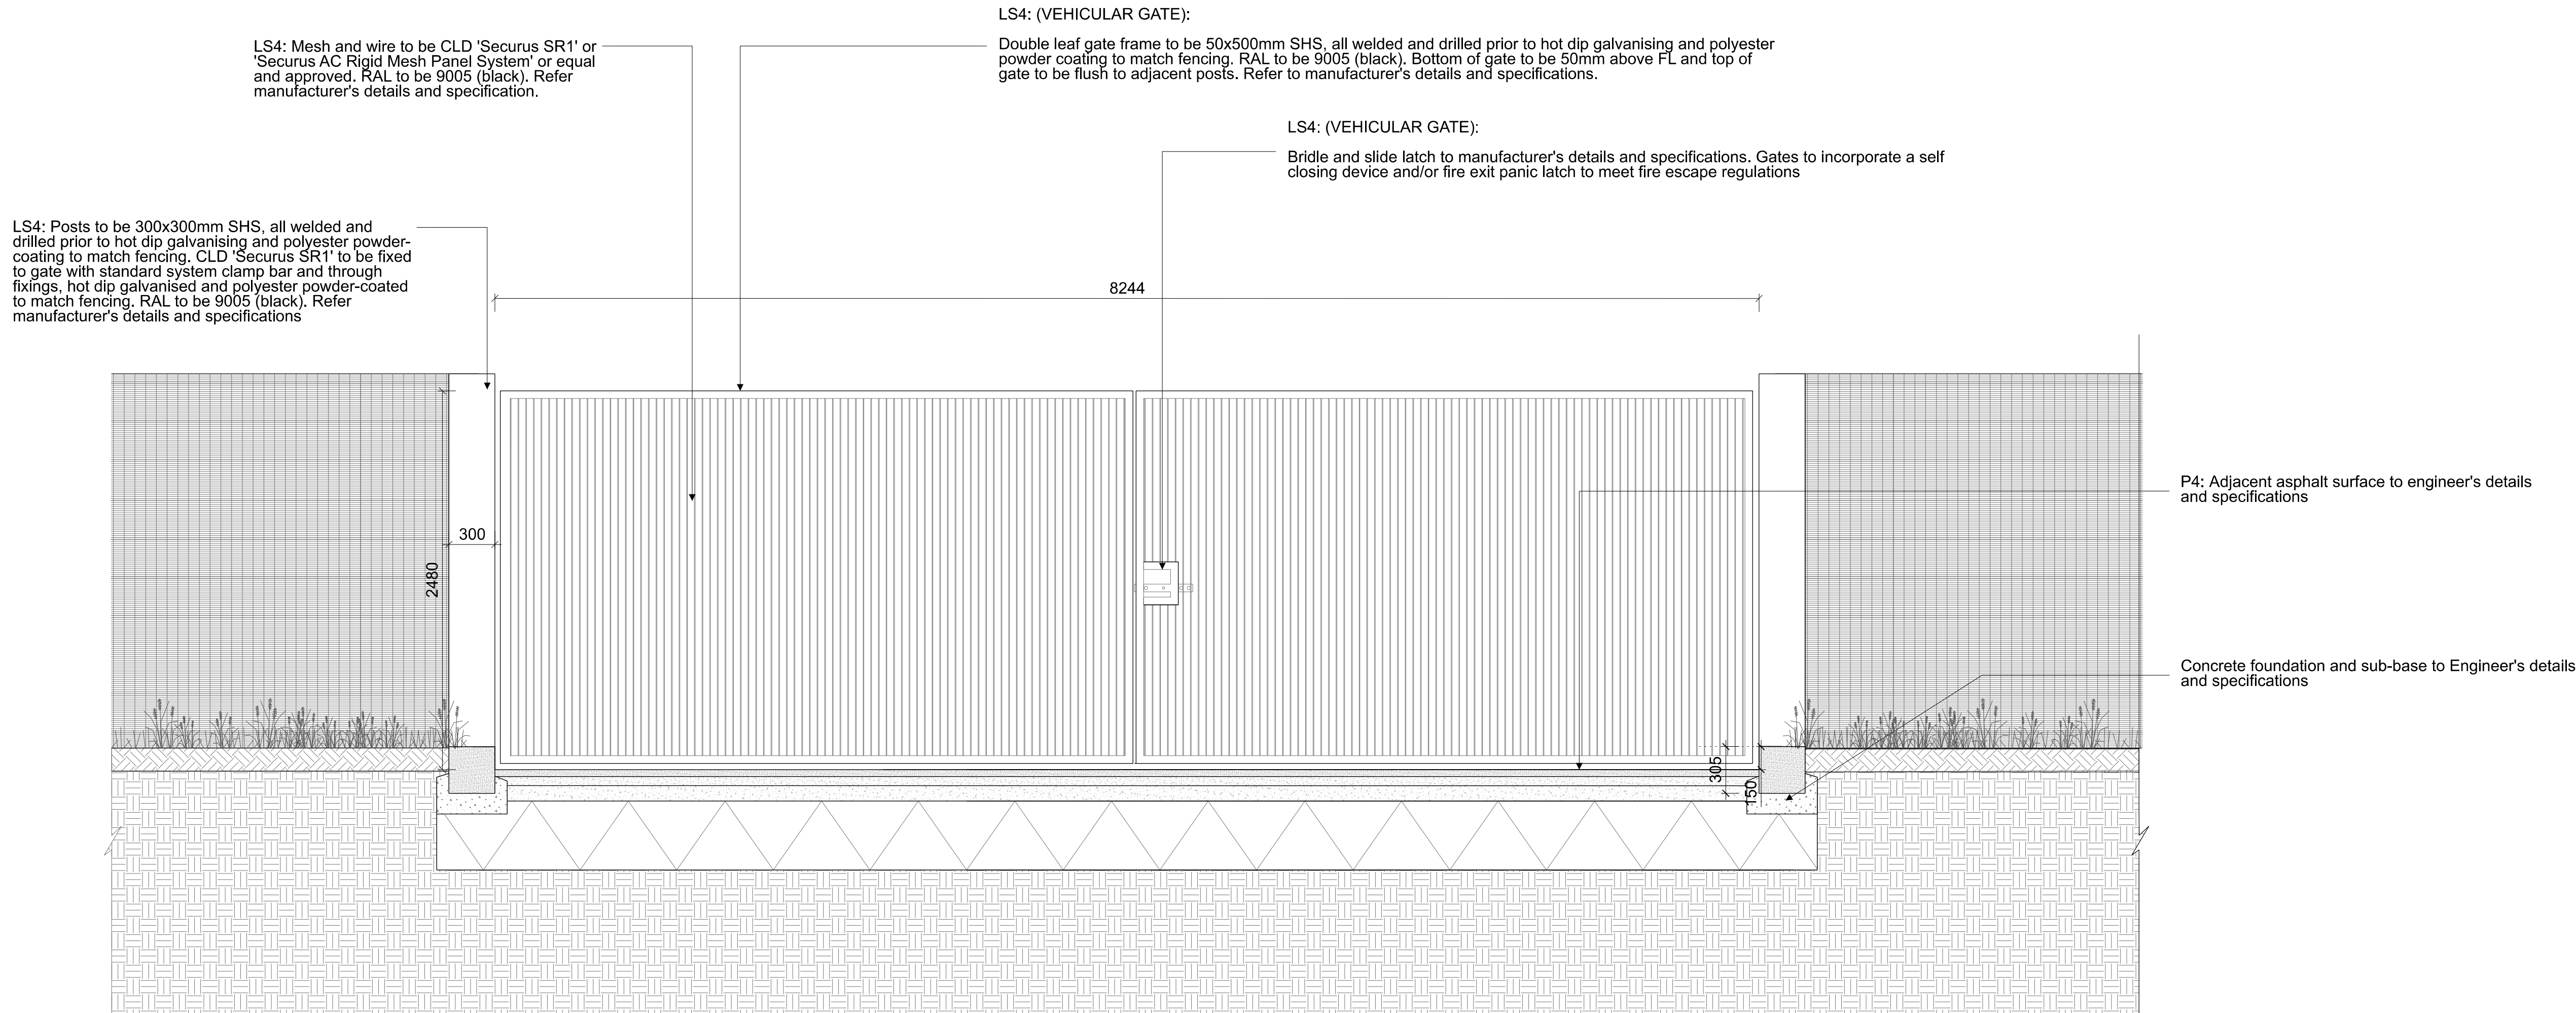

02 GATE SECTION
Scale: 1:25@A1