




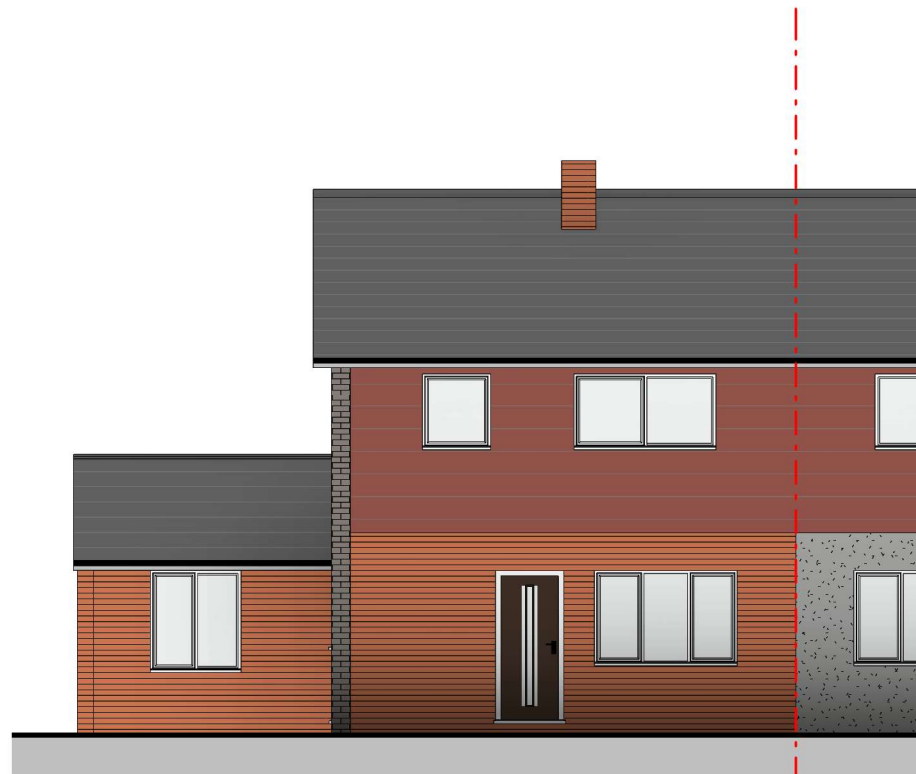


1 Existing Front (west) Elevation
1 : 100

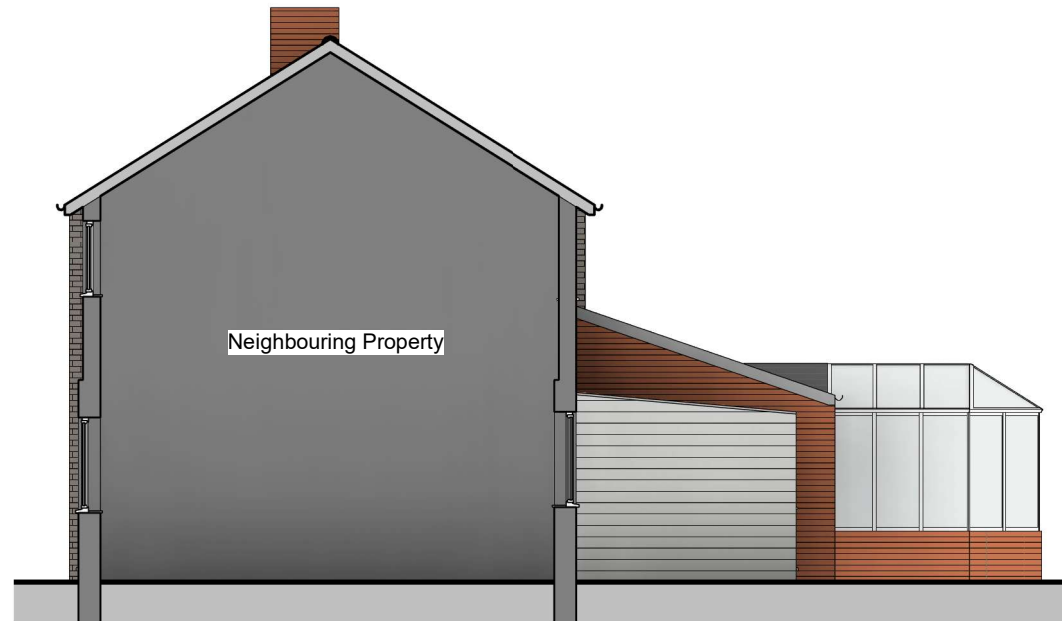


3 Existing Side (south) Elevation
1 : 100

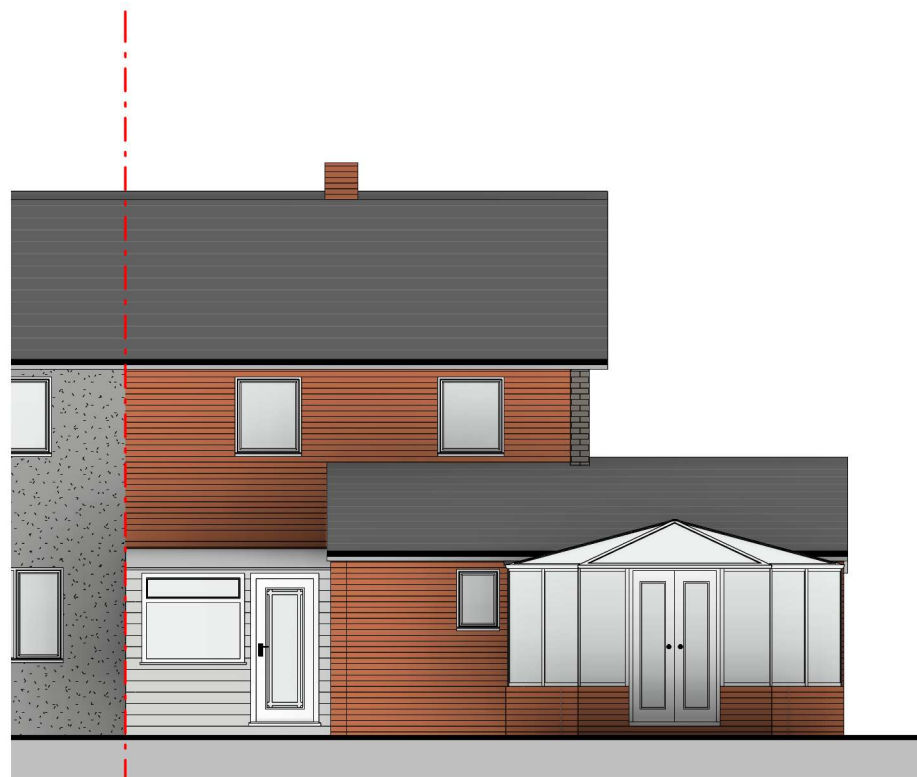

2 Existing Rear (east) Elevation
1 : 100

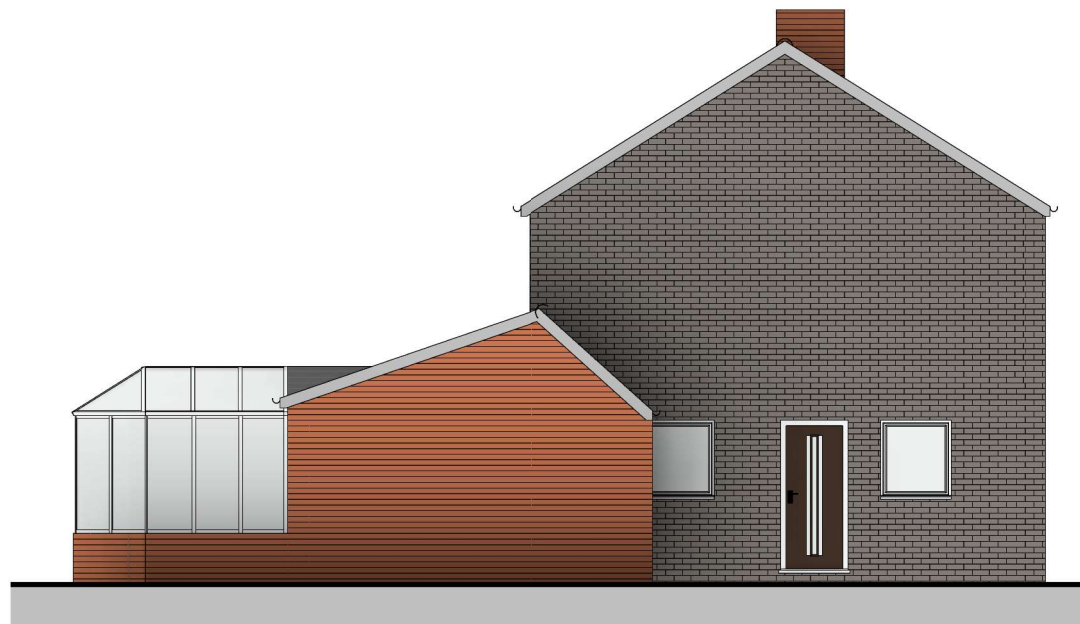

4 Existing Side (north) Elevation
1 : 100

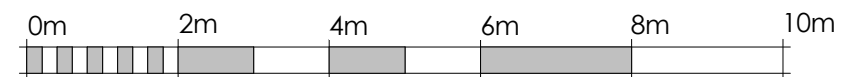

VISUAL SCALE 1:100 @ A3

NOTES:

THIS DRAWING IS INDICATIVE AND FOR PLANNING PURPOSES ONLY AND NOT CONSIDERED "CONSTRUCTION ISSUE".

ALL DIMENSIONS ARE TO BE CHECKED AND VERIFIED ON SITE WITH ANY DISCREPANCIES REPORTED TO ARCHITECTURAL DESIGNS SERVICES (UK) LTD

COPYRIGHT FOR THIS DRAWING IS HELD BY ARCHITECTURAL DESIGNS SERVICES (UK) LTD. IT IS NOT TO BE REPRODUCED WITHOUT EXPRESS PERMISSION.

No.	Date	Description

CLIENT

Claire and Lucy Solomons

PROJECT TITLE

Two Storey Side Extension

DRAWING TITLE

Existing Elevations

PROJECT ADDRESS

1 Palmer Close,
Wokingham,
RG40 3EB

JOB NO	947
DRAWING NO	03
REV NO	
SCALE@A3	1 : 100
DRAWN BY	AR
STAGE	PLANNING

