
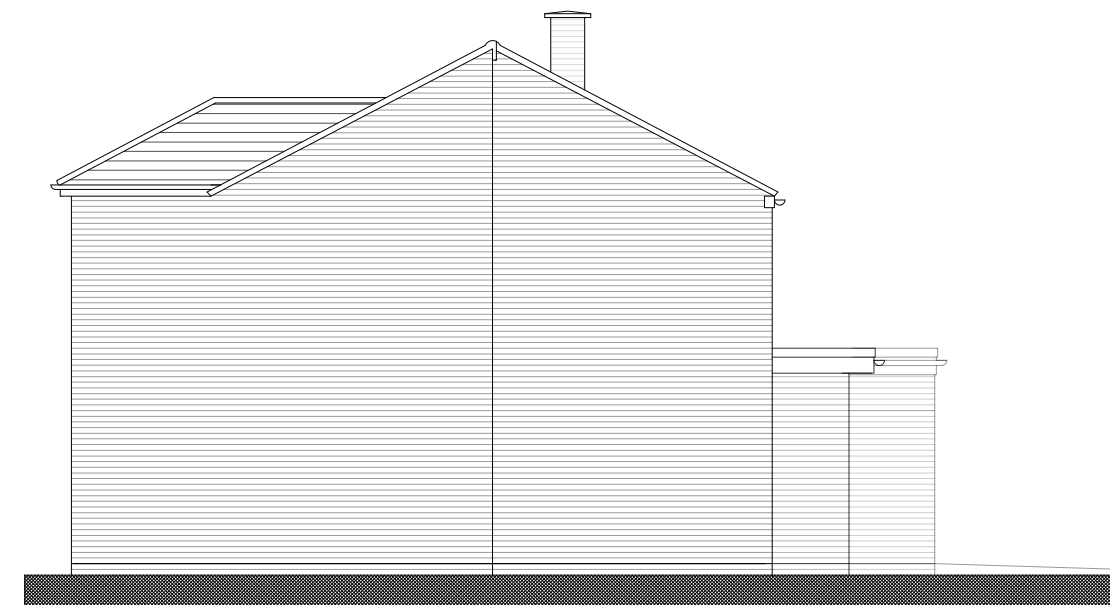


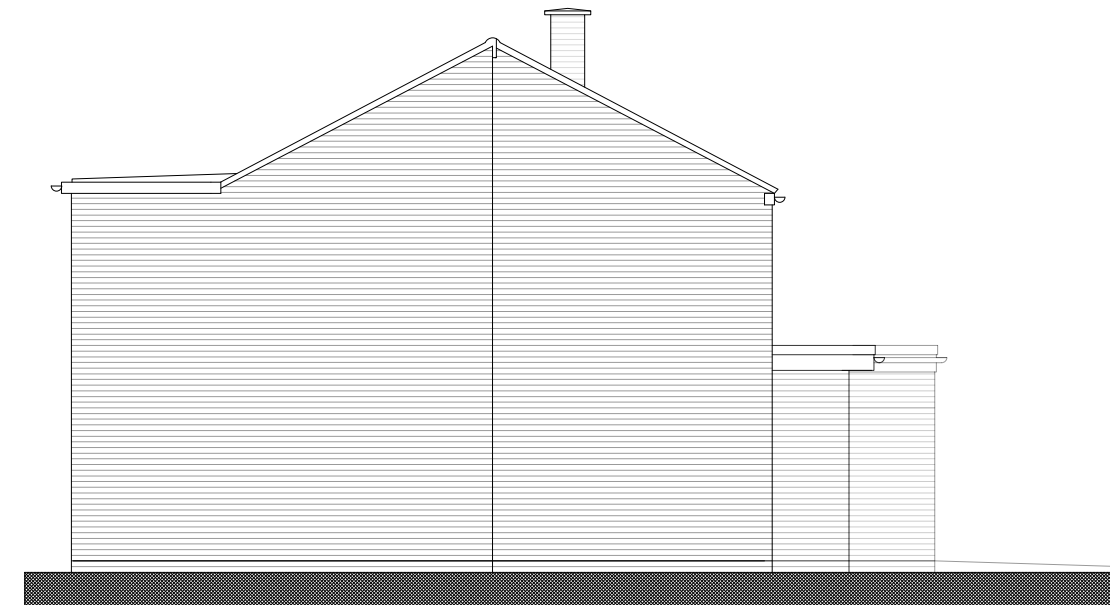

scale 1:100 0 5m

Key

Rev	Date	Description
Revisions		

© Arcadia-Designs - This document and its design content is the copyright of ARCADIA-DESIGNS GROUP Ltd (Arcadia-Designs) and should NOT be copied or reproduced without written consent of the practice.

This drawing should be read in conjunction with all other information including project specification. Use written dimensions only and DO NOT scale. Site dimensions to be checked on site prior to ordering materials.



T: 07562740771 **E:** admin@arcadia-designs.co.uk
W: www.arcadia-designs.co.uk

Project New internal remodel And Double storey rear extension
--

Client
Asad Lone

Address

61
Oaklands Drive
Wokingham, RG41 2SB

Drawing Title

Existing And Proposed Elevations

Date	Scale	Drawn
19th Dec 2024	1:100 @ A3	SH

Drawing Number Revision

AODW PL- 400	/
--------------	---

PLANNING