



File name: C:\USERS\THOMAS.RICE\DOWNLOADS\WMHP-BB-SRWG1-SK-PM-0312.DWG, printed on: 19 June 2025 09:50:28, by: Rice, Thomas

DUCT CROSSING 33kV
FOUR DUCTS

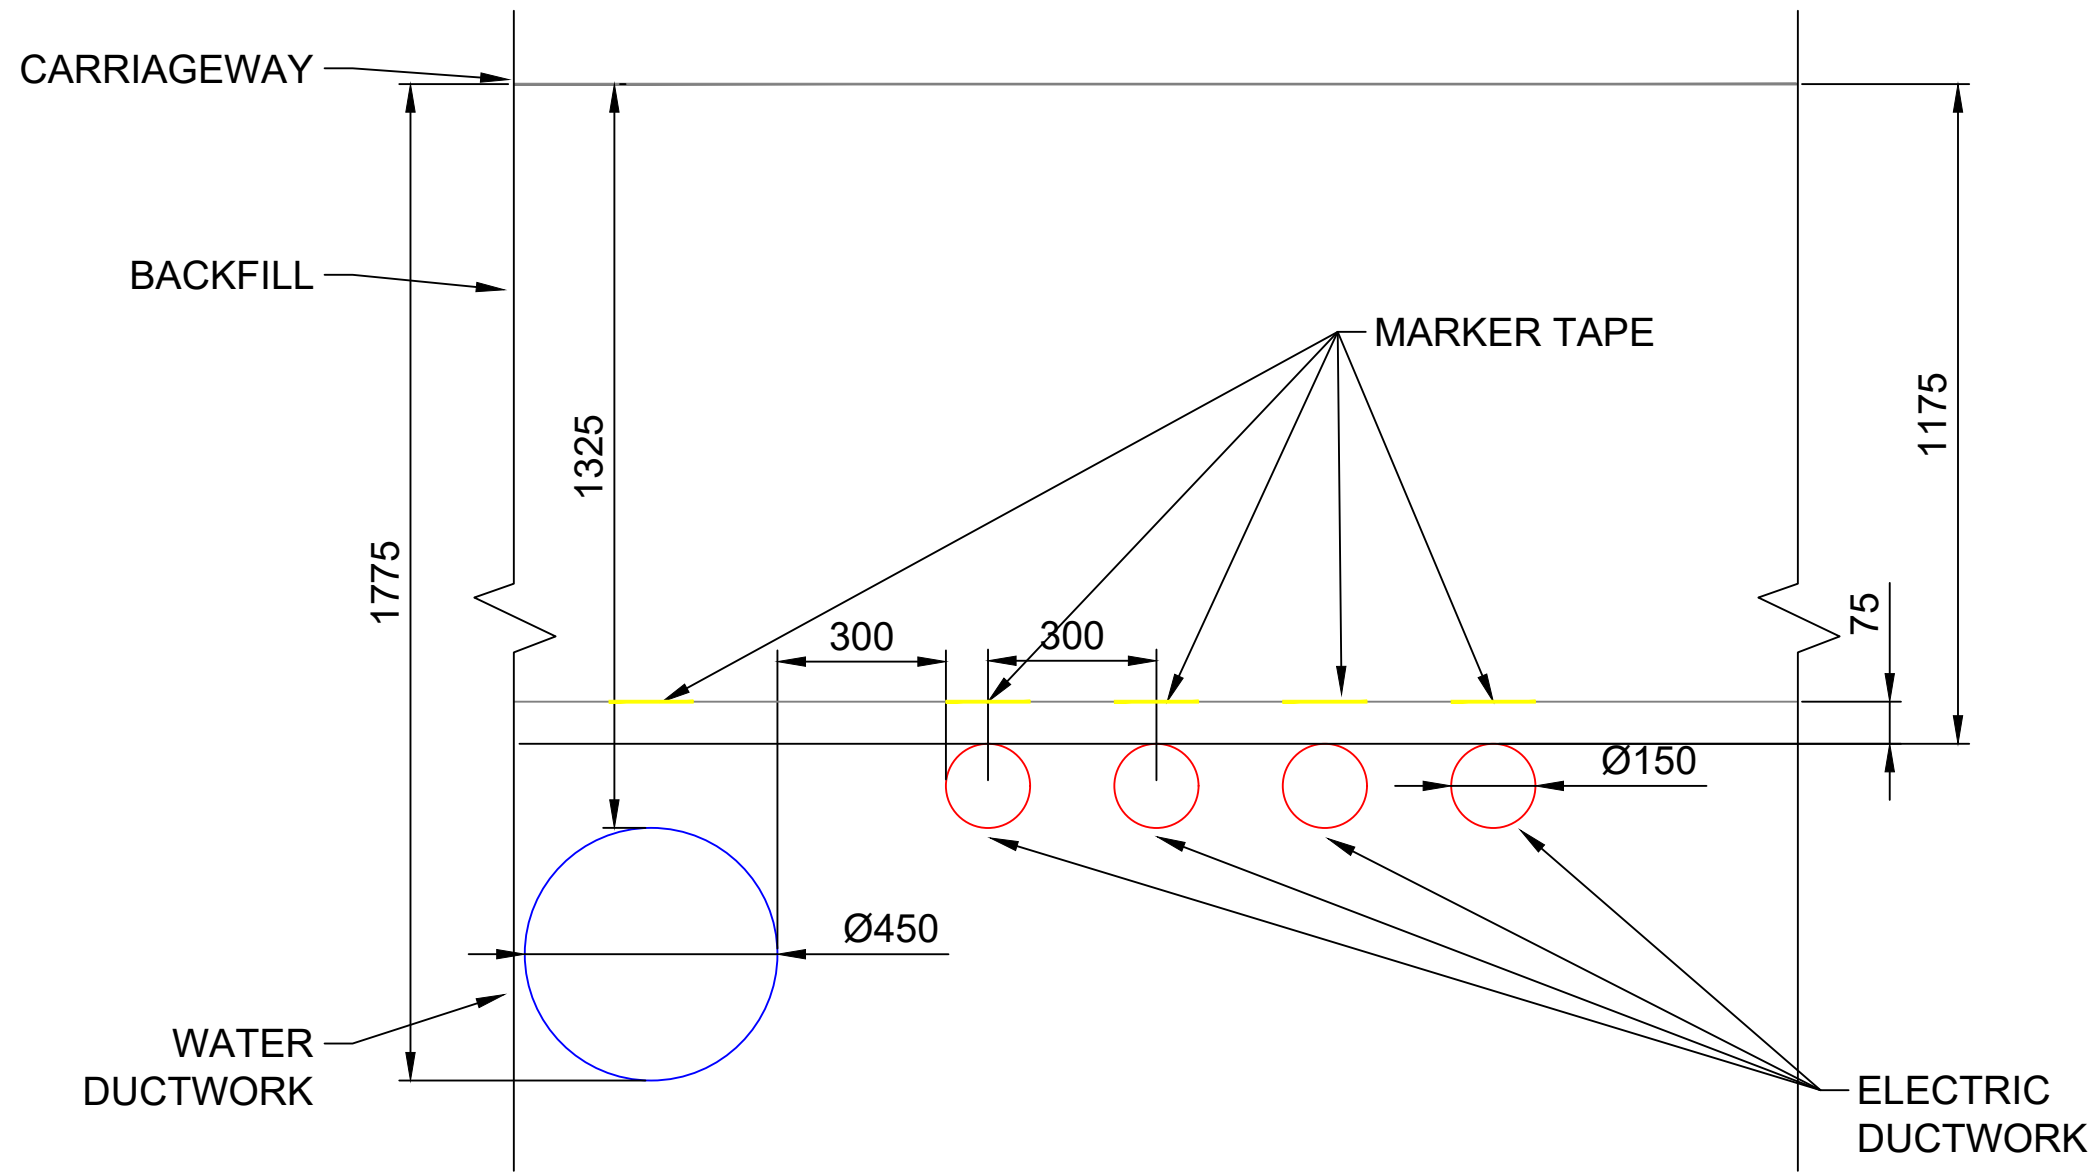


SECTION 1

DUCT CROSSING 33kV
SIX DUCTS

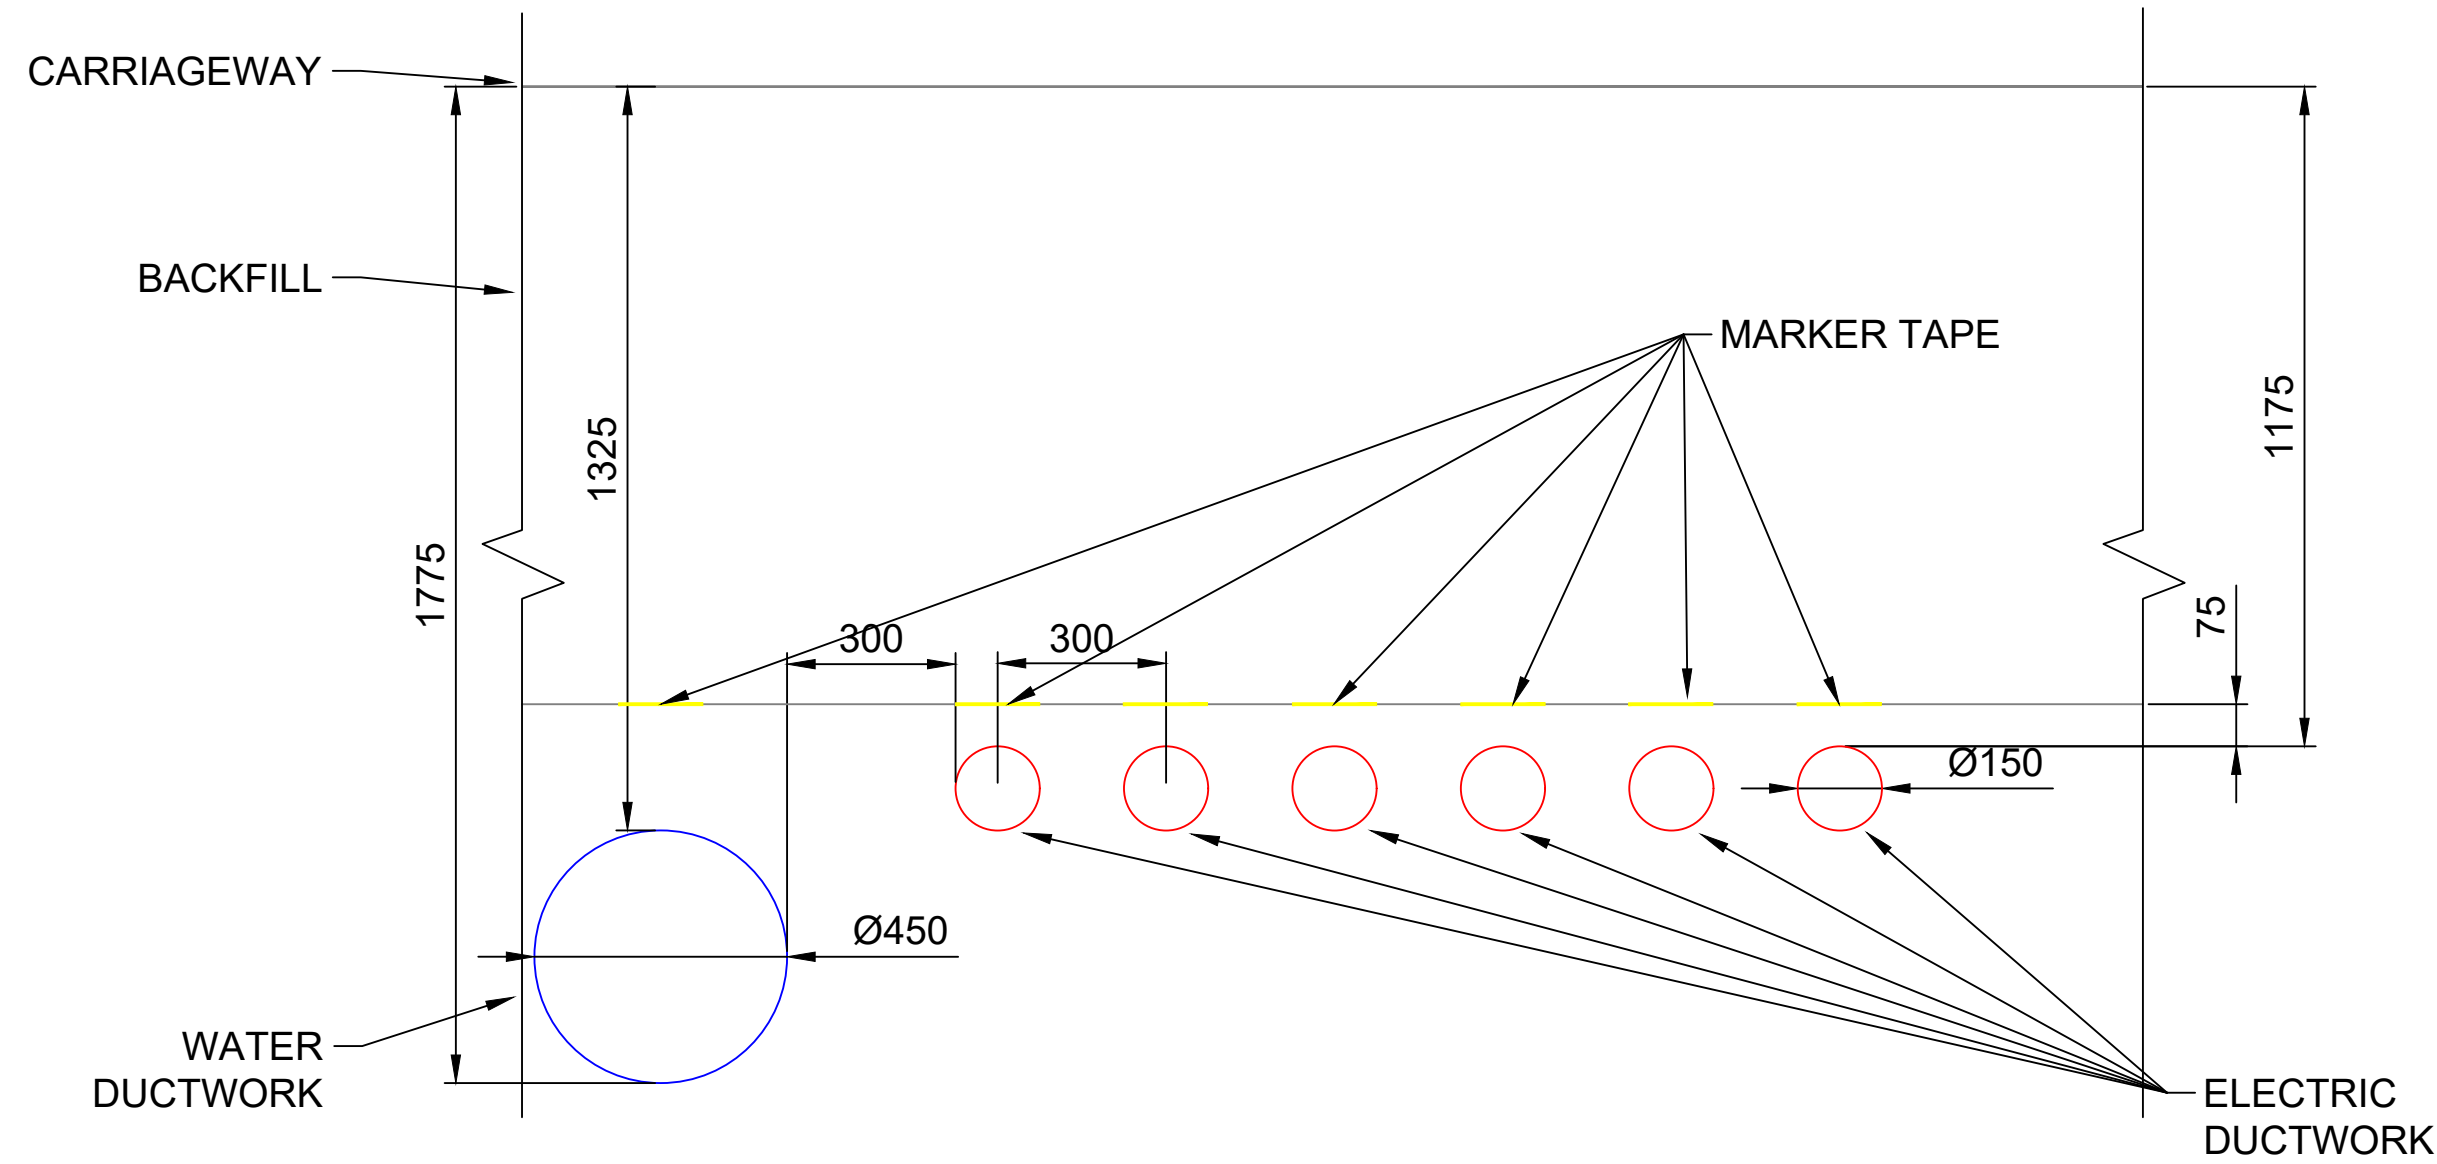

SECTION 4

DUCT CROSSING NO 33kV
SIX DUCTS

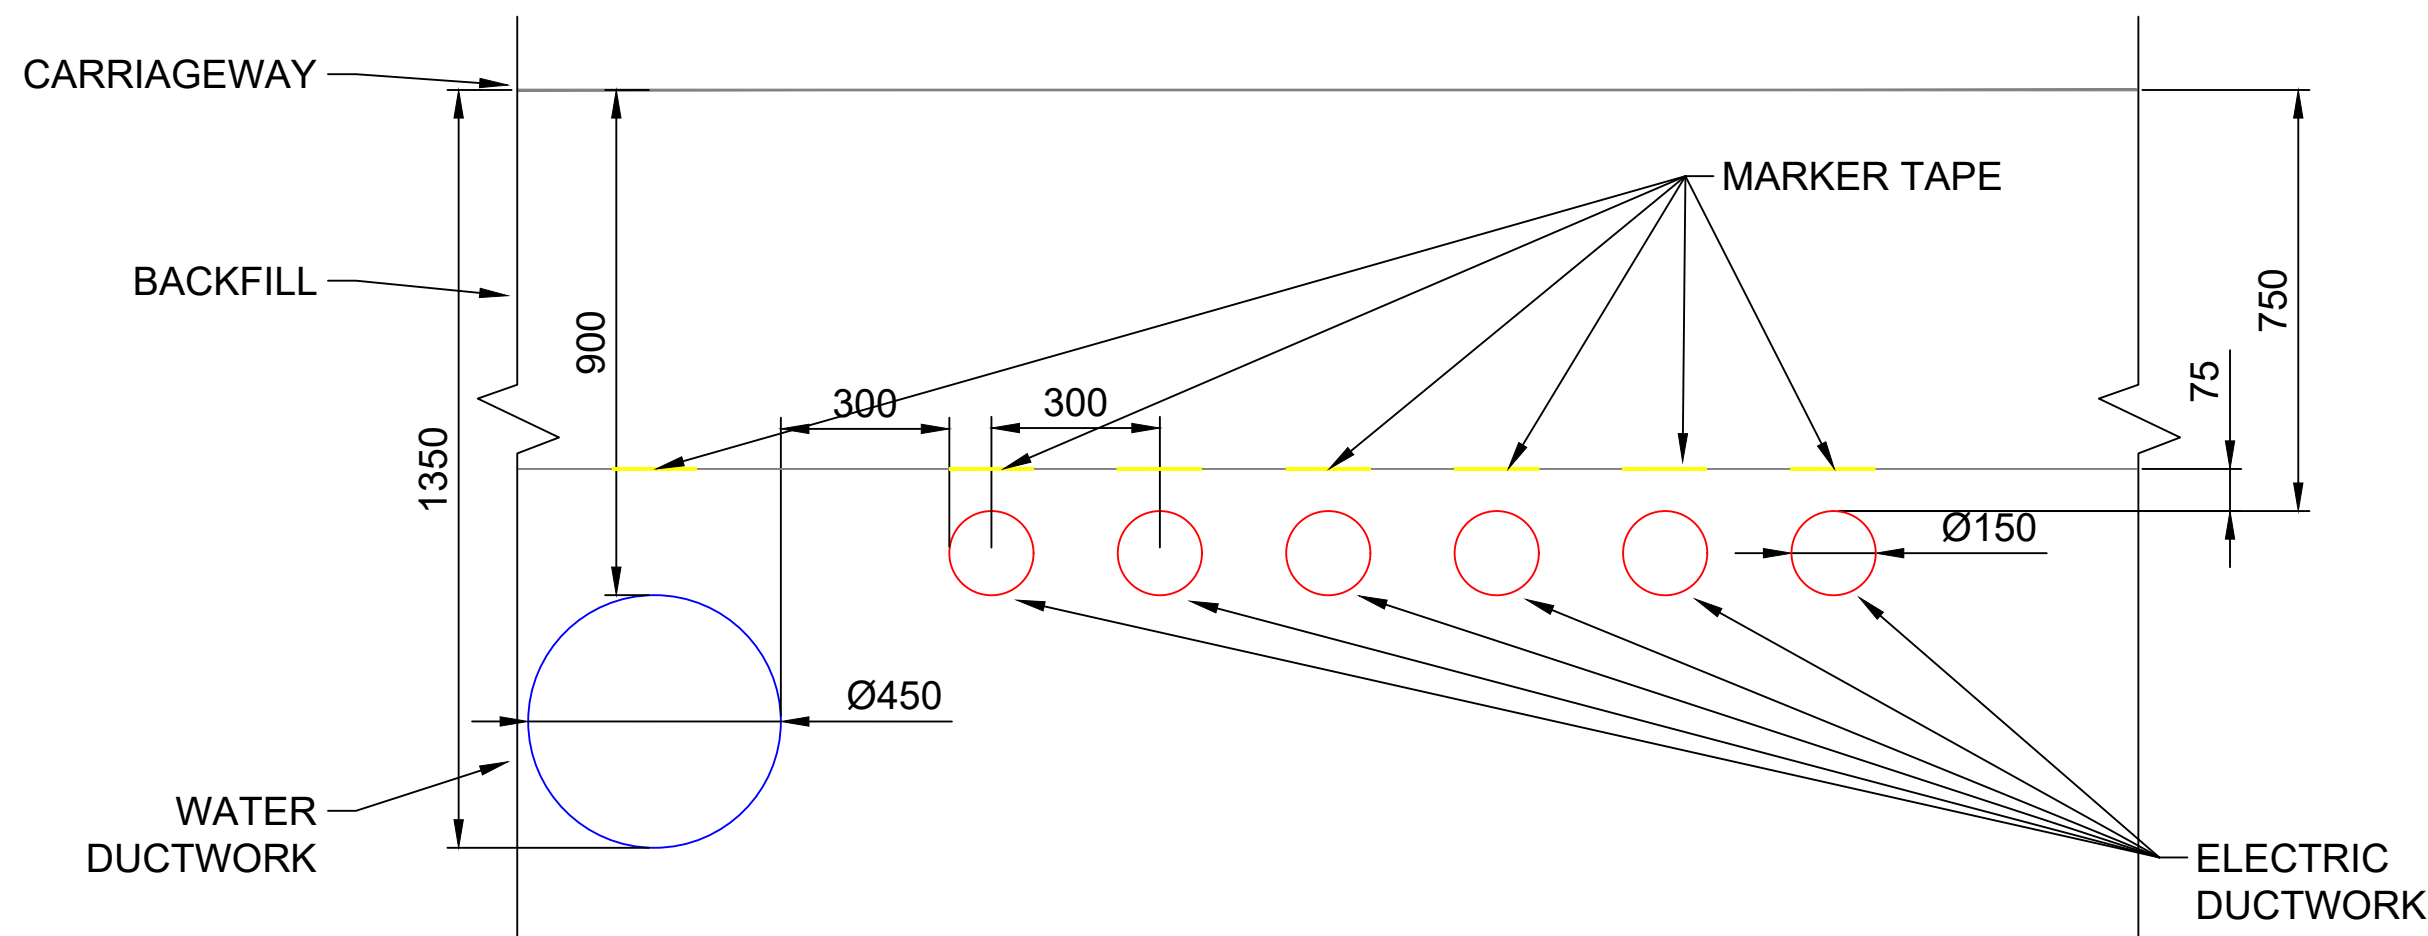

SECTION 6

DO NOT SCALE

LEGEND:



REV	DATE	BY	DESCRIPTION	CHK	APP

DRAWING STATUS:

DESIGNER:

CONTRACTOR:

Balfour Beatty

CLIENT:



Shute End, Wokingham, Berkshire RG40 1BN
Tel: (0118) 974 6000 Web: www.wokingham.gov.uk

PROJECT:

South Wokingham Distributor Road

TITLE:

SWDR - Summary of Developer
Duct Crossing Details

SCALE @ A1:

NTS

CHECKED:

APPROVED:

PROJECT NO:

DESIGNED:

DRAWN:

DATE:

TR

19/06/25

DRAWING No:

WMHP-BB-SRWG1-SK-PM-0312i

REV:

P01