
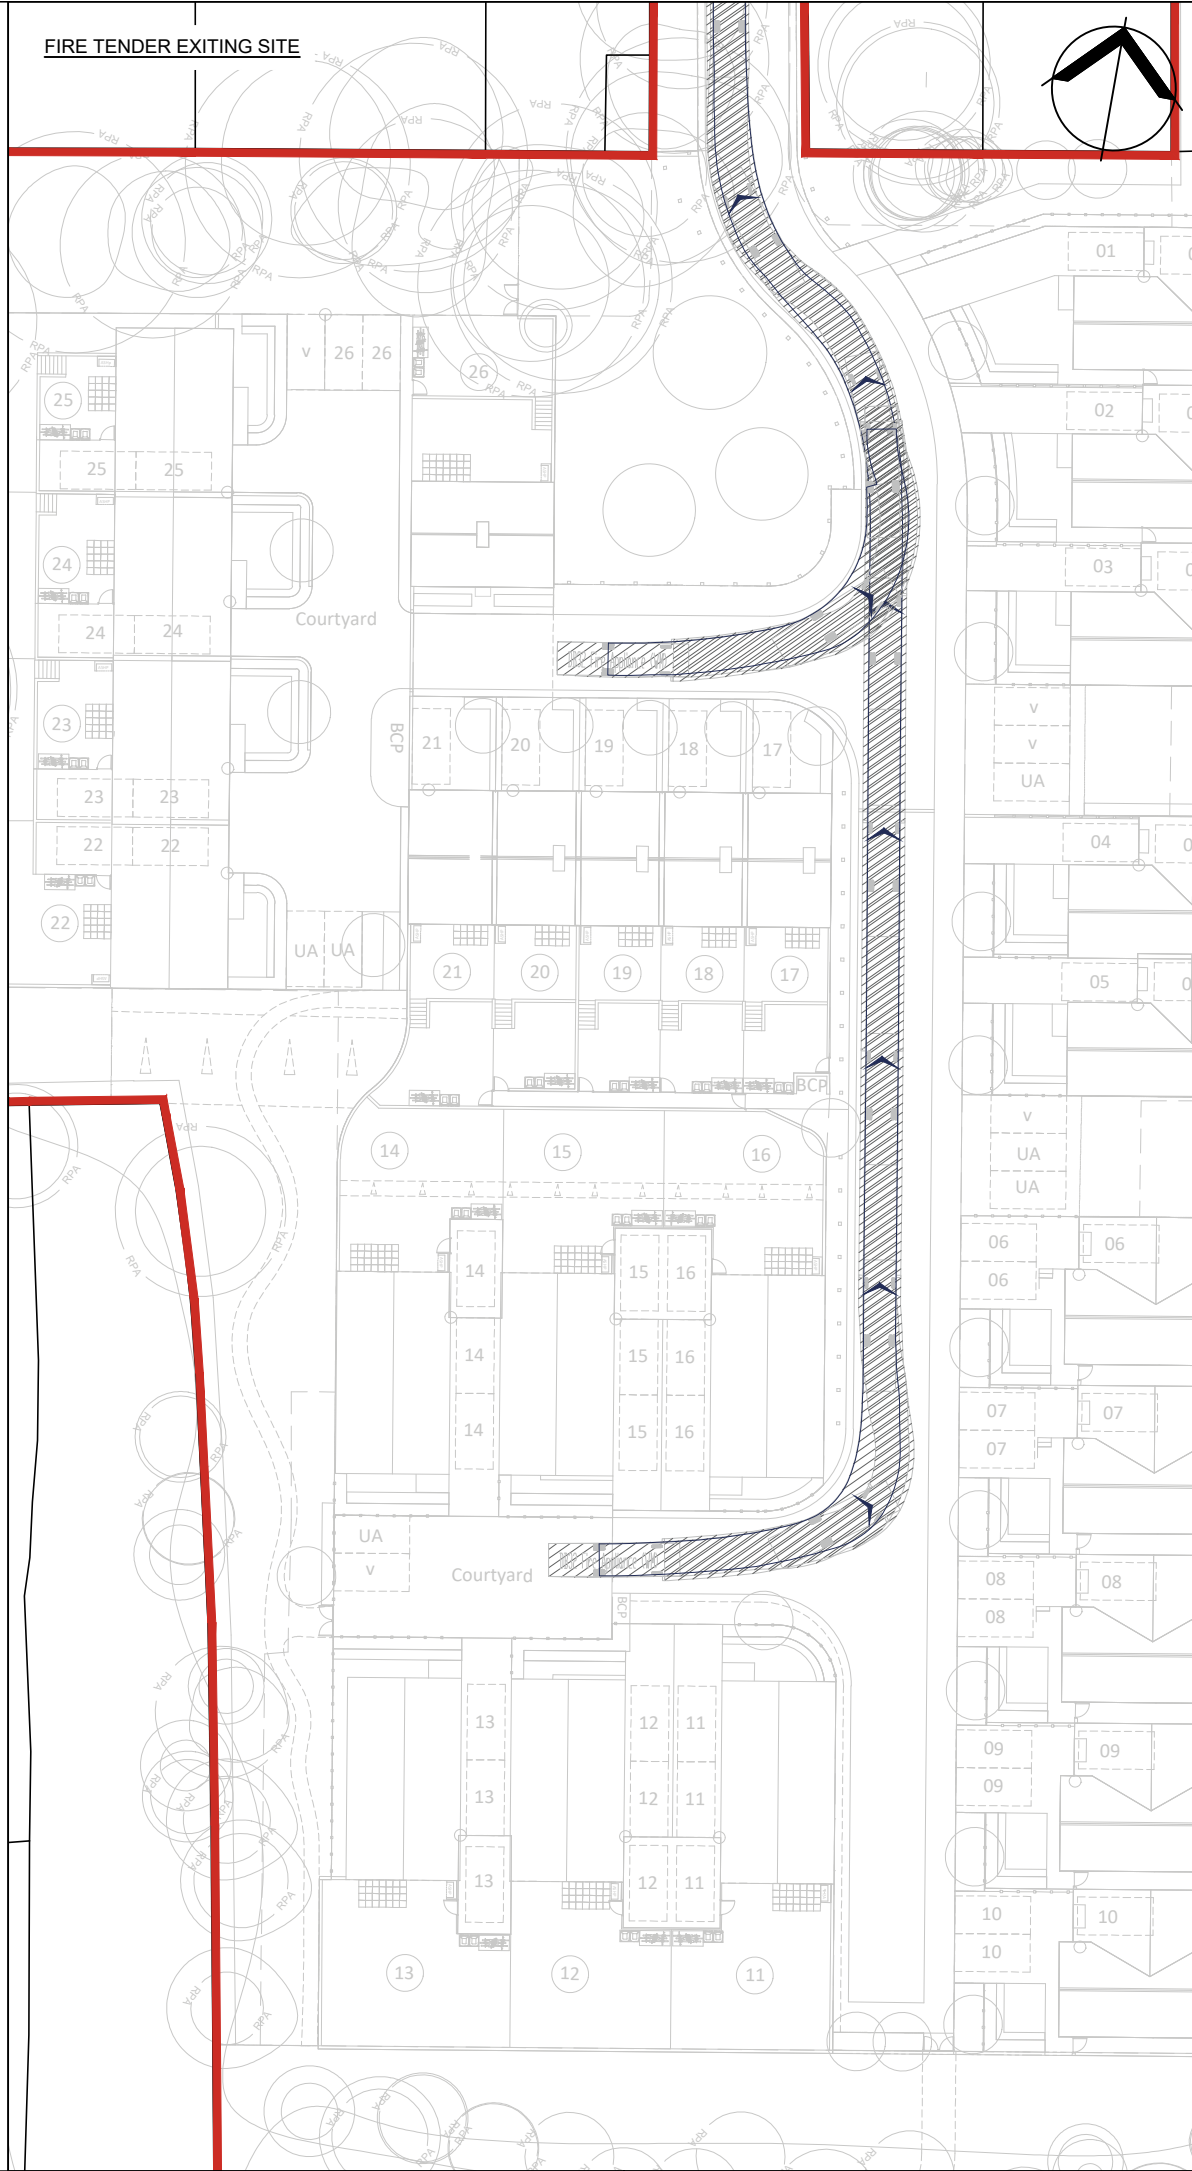


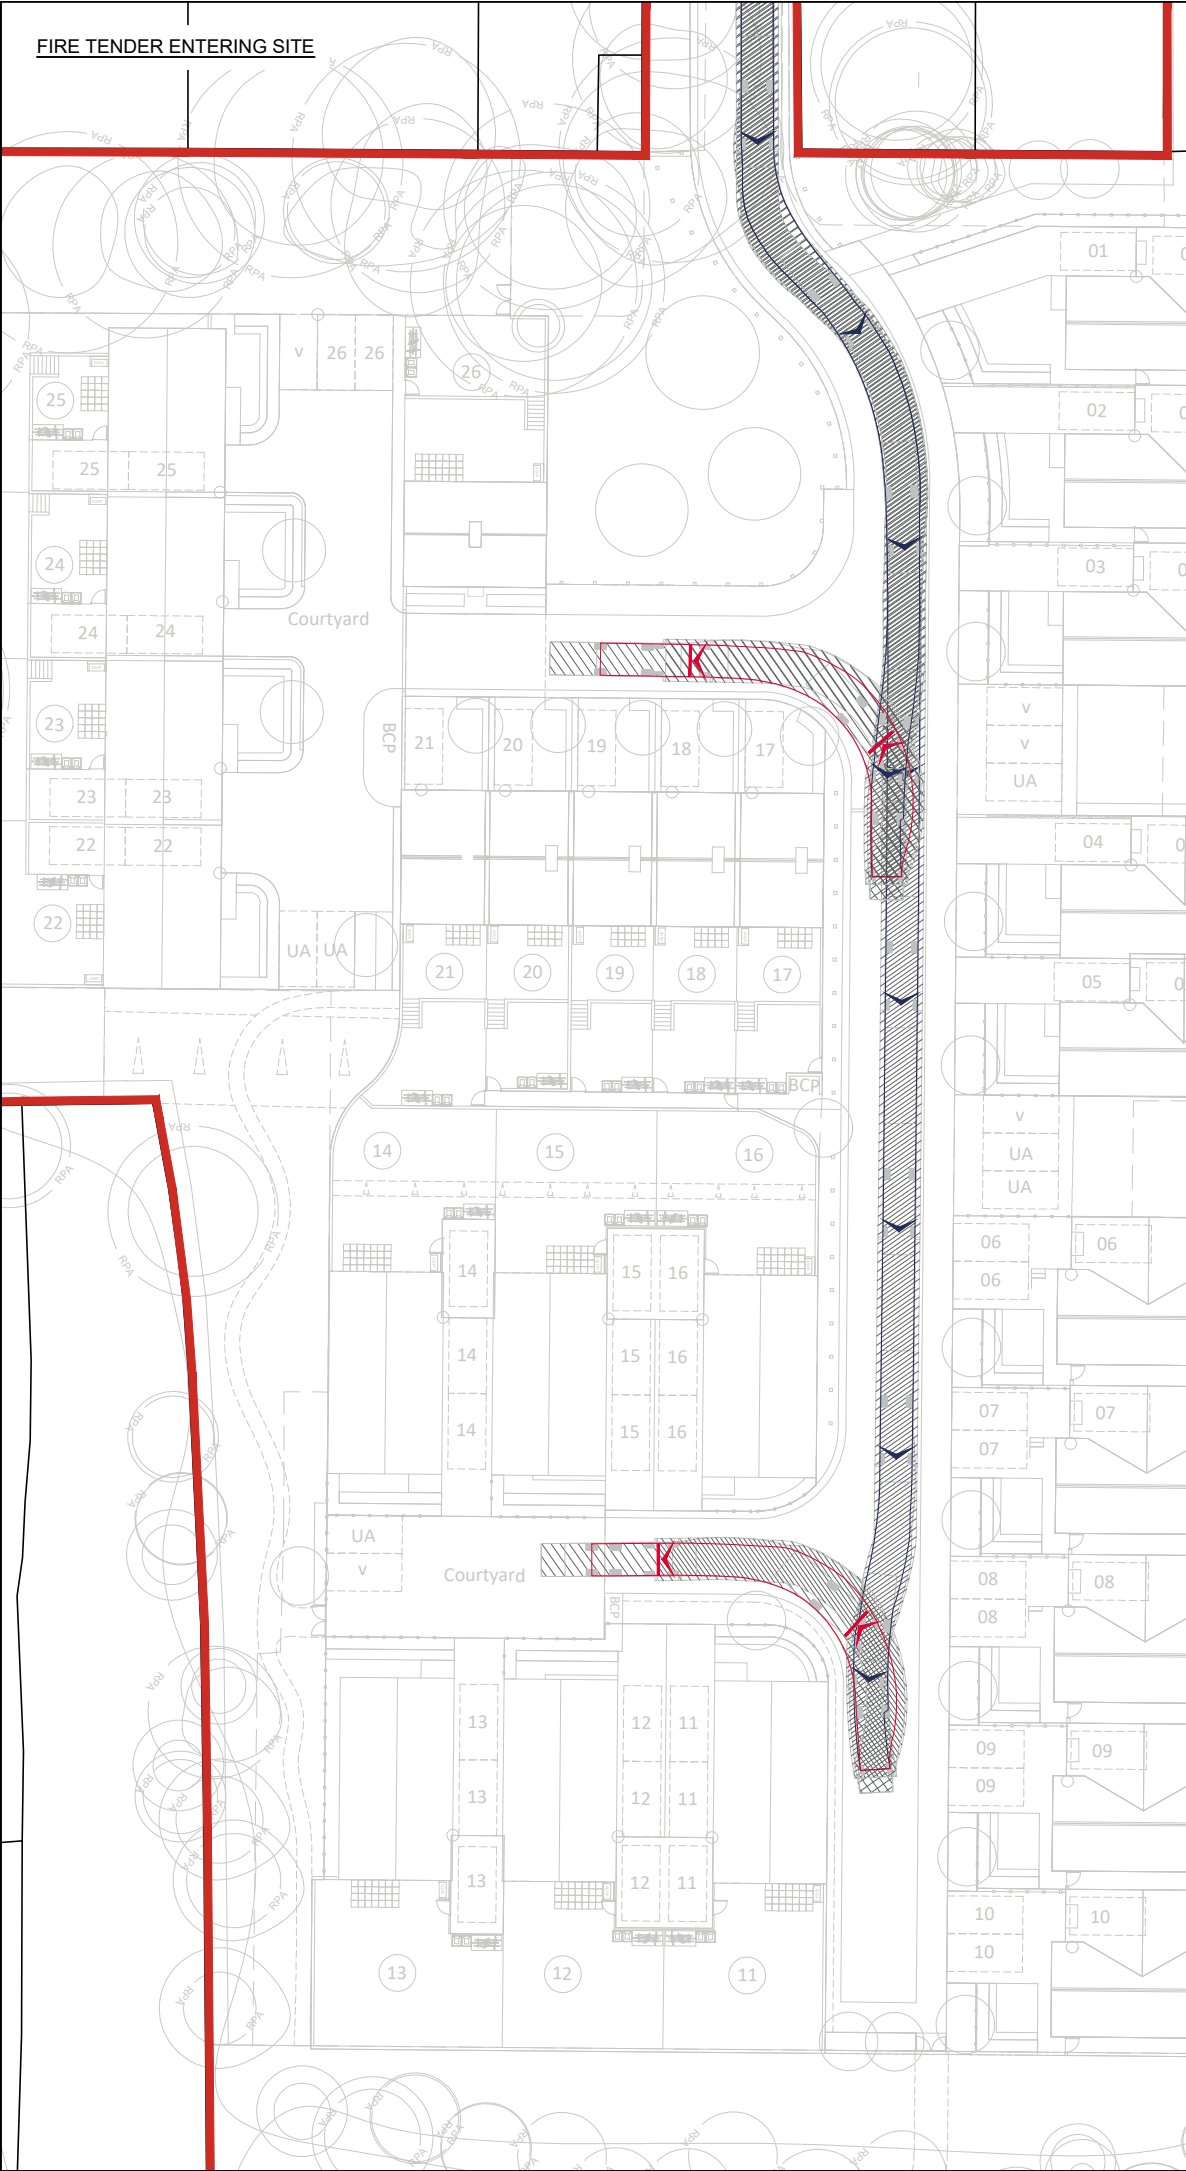


NOTES:

1. THIS DRAWING IS INDICATIVE AND SUBJECT TO DISCUSSIONS WITH LOCAL & NATIONAL HIGHWAY AUTHORITIES. THIS DESIGN IS ALSO SUBJECT TO CONFIRMATION OF LAND OWNERSHIP, TOPOGRAPHY, LOCATION OF STATUTORY SERVICES, DETAILED DESIGN AND TRAFFIC MODELLING.

2. THIS DRAWING IS BASED UPON DRAWING NUMBER 230122 L00 00 L.2 OPTION 2 SUPPLIED BY CLIFTON EMERY DESIGN AND ICENI PROJECTS LTD. SHALL NOT BE LIABLE FOR ANY INACCURACIES OR DEFICIENCIES.

3. THIS DRAWING IS BASED UPON DRAWING NUMBER OS\_MASTERMAP\_TOPOGRAPHY\_LAYER\_840215\_1075336\_OS\_MASTERMAP SUPPLIED BY CLIFTON EMERY DESIGN AND ICENI PROJECTS LTD. SHALL NOT BE LIABLE FOR ANY INACCURACIES OR DEFICIENCIES.

VEHICLE PROFILE:

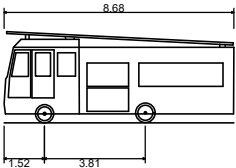

DB32 Fire Appliance (WM)  
Overall Length 8.680m  
Overall Width 2.180m  
Overall Body Height 3.452m  
Min Body Ground Clearance 0.337m  
Max Track Width 2.121m  
Lock to lock time 6.00s  
Kerb to Kerb Turning Radius 7.910m

ICENI PROJECTS LIMITED  
DA VINCI HOUSE  
44 SAFFRON HILL  
LONDON  
EC1N 8FH

T 020 3640 8508  
mail@iceniprojects.com



CLIENT  
ELIVIA HOMES

PROJECT  
NINE MILE RIDE

TITLE  
SITE LAYOUT REVIEW  
(FIRE TENDER)

|                |                  |                   |
|----------------|------------------|-------------------|
| DRAWN BY<br>AP | CHECKED BY<br>CB | APPROVED BY<br>CB |
|                | 28.04.2025       | 28.04.2025        |

|                       |                    |
|-----------------------|--------------------|
| SCALE @ A3<br>1 : 500 | DATE<br>28.04.2025 |
|-----------------------|--------------------|

|                        |                     |           |
|------------------------|---------------------|-----------|
| PROJECT NO.<br>23-T062 | DRAWING NO.<br>07.1 | REV.<br>- |
|------------------------|---------------------|-----------|

iceni Projects accept no responsibility for any unauthorised amendments to this drawing. Only figured dimensions are to be worked to.