





SECTION C-CC

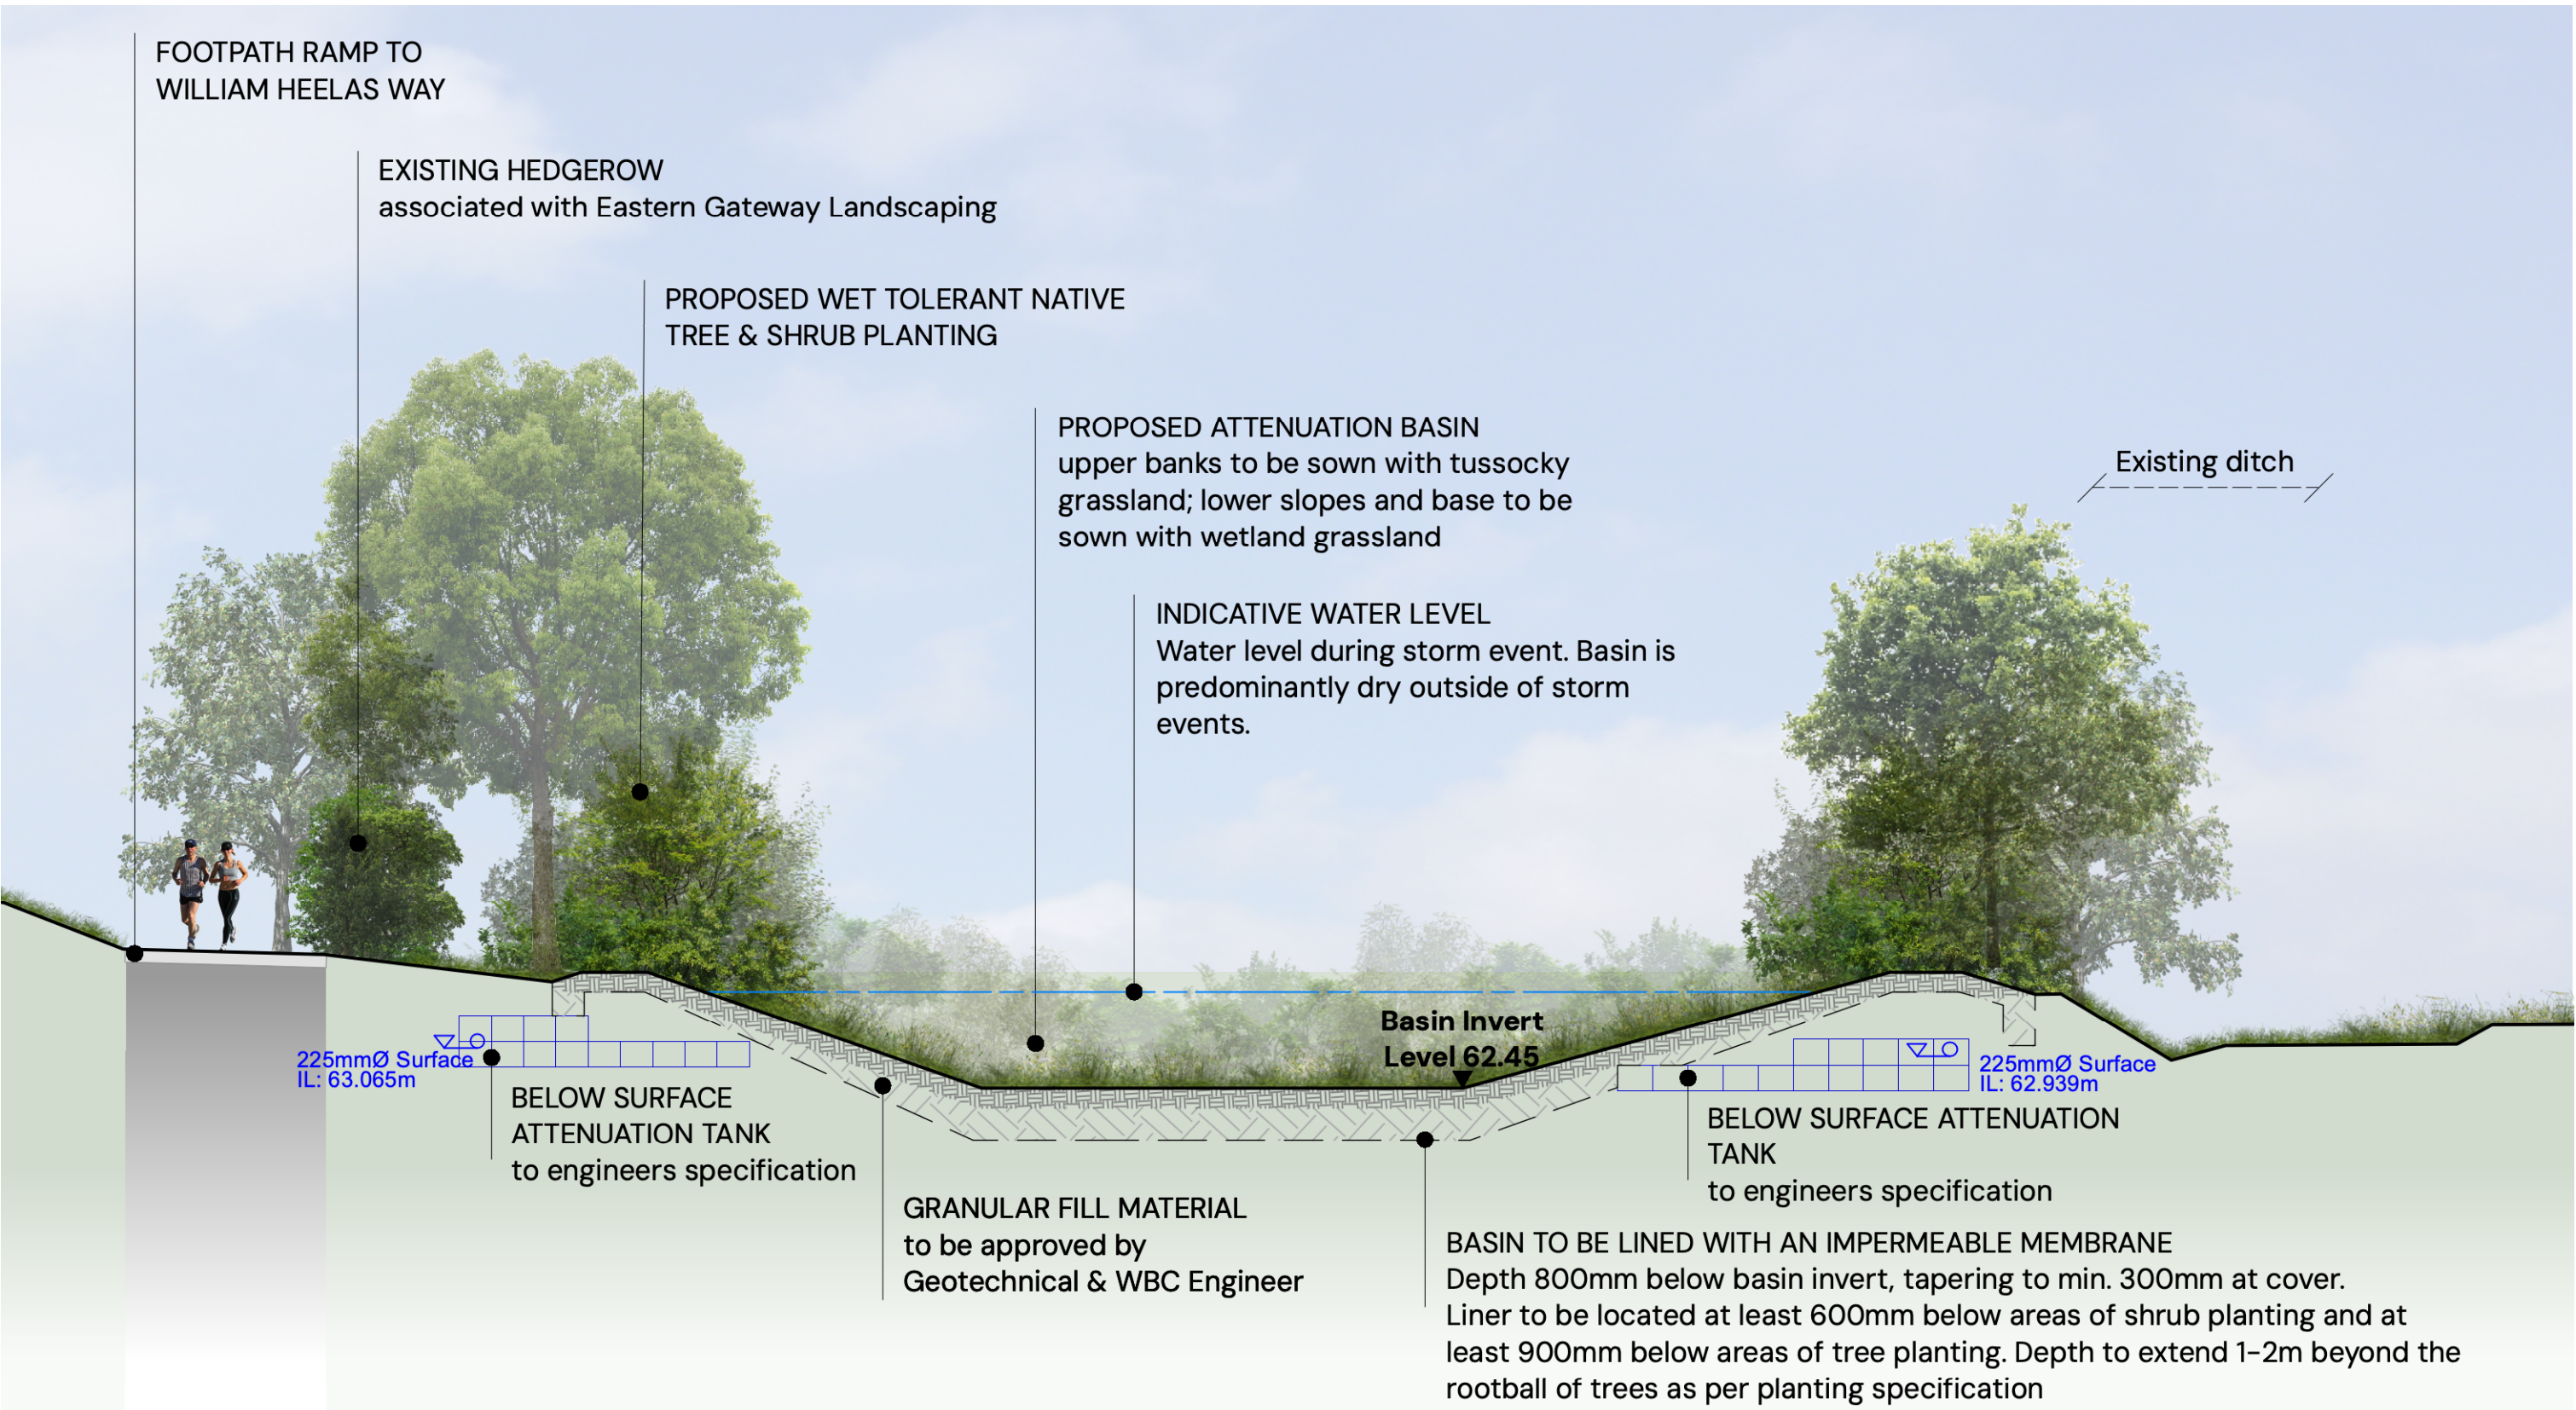

SECTION D-DD

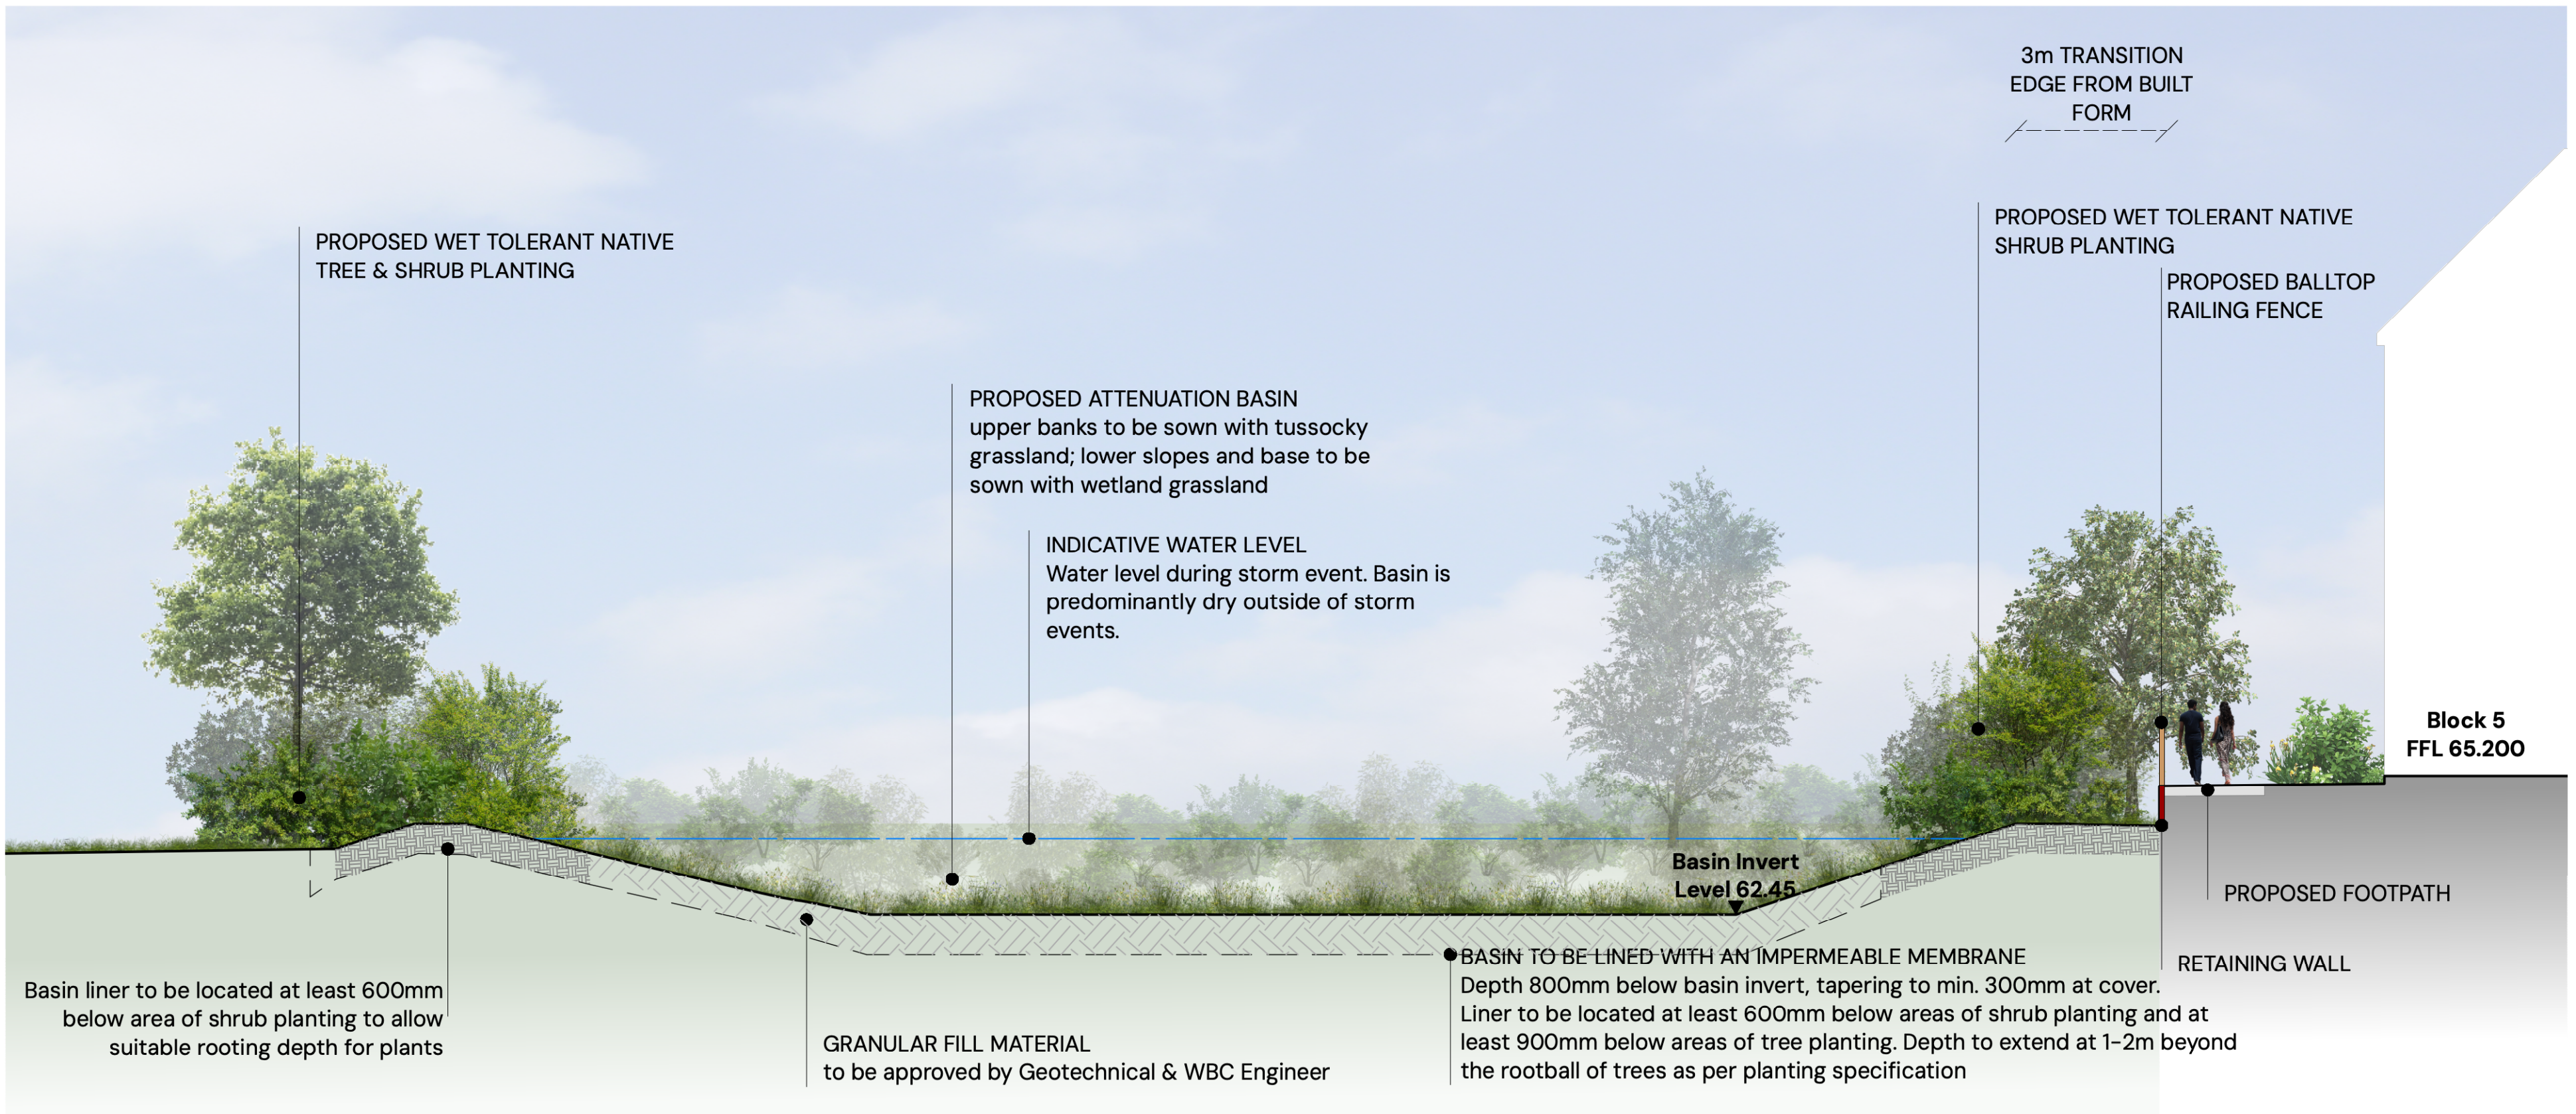

SITE LOCATION PLAN (NTS)

South Wokingham - R10 - BASIN SECTION