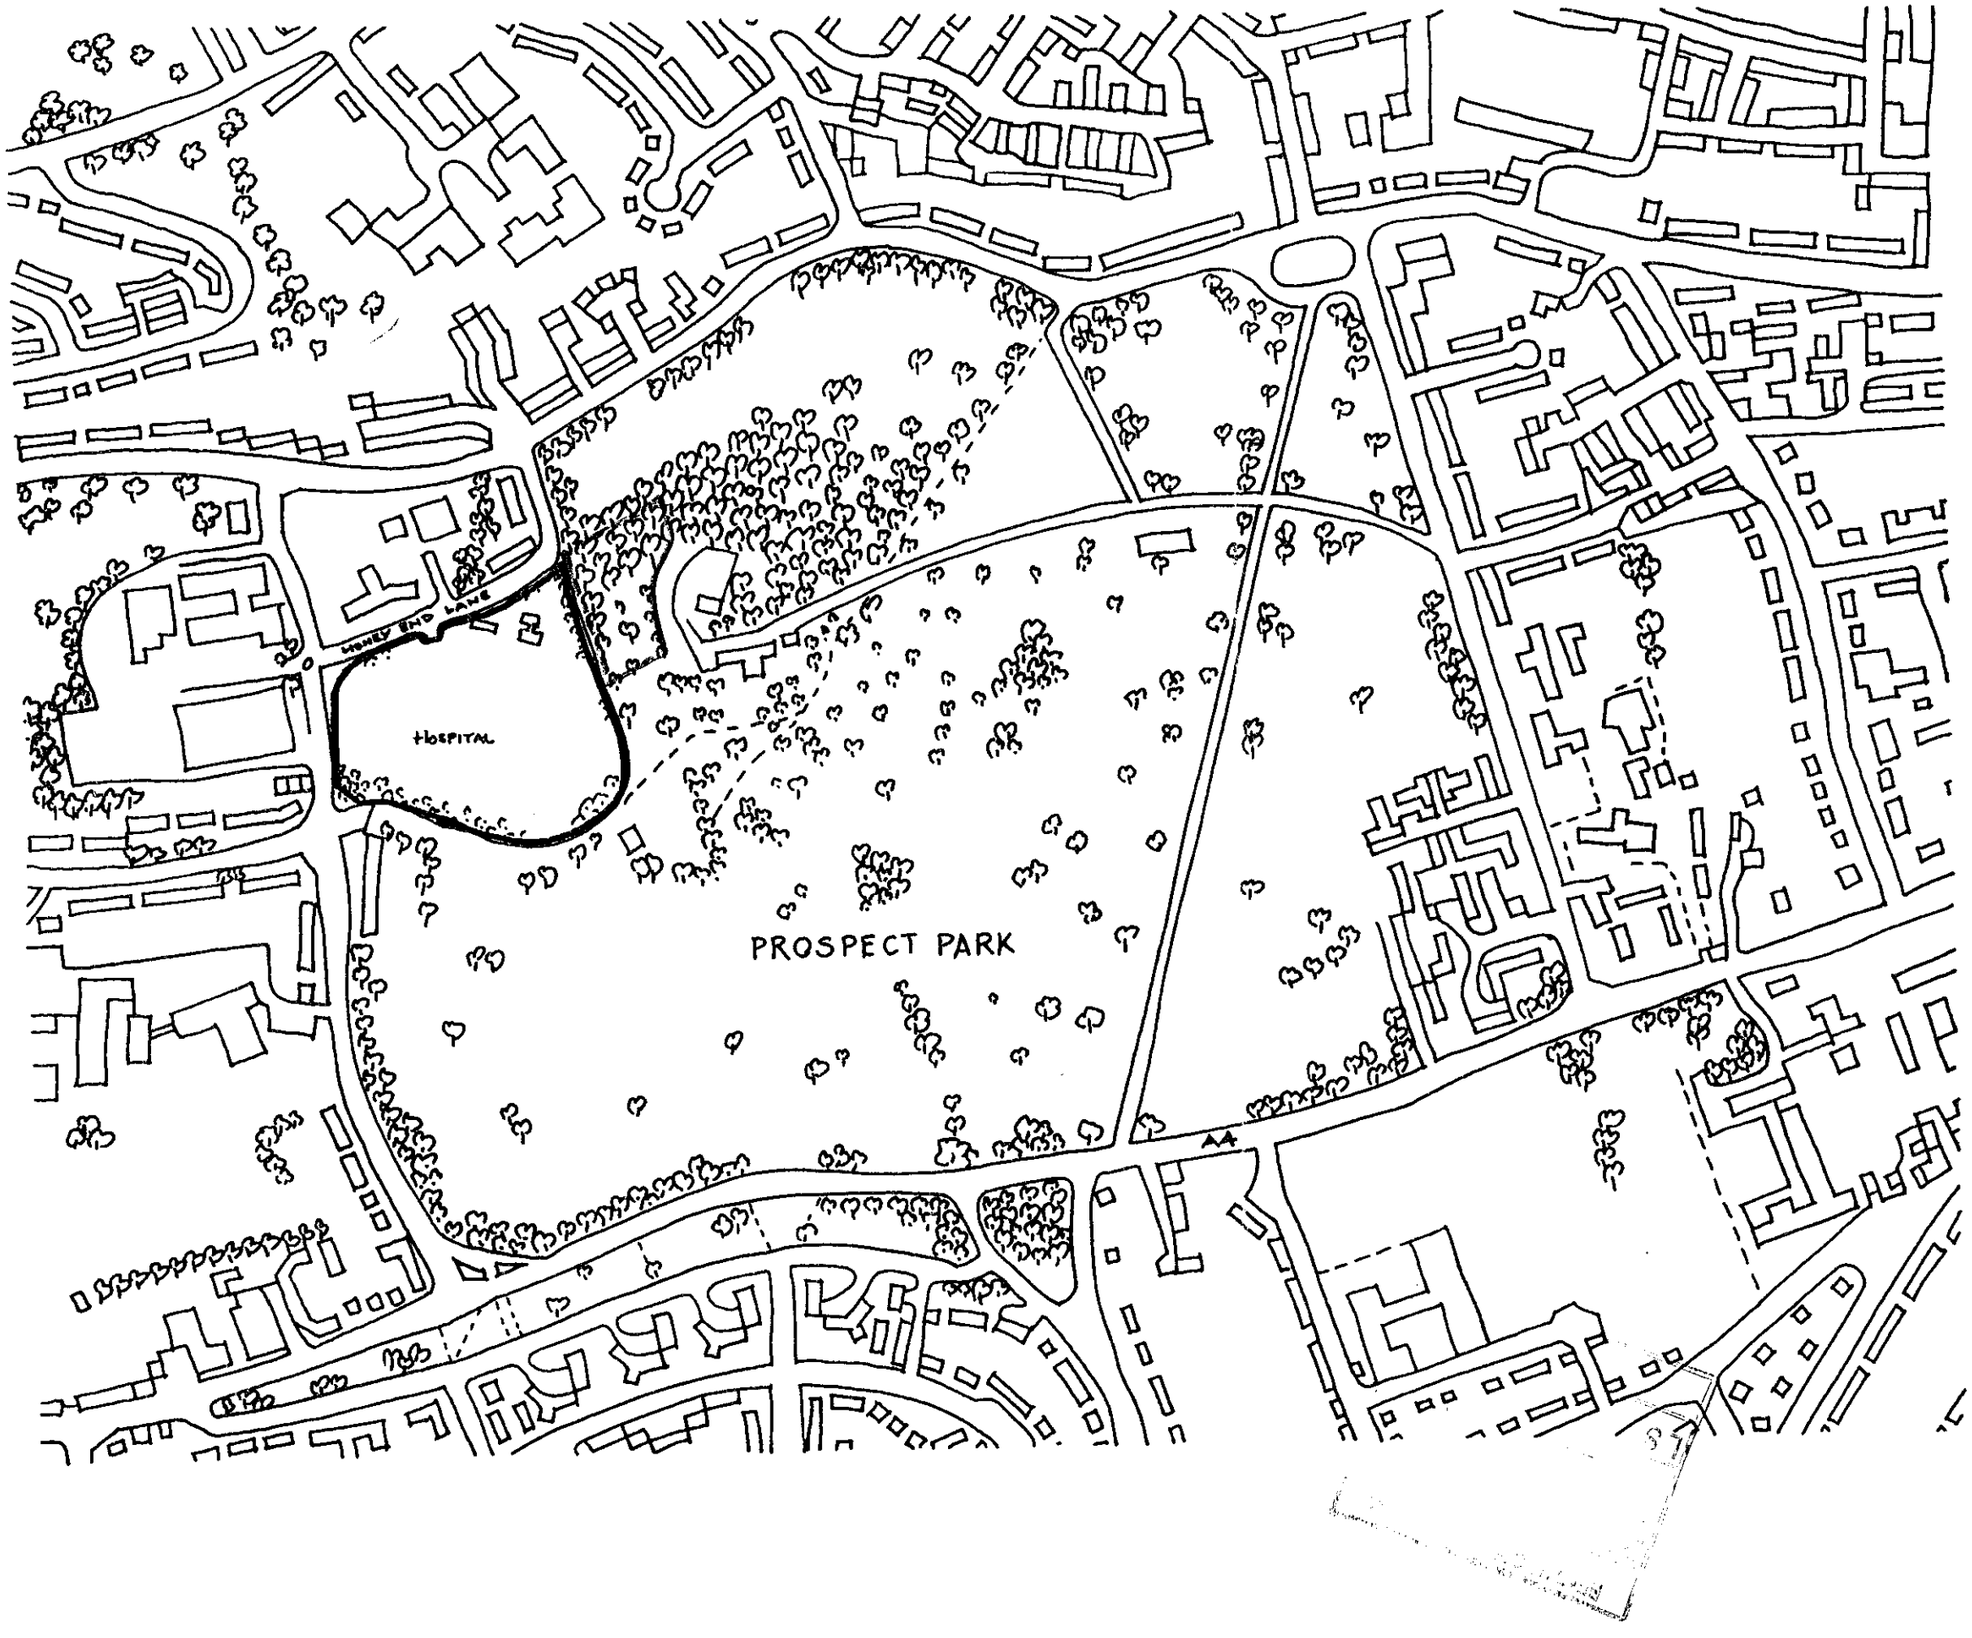


0 10 20 30 40 50 60 70 80 90 100

All dimensions to be checked on site
Do not scale off this drawing
All dimensions are shown in millimetres unless otherwise stated.

Notes	Date	by

Revisions

Architects
Llewelyn-Davies
Brook House Torrington Place London WC1E 7HN
Telephone 0171 637 0181 Facsimile 0171 637 8740

Client
PROSPECT HEALTHCARE
FOR
WEST BERKSHIRE PRIORITY CARE SERVICE NHS TRUST

Job Title
NEW MENTAL HEALTH HOSPITAL
PROSPECT PARK, READING

Drawing Title
LOCATION PLAN

North

Drawing Status
PLANNING

Date Sept. 2000
Scale 1:5000
Drawn MJS
Checked

Job Number 22320
Drawing Number (PL) 001
Revisions -