

Block Plan
Scale 1:500

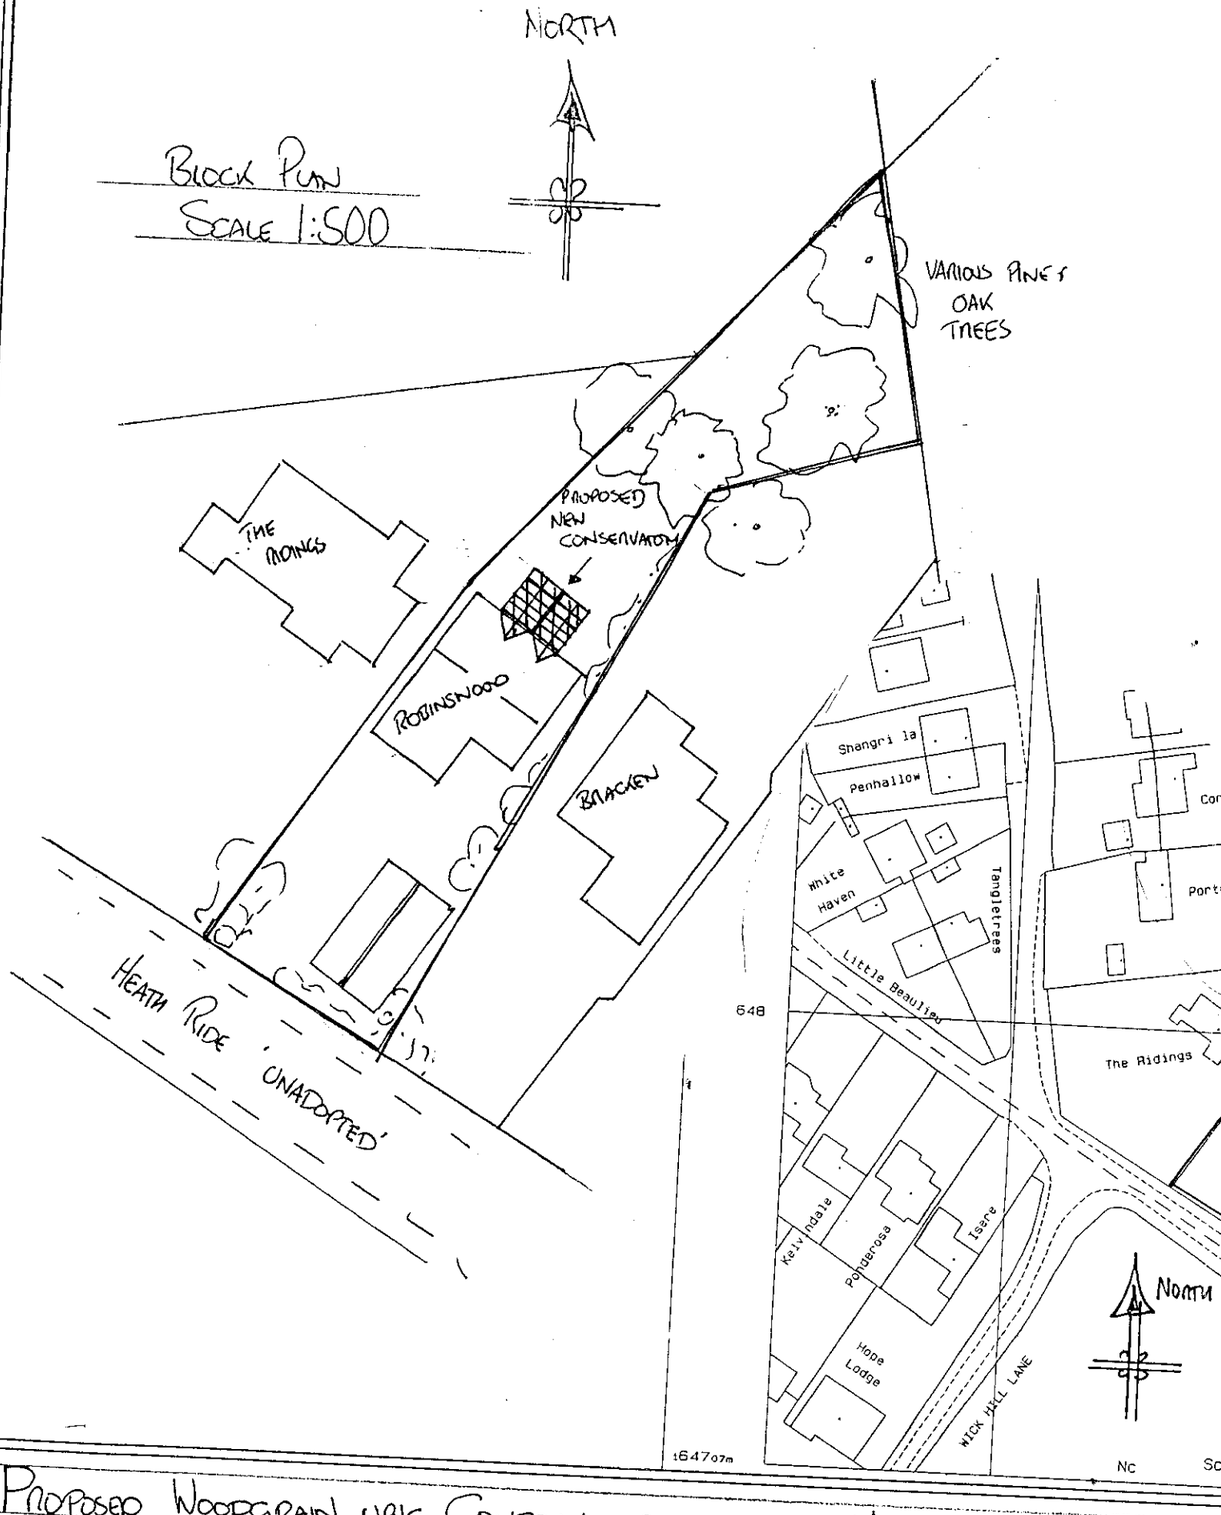

Floor Plan
Scale 1:100

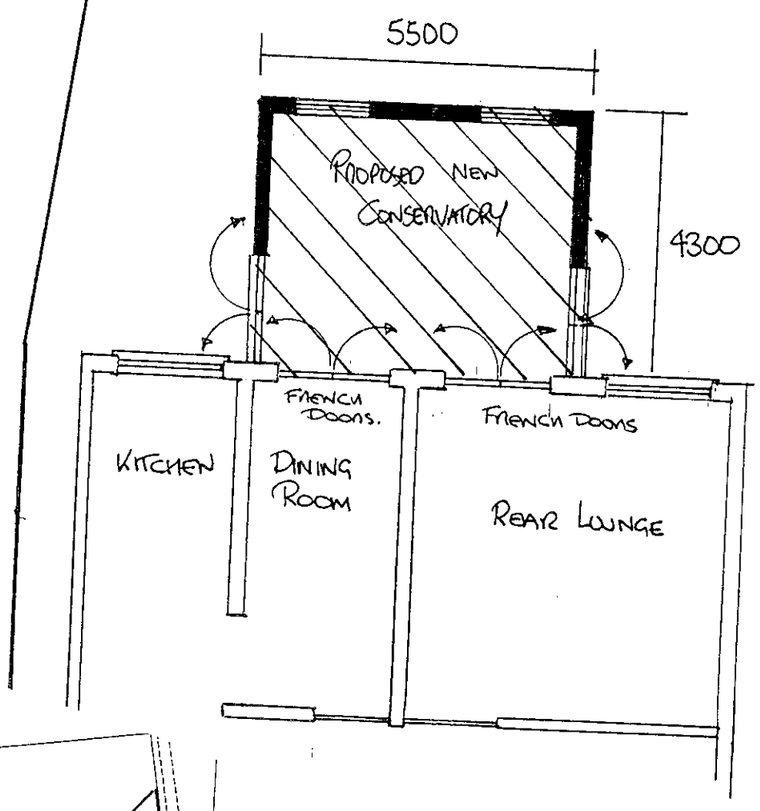

APPROVED

Site Location 1:1250

04.OCT.2000* 2528


Proposed Woodgrain UPVC Conservatory for Mr & Mrs Turner "Robinswood" Heathride Finchampstead Wokingham RG40 3QJ

Site Location 1:1250 Block Plan 1:500 Floor Plan 1:100




NORTH EAST ELEVATION

04.OCT.2000* 2528

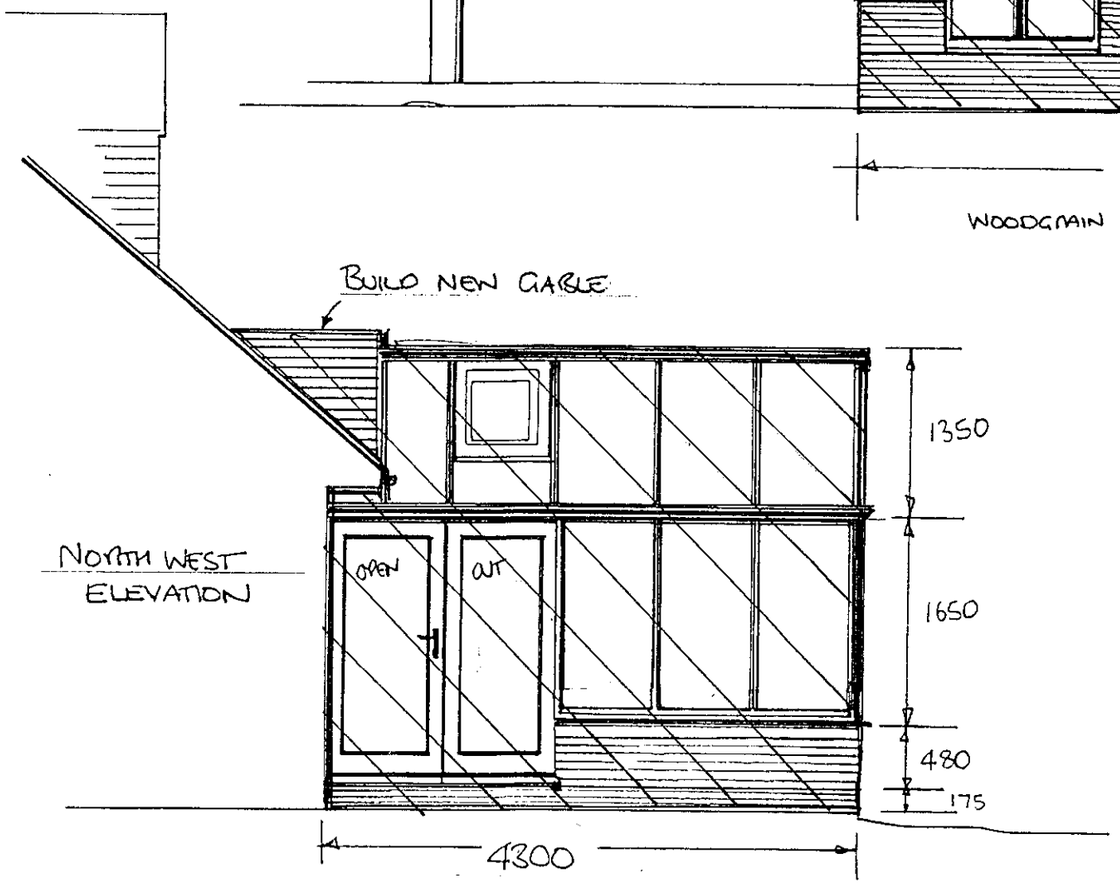

NORTH WEST ELEVATION

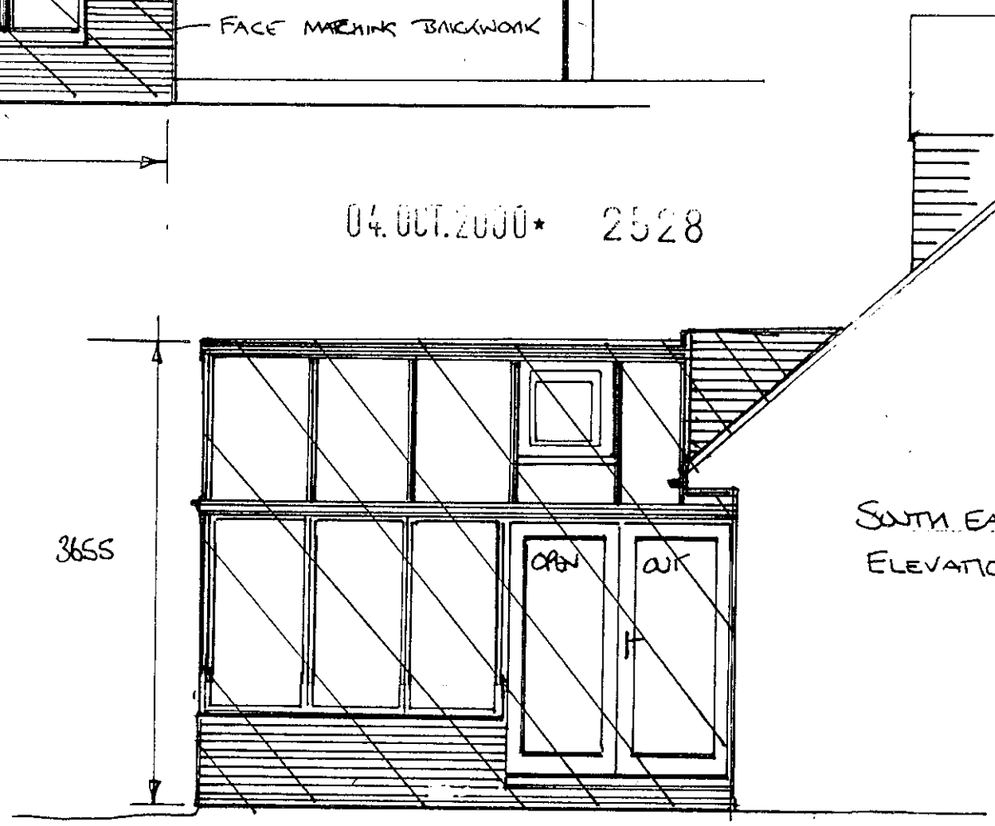

SOUTH EAST ELEVATION

APPROVED

CONSERVATORY DESIGN FOR MR & MRS TURNER "ROBINSWOOD" HEATH RIDE FINCHAMPSTEAD WOKINGHAM RG40 3QJ

SCALE 1:50

JIM GANE 2/10/2000