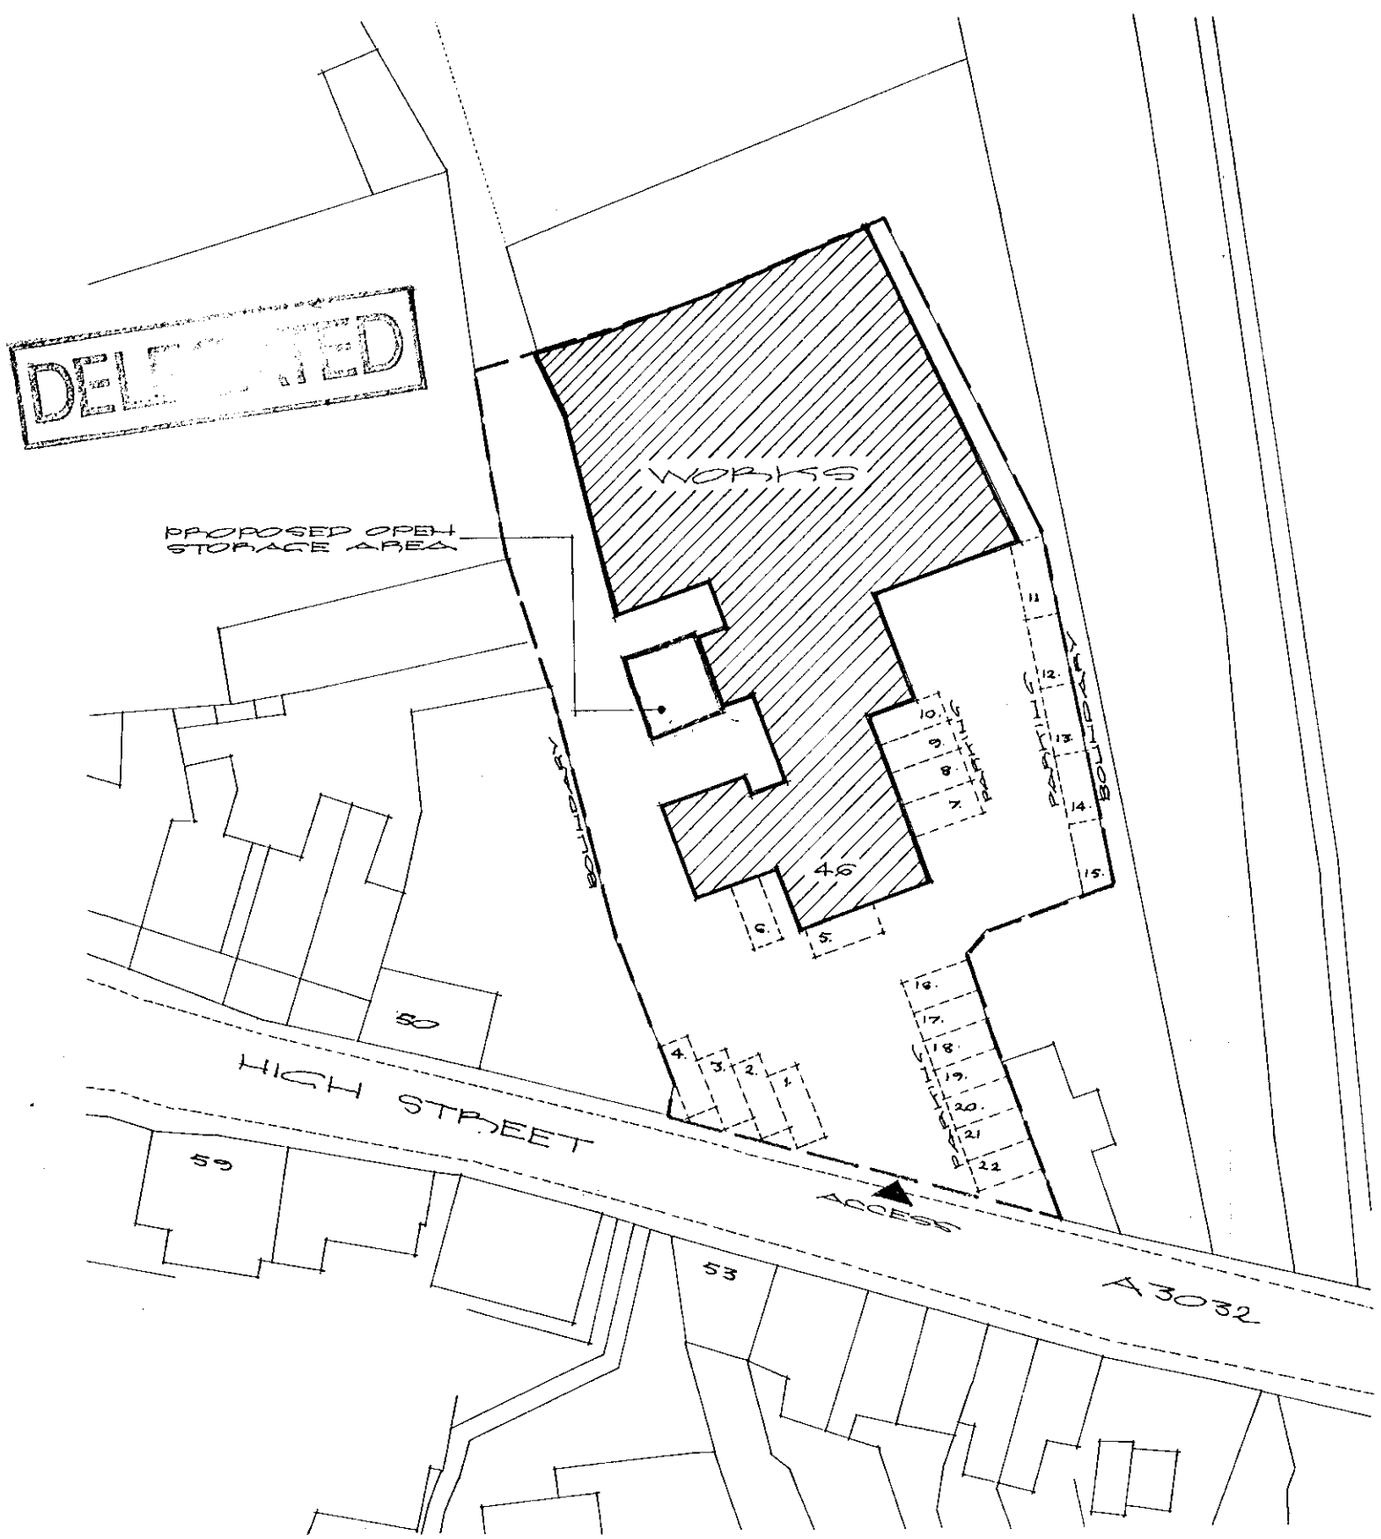

SITE PLAN
scale 1:500

25.FEB.2000* 0691



CLIENT:
SYNERGY FLAVOURS

PROJECT:
SYNERGY FLAVOURS
46, HIGH STREET,
TWYFORD,
BERKSHIRE.

DRAWING:
SITE PLAN.

SCALE: 1:500

DRAWING No 5 ▫ 2000 ▫ 01

DATE: 23-2-2000

BRIAN CLAYDEN & ASSOCIATES,
4 GRAINGE COTTAGES,
BROADCOMMON ROAD,
HURST, BERKSHIRE. RG10 0RD
TELEPHONE ▫ 0118 9343157

