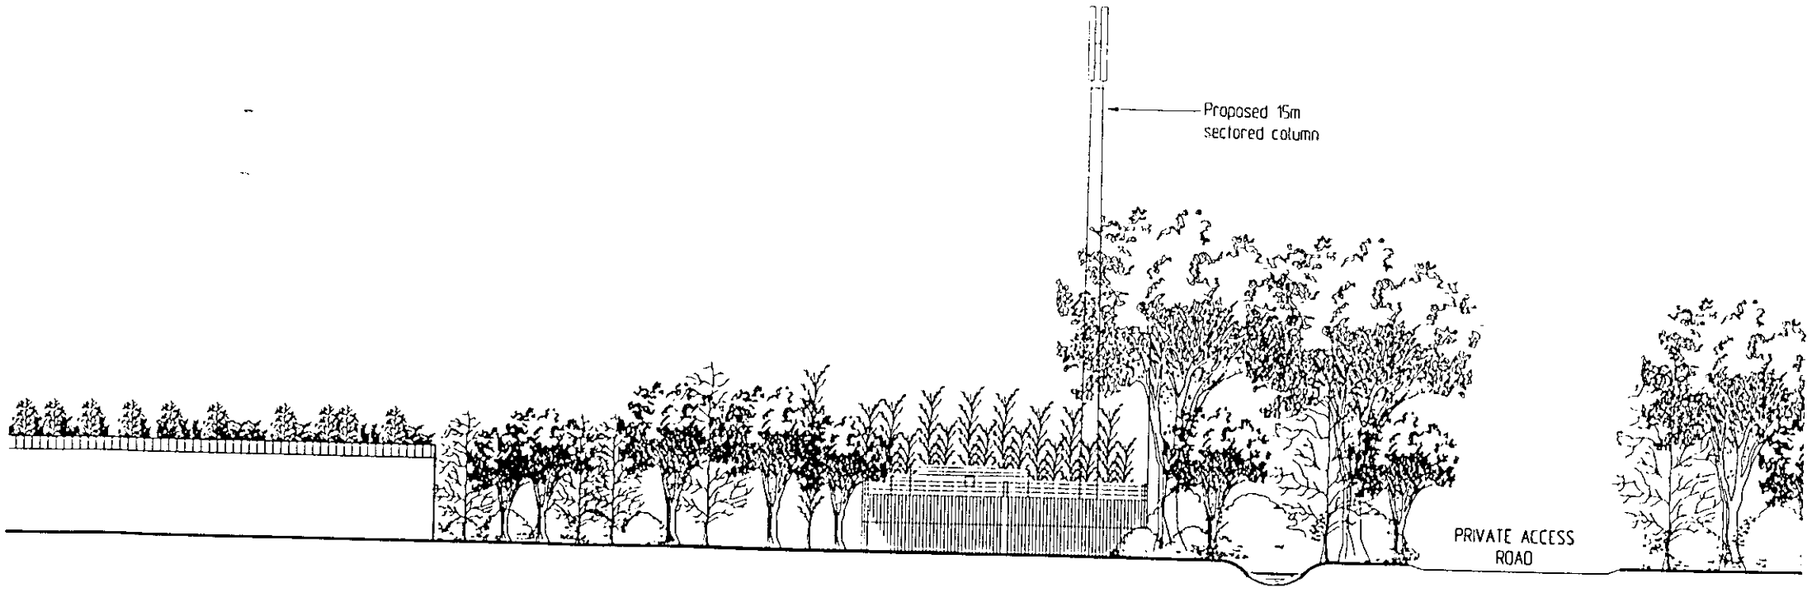

PROPOSED EAST ELEVATION
Scale 1 : 200

21.MAR2000★ 0904

This drawing is to be read in conjunction with
M25414/01.02 & 04
and all other relevant drawings and documents

ROSCOE CAPITA LIMITED
Consulting Civil, Structural and Geotechnical Engineers.
Hille House
132 St. Albans Road
Watford
Hertfordshire
WD2 4AE
Telephone No. 01923-817537
Facsimile No. 01923-228516
E-mail rcl-watford@roscoe.co.uk
Web www.roscoe.co.uk

Drawing title:

PROPOSED
EAST ELEVATION

DO NOT SCALE.

V	DATE	NAME	REVISION	CHKD
A	15.2.00	AR	COMPOUND RELOCATED	

REV	DATE	NAME	REVISION	CHKD

REV	DATE	NAME	REVISION	CHKD

Site address:

RUSHTON'S FARM
WARREN HOUSE ROAD
WORKINGHAM
RG11 5RE

SCALE AS SHOWN	DATE 04.02.00
DRAWN BY NWD	PROJECT ENGINEER B. RATCLIFFE
CHECKED BY	APPROVED

FOR COMMENT | APPROVED | CONSTRUCTION | AS BUILT

BTcellnet

WORKINGHAM EAST

CELL No. 10315

CONTRACT No	DRG No	REV
M25414	03	A

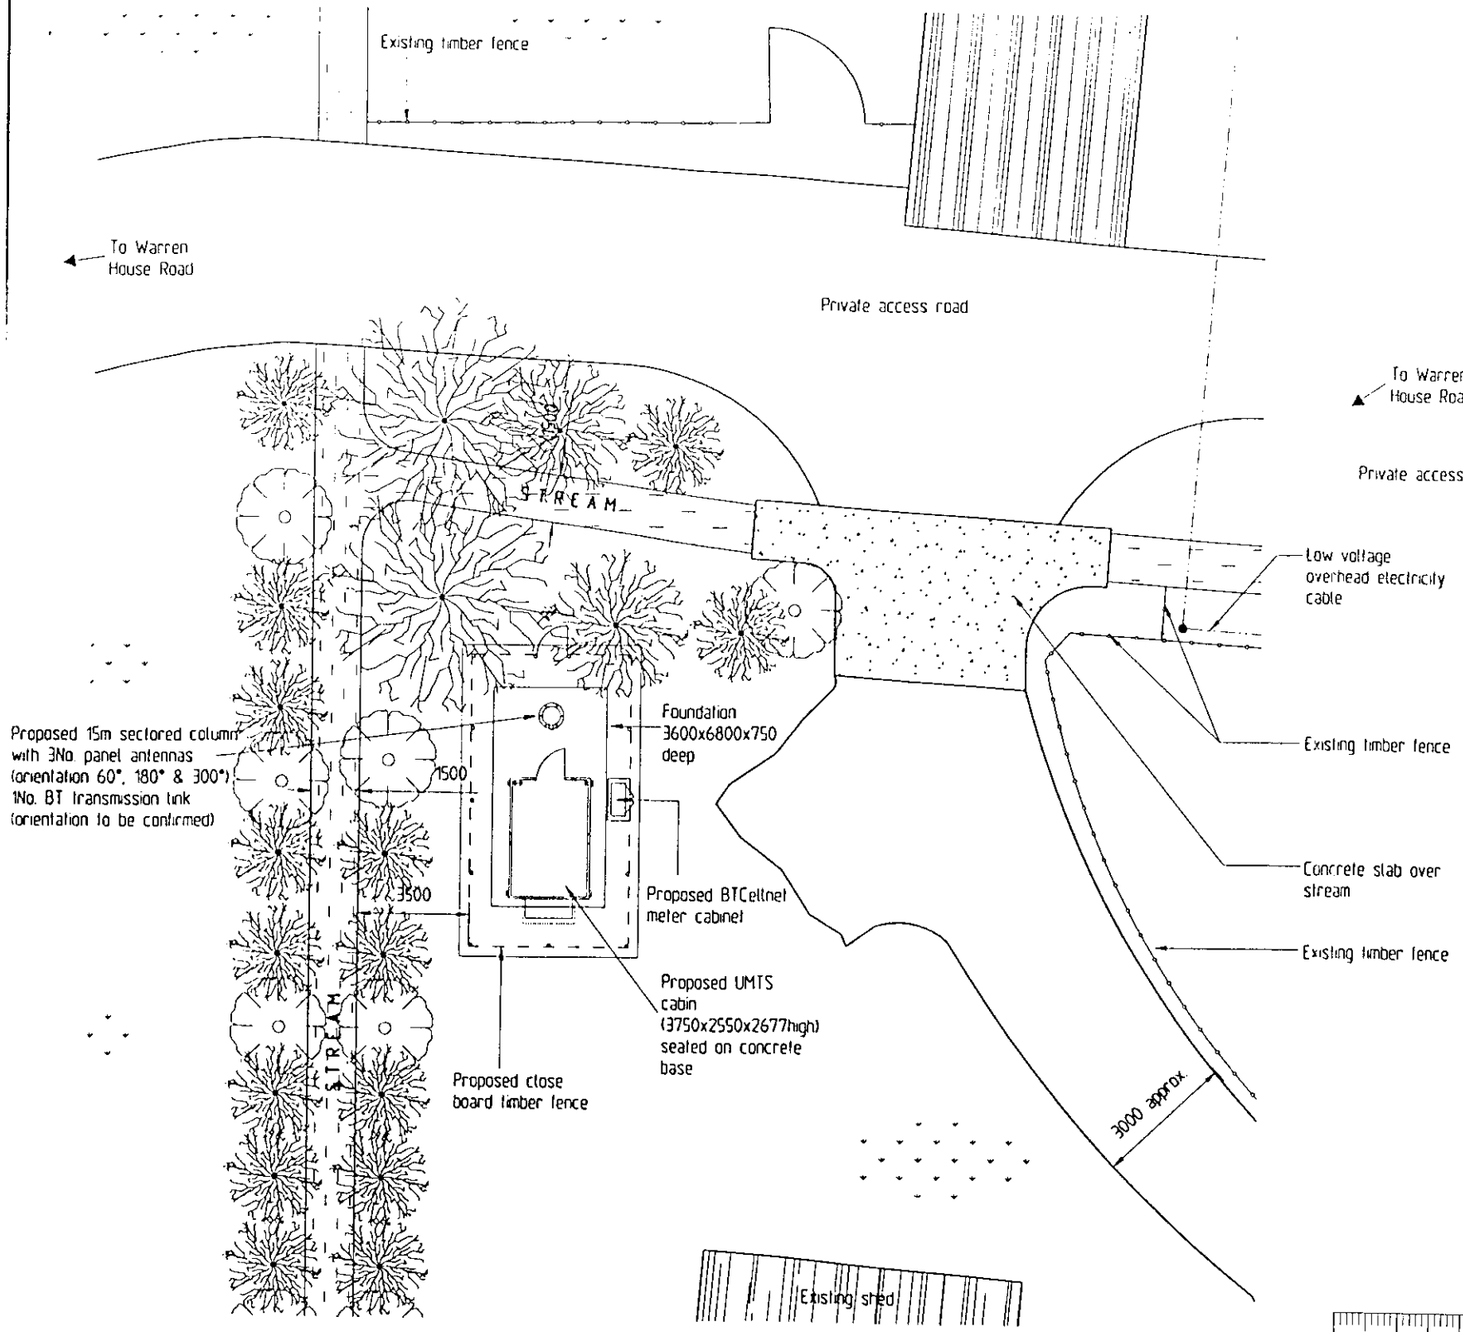

PART SITE PLAN
Scale 1 : 200

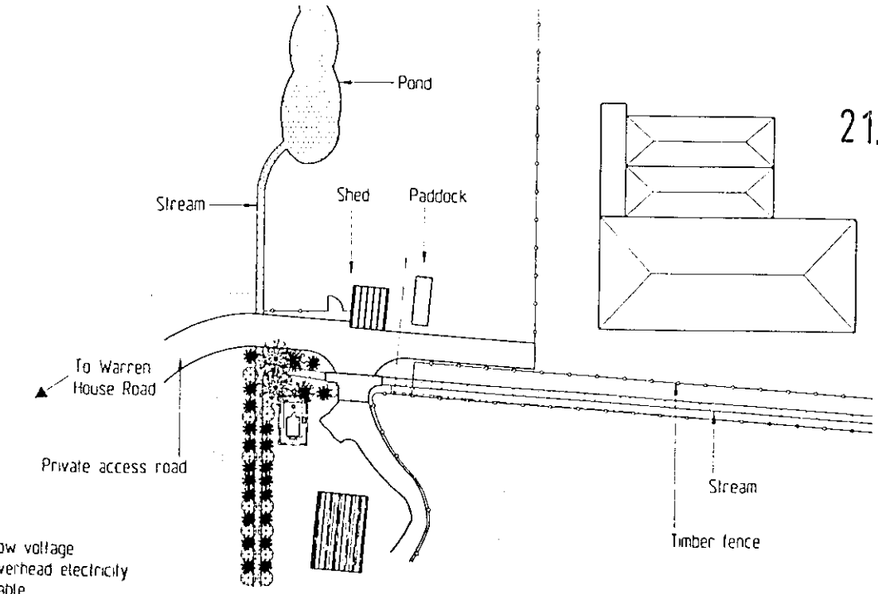

SITE PLAN
Scale 1 : 1250

21.MAR2000* 0904

NOTE
LOCATION OF ELECTRICAL METER CABINET IS INDICATIVE ONLY
REFER TO ECL DRAWINGS FOR DETAILS

This drawing is to be read in conjunction with M25414/01.03 & 04 and all other relevant drawings and documents

ROSCOE CAPITA LIMITED
Consulting Civil, Structural and Geotechnical Engineers.
Hille House
132 St. Albans Road
Watford
Hertfordshire
WD2 4AE
Telephone No. 01923-817537
Facsimile No. 01923-228516
E-mail rcl-watford@roscoe.co.uk
Web www.roscoe.co.uk

Drawing title:
PROPOSED SITE PLAN

DO NOT SCALE.

V	DATE	NAME	REVISION	CHKD
A	15.2.00	AR	Compound relocated	

Site address:
RUSHTON'S FARM
WARREN HOUSE ROAD
WORKINGHAM
RG11 5RE

SCALE	DATE
AS SHOWN	04.02.00
DRAWN BY: NWD	PROJECT ENGINEER: B. RATCLIFFE
CHECKED BY:	APPROVED

FOR COMMENT | APPROVED - CONSTRUCTION | AS BUILT

BTcellnet

WORKINGHAM EAST

CELL No. 10315

CONTRACT No	DRG No	REV
M25414	02	A

21.MAR2000* 0904

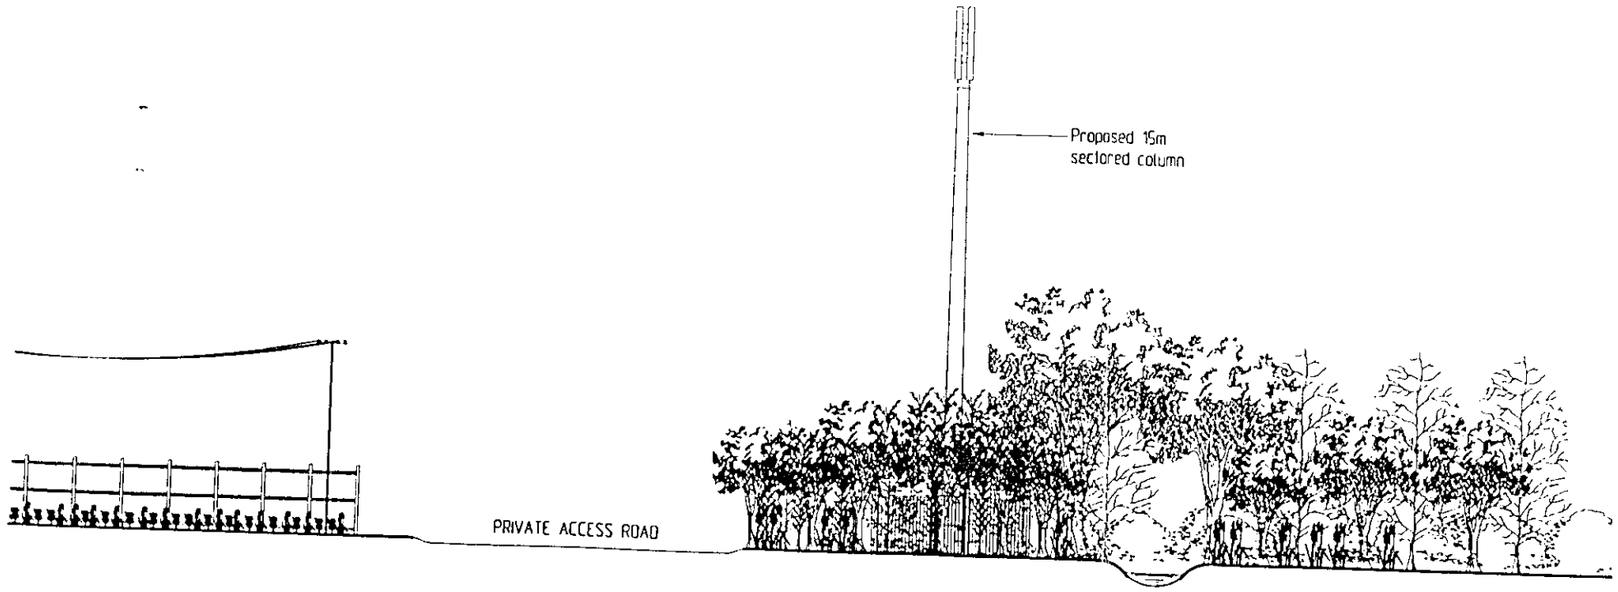

PROPOSED NORTH ELEVATION
Scale 1 : 200

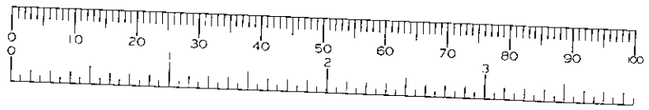

This drawing is to be read in conjunction with
M25414/01.02 & 03
and all other relevant drawings and documents

ROSCOE CAPITA LIMITED
Consulting Civil, Structural and Geotechnical Engineers.
Hille House
132 St. Albans Road
Watford
Hertfordshire
WD2 4AE
Telephone No. 01923-817537
Facsimile No. 01923-228516
E-mail rcl-watford@roscoe.co.uk
Web www.roscoe.co.uk

Drawing title:

PROPOSED
NORTH ELEVATION

DO NOT SCALE.

REV	DATE	NAME	REVISION	CHKD

REV	DATE	NAME	REVISION	CHKD

REV	DATE	NAME	REVISION	CHKD

Site address:

RUSHTON'S FARM
WARREN HOUSE ROAD
WORKINGHAM
RG11 5RE

SCALE: AS SHOWN	DATE: 04.02.00
DRAWN BY: NWD	PROJECT ENGINEER: B. RATCLIFFE
CHECKED BY:	APPROVED

FOR COMMENT | APPROVED | CONSTRUCTION | AS BUILT

BTcellnet

WORKINGHAM EAST

CELL No. 10315

CONTRACT No	DRG No	REV
M25414	04	



LOCATION PLAN

(1:50 000)

O.S. MAPS REPRODUCED WITH THE KIND PERMISSION OF HER MAJESTYS STATIONERY OFFICE UNDER E.R.A. LICENCE No. AL850578

NATIONAL GRID REFERENCE - 8206 7036 SU

RUSHTON'S FARM
WARREN HOUSE ROAD
WORKINGHAM
RG11 5RE

SITE ACCESS:
From M25 junction 13 take A30 running parallel to M25 at roundabout follow the Egham by-pass (A30). Turn right into A329(M) and follow sign for Workingham into Bracknell town centre. At traffic lights (police station opposite) turn right, next lights turn left Warren House road across roundabout. Follow road for Rushton farm on right hand side after bridge.

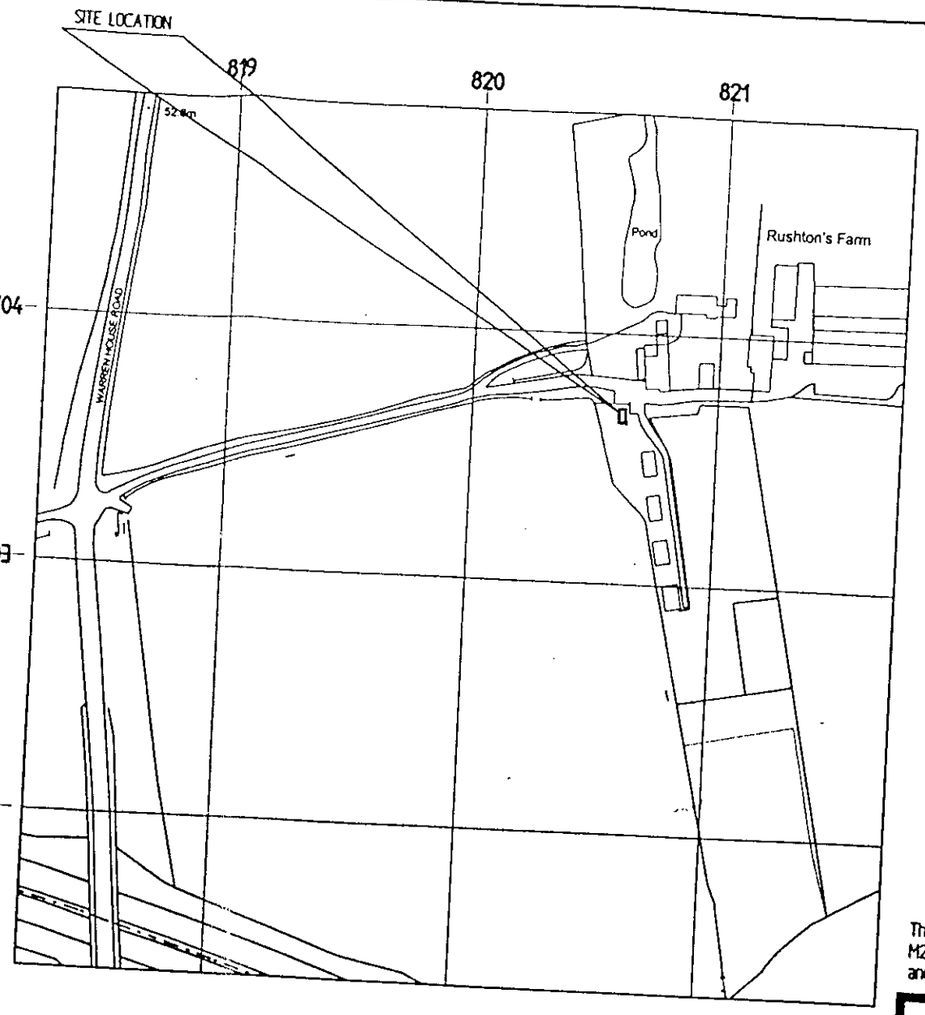

SITE PLAN

1:2500

Approximate ground height (metres A.M.S.L) "59"m as extracted from CRND "Cell Site Selection Form".

This drawing is to be read in conjunction with M25414/02,03 & 04 and all other relevant drawings and documents

21.MAR2000* 0904

COPIES TO:
21 MAR 2000
ACK:
FILE:

REV	DATE	NAME	REVISION	CHKD

Site address:
RUSHTON'S FARM
WARREN HOUSE ROAD
WORKINGHAM
RG11 5RE

ROSCOE CAPITA LIMITED
Consulting Civil, Structural and Geotechnical Engineers.
Hille House
132 St. Albans Road
Watford
Hertfordshire
WD2 4AE
Telephone No. 01923-817537
Facsimile No. 01923-228516
E-mail rcl-watford@roscoe.co.uk
Web www.roscoe.co.uk

Drawing title:

LOCATION AND SITE PLAN

DO NOT SCALE

SCALE AS SHOWN	DATE 04.02.00
DRAWN BY NWD	PROJECT ENGINEER B. RATCLIFFE
CHECKED BY	APPROVED

FOR COMMENT

BTcellnet

WORKINGHAM EAST

CELL No. 10315

CONTRACT No	DRG No	REV
M25414	01	