SOUTHPORT U.K.
LONDON OFFICE

SYSTEMS LTD

APPLICATION NO:
F/2000/0418

LOCATION:
38 Amberley Drive, Twyford Reading.

APPLICANT:
Mr Sacco C/O B R Designs (Attn Bruce Rockell)

PROPOSAL:
Proposed replacement of existing flat roof on front extension with pitched roof plus gates to side of property.

EARLIEST DATE FOR DECISION: **24/02/2000**

APPLICATION EXPIRY DATE: **20/03/2000**

CASE OFFICER: **Natalie Brown**

WOKINGHAM DISTRICT COUNCIL

TOWN AND COUNTRY PLANNING ACTS

Notification of Approval of Permission

Mr Sacco
C/O B R Designs (Attn Bruce Rockell)
5 Newnham Green
Crowmarsh Gifford
WALLINGFORD
Oxon
OX10 8EW

Application Number: F/2000/0418

Parish: **TWYFORD**

Location: **38, Amberley Drive, Twyford, Reading**

Proposal: **Proposed replacement of existing flat roof on front extension with pitched roof plus gates to side of property**

The Wokingham District Council in pursuance of their powers under the above Acts and Regulations hereby **Approve Permission** for carrying out the above development in accordance with the application and the accompanying plans submitted to the Council subject to compliance with the following conditions, the reasons for which are specified hereunder.

Condition
1. The development hereby permitted shall be begun before the expiration of five years from the date of this permission.

Condition
2. At the time the approved roof is constructed, materials used should match those existing at the main dwelling.

Reason
1. In pursuance of Section 91(1) of the Town and Country Planning Act 1990.

Reason

2. To ensure a satisfactory external appearance.

Head of Planning and Transportation
Date: 14 March 2000

If this notice grants permission to proceed with the proposal the applicant is reminded that it relates to planning permission only and does not constitute approval under any other legislation including Building Regulations.

Tel. 0118 974 6492 (Direct Line)
E-mail: Natalie.Brown@wokingham.gov.uk
Date. 29 August, 2000
My ref. BC/DC/F/2000/0418

Environmental Services Department
Planning Services
P.O. Box 157
Shute End, Wokingham
Berkshire RG40 1WR
Tel: (0118) 974 6000
Fax: (0118) 974 6484
Minicom No: (0118) 977 8909
DX: 33506 – Wokingham

Mr Sacco
c/o B R Designs
5 Newham Green
Corwmarsh Gifford
Wallingford
Oxon
OX10 8EW

Dear Sirs

PLANNING PERMISSION F/2000/0418
SITE: 38 AMBERLEY DRIVE, TWYFORD, READING

I note that you have submitted an application for Building Regulations approval.

I would like to take this opportunity to remind you that Planning Permission Number F/2000/0418 has condition(s) attached to it. Some of these condition(s) may require approval prior to work commencing on site.

The Council considers that it is important that planning conditions are fully complied with to ensure that development proceeds in the manner it was intended. Consequently, I must point out that failure to comply with the condition(s) could result in a Breach of Condition Notice being served. If the Notice is not complied with your client could be liable to a £1,000 fine.

Any work carried out prior to these conditions being formally discharged is undertaken at your own risk and expense.

If you have already complied with these conditions, please disregard this letter.

If you have any queries regarding this matter please do not hesitate to contact me on the above telephone number.

Yours faithfully

Natalie Brown
Planning Assistant

finalised

DEVELOPMENT CONTROL/BUILDING CONTROL CHECKLIST

CHECKLIST WHEN A BUILDING REGULATION APPLICATION HAS BEEN RECEIVED.

SITE DETAILS		CASE OFFICER
PLANNING APPLICATION NUMBER	0418	NB
BUILDING CONTROL NUMBER.	FP 2000/0981	Andy
APPLICANT/AGENT	B R Designs	
ADDRESS OF SITE	38 Amberley Drive TWYFORD.	
DESCRIPTION OF PROPOSED WORK	flat roof to pitched roof	

DRAWING NUMBERS	BC	DC
BLOCK PLAN		
ELEVATIONS	rec.d 7/8/00	Amendments approved. rec.d 27/4/00. approved 6/6/00
FLOOR PLANS		

CHECKLIST	1ST CHECK	2ND CHECK
PERMITTED DEVELOPMENT		
APPLIC. NECESSARY-NOT RECEIVED		
APPLIC.RECEIVED & APPROVED	14/3/00.	
APPLIC.RECEIVED-NO DECISION		
APPLIC.REFUSED		
DIFFERENCES BETWEEN DC/BC DRAWINGS	None	
IF YES, WHAT ARE THE DIFFERENCES ?	/	
DATE	14/8/00.	

PROBLEMS	REQUESTED	RECEIVED	REMINDER
PLANNING PERMISSION NEEDED			
REVISED PLANS NEEDED			
PLANNING APPLIC.REFUSED			
WAIT FOR PLANNING DECISION			

COMMENCED ON SITE	
NO PLANNING DECISION	
NO PLANNING APPLICATION	

Tel: (0118) 974 6492 (Direct Line)
E-Mail: Natalie.Brown@wokingham.gov.uk
Date: 06 June 2000
My ref: NB/JM/F/2000/0418

Mr B.H. Rockell
5 Newham Green
Crowmarsh Gifford
Wallingford
OX10 8EW

Environmental Services Department
Planning Services
P.O. Box 157
Shute End, Wokingham
Berkshire RG40 1WR
Tel: (0118) 974 6000
Fax: (0118) 974 6484
Minicom No: (0118) 974 6991
DX: 33506 – Wokingham

Dear Mr Rockell,

APPLICATION: F/2000/0418
SITE: 38 AMBERLEY DRIVE

I refer to your letter received on the 25 April 2000 with reference to the above, and apologise for the delayed response in replying.

I can confirm that an adjustment to the garage roof to form a gable end at the front and the alterations to the right hand gate will be treated as a minor amendment to the above application and will not require any further planning permission.

I trust this advice is of use to you and should you wish to discuss any matter further please do not hesitate to contact Natalie Brown.

Yours sincerely

John Mitchell
Head of Development Control

B. R. Designs
Architectural Drawing

5 NEWNHAM GREEN
CROWMARSH GIFFORD
WALLINGFORD
OX10 8EW
Tel & Fax: (01491) 837417

PLANNING SERVICES	RPT 28600
POL	FLS
DG	INT
APP	
CS	
25 APR 2000	
COPIES TO:	ACK:
	FILE:

The Planning Department
Wokingham District Council
P.O.157
Shute End
Wokingham
RG40 1WR

20th April'00

For the Attention of Natalie Brown

Dear Natalie,

Reference: 38, Amberley Drive Twyford Berks.

I refer to the planning permission granted at the above site Ref: F2000/0418 and your letter dated 15th March'00 to my client Mr Sacco.
Please find enclosed drawings of the amendments to the approved permission.
These being an adjustment to the gate position on the right hand side. Provide a gable end to the garage.
I look forward to hearing from you with your approval of these as an amendment to the approved permission

Yours Sincerely

Bruce H Rockell
B.R.Designs

Encls

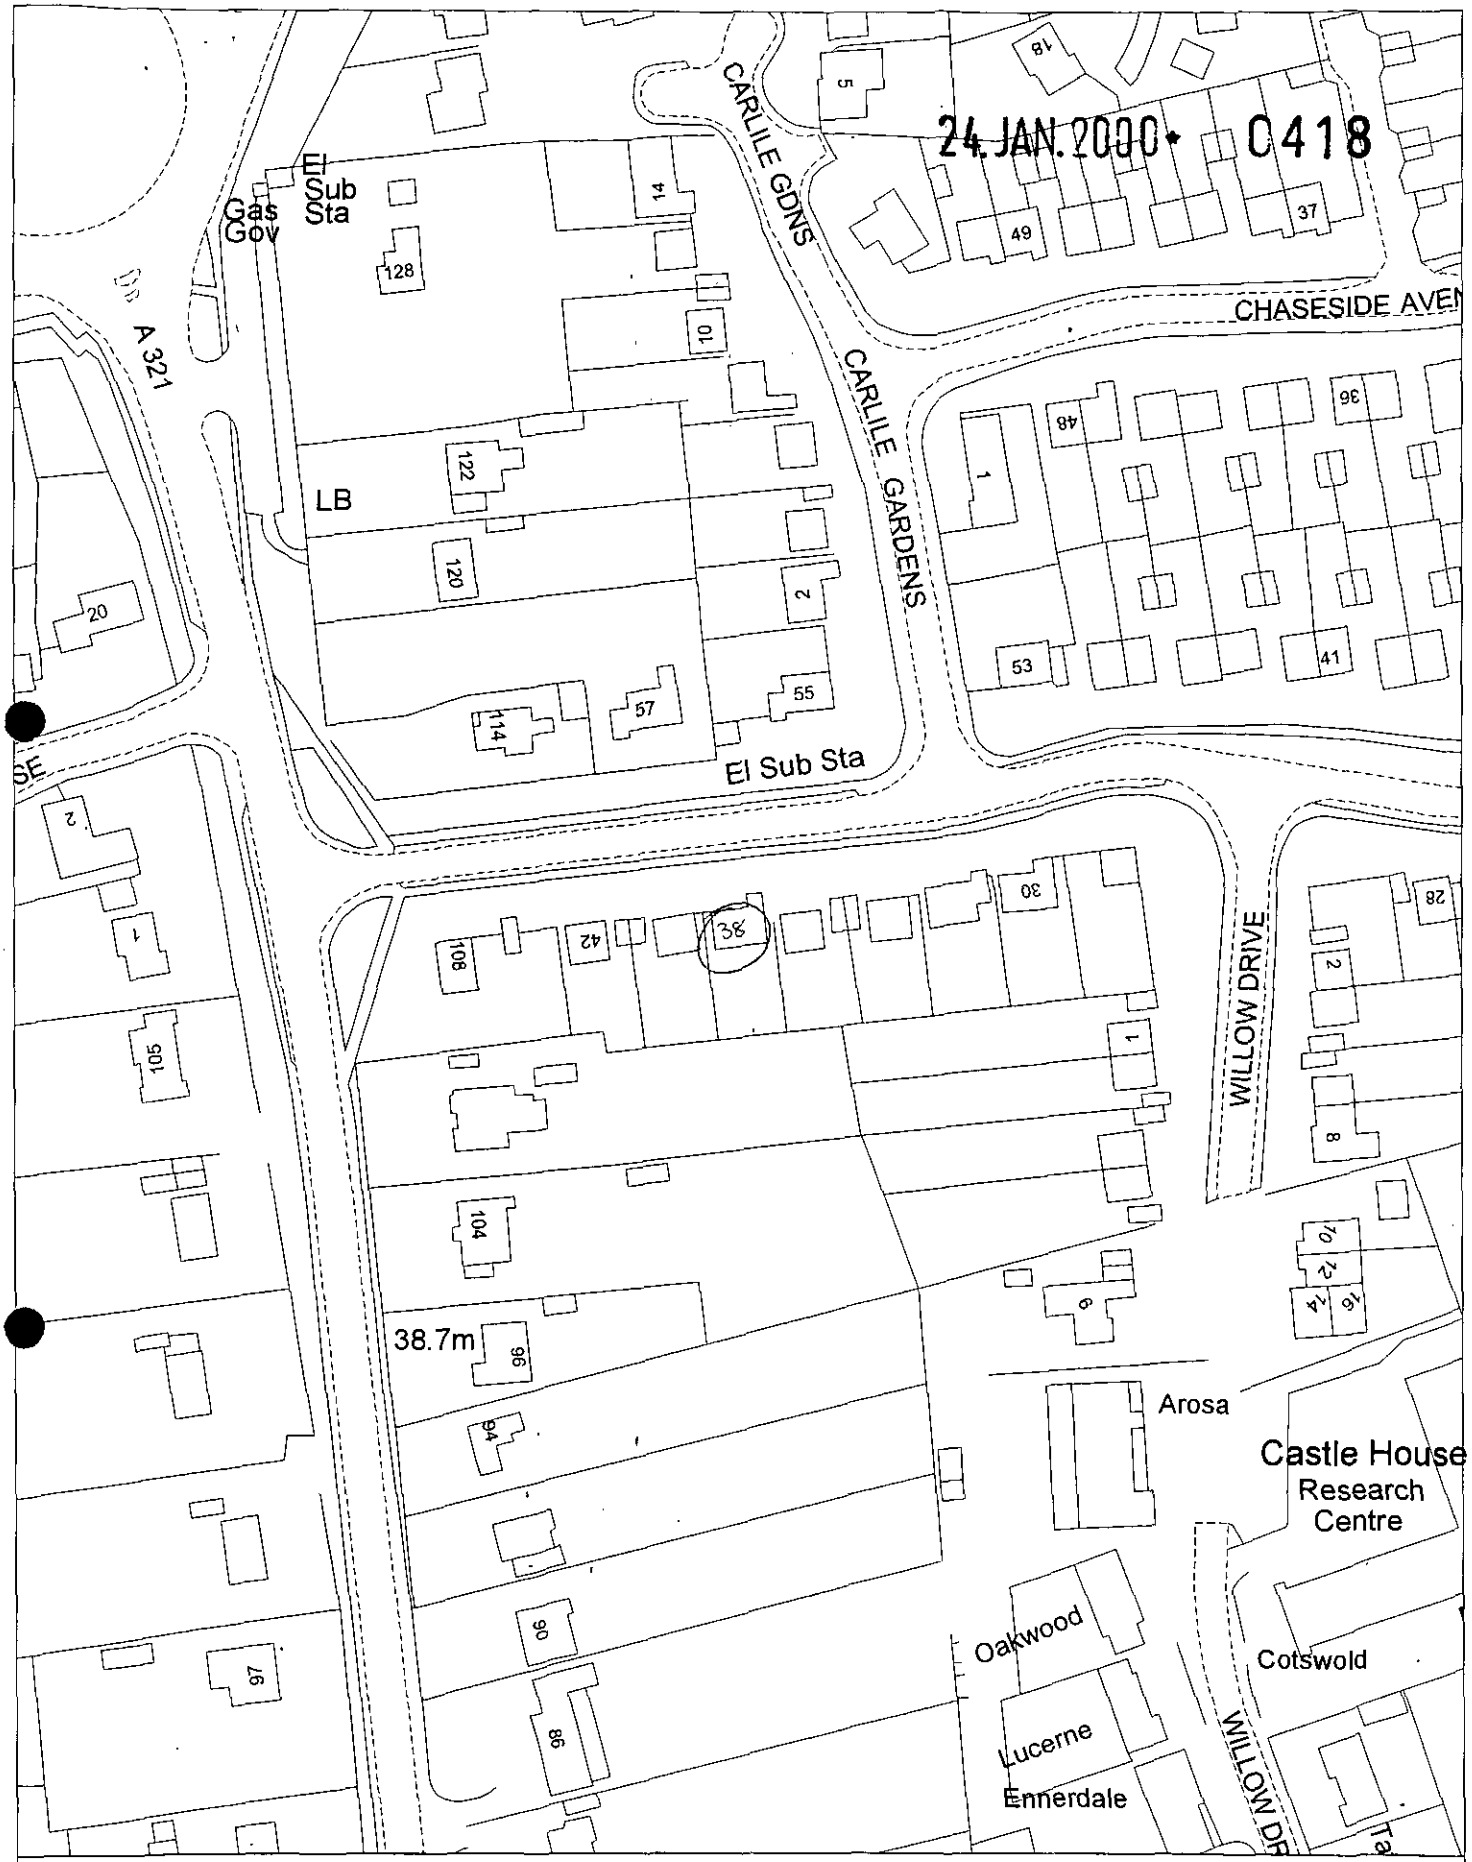

Site Plan, Scale: 1 to 1250

This copy has been produced specifically for the map return scheme purposes only. No further copies may be made.

This map is reproduced from Ordnance Survey material with the permission of Ordnance Survey on behalf of the Controller of HMSO Office. © Crown Copyright. Wokingham District Council, Licence No. LA086134
Date: 17 January 2000

N
W E
S

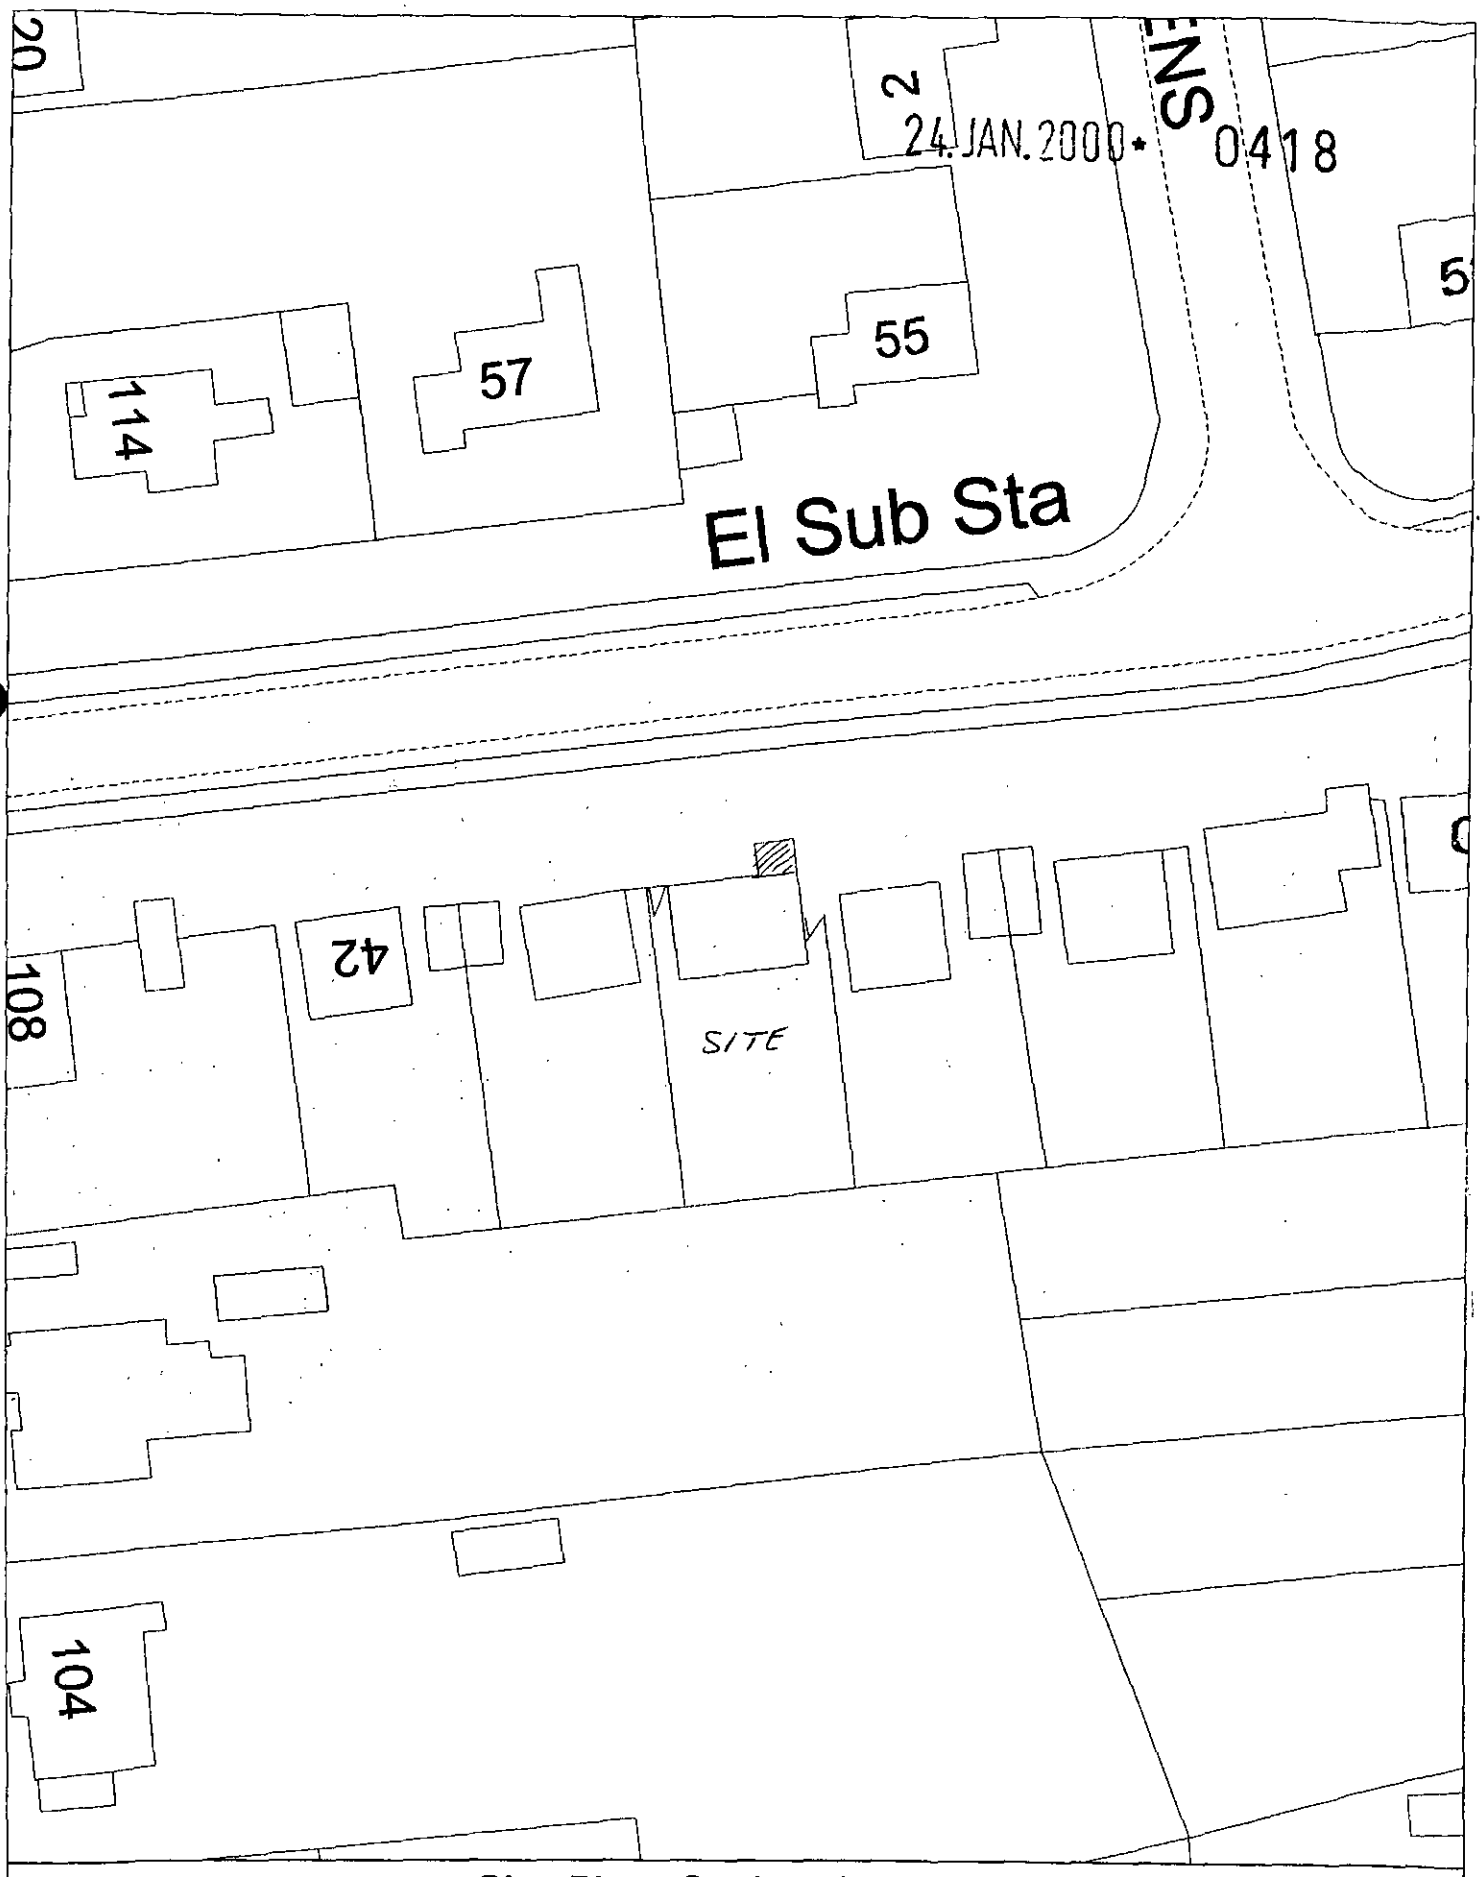

Site Plan, Scale: 1 to 500

This copy has been produced specifically for the map return scheme purposes only. No further copies may be made.

This map is reproduced from Ordnance Survey material with the permission of Ordnance Survey on behalf of the Controller of HMSO Office. © Crown Copyright. Wokingham District Council, Licence No. LA086134
Date: 23 December 1999

Received by Wokingham District Council

Application No: F/2000/0418

Proposal:
Proposed replacement of existing flat roof on front extension with pitched roof plus gates to side of property.

Location:
38 , Amberley Drive, Twyford, Reading.

The application is available for inspection at Wokingham District Council's offices during the following times:

PLANNING DEPARTMENT, SHUTE END, WOKINGHAM TEL (0118) 974 6428
8.30 - 5.00 Monday - Thursday & 8.30 - 4.00 Friday

WOODLEY LIBRARY HEADLEY ROAD WOODLEY **(9.30am - 7.00pm Mon, Thurs & Fri. 9.30am - 5.00pm Tues, 9.30am - 1.00pm Saturday. closed all day Wednesday)**

Comments should be sent in writing QUOTING THE APPLICATION NUMBER to the Case Officer Natalie Brown P.O. Box 157 Council Offices, Shute End, Wokingham Berkshire, RG40 1WR to arrive on or before 24/02/2000. Written comments submitted will become available for public inspection.

In view of the very large number of planning applications and letters of comment received, it will not normally be possible for an individual reply to observations made. However any comments will be taken into account when the application is determined and you will be notified of the decision.

Head Planning and Transportation

Application Number F/2000/0418
Conditions/Reasons for Refusal

No	Std Con	Std Reas	Non Std Conditions / Reasons for Refusal
①	SC01	SR02.	
②		SR12	~~materials used should match those of the~~ main dwelling ~~at~~ the time the approved ~~roof~~ is constructed, materials used should match those ~~of the~~ existing at the main dwelling

RECORD OF SITE VISIT

SITE ADDRESS: 38 Amberley Drive Twyford Reading.

APPLICATION NUMBER: F/2000/0418

OFFICER: Natalie Brown

DATE OF SITE VISIT: 10/2

1 SITE/STATUTORY NOTICE DISPLAYED ? NO.

2. DESCRIPTION OF SURROUNDINGS

Residential - Detached with integral garages (some are mic detached).

3. DESCRIPTION OF SITE/BUILDING

Existing flat roof → proposed pitched.

4. RELATIONSHIP TO ADJOINING PROPERTIES

set away from boundary with ←

5. SITE CONSTRAINTS

TREES ✓

ACCESS/PARKING will not be affected

LEVELS ✓

BOUNDARY TREATMENT open plan f.g.

OTHERS ✓

Tel: (0118) 974 6492

Date: 29/02/00

My ref: F/2000/0418

Environmental Services Department
Planning Services
P.O Box 157
Shute End, Wokingham
Berkshire RG40 1WR
Tel: (0118) 974 6000
Fax: (0118) 974 6484
Minicom No: (0118) 974 6991
DX: 33506 – Wokingham

CONFIDENTIAL

Councillor S Conway
20 Arnside Close
Twyford
RG10 9BS

Dear Councillor

Application Number: F/2000/0418
38 , Amberley Drive, Twyford, Reading.
Proposed replacement of existing flat roof on front extension with pitched roof plus gates to side of property.

I write to let you know that the above mentioned application has been recommended for APPROVAL: ☑ REFUSAL: ☐ under delegated powers.

If you have any questions please do not hesitate to contact **Natalie Brown** on **(0118) 974 6492**. If you then feel the application needs to be transferred to the next available Development Control Sub-Committee for decision please fill in the form below.
This form must be received no later than 09/03/00

Yours faithfully

Head of Planning and Transportation

LISTING FORM

Case officer: **Natalie Brown** Application Number: **F/2000/0418**
38 , Amberley Drive, Twyford, Reading.
Proposed replacement of existing flat roof on front extension with pitched roof plus gates to side of property.

Transfer: Yes ☐ No ☐
Reason for Transfer:

_____

_____

Signed: _____ Date: _____

Councillor S Conway

NB. It would be helpful for speedy decision making if you could respond, even if you do not wish this application to be transferred.

Tel: (0118) 974 6492

Date: 29/2/00

My ref: F/2000/0418

Environmental Services Department
Planning Services
P.O. Box 157
Shute End, Wokingham
Berkshire RG40 1WR
Tel: (0118) 974 6000
Fax: (0118) 974 6484
Minicom No: (0118) 974 6991
DX: 33506 – Wokingham

CONFIDENTIAL

Councillor C A Ferris
The Corner House
Station Road
Twyford
RG10 9NG

Dear Councillor

Application Number: F/2000/0418
38 , Amberley Drive, Twyford, Reading.
Proposed replacement of existing flat roof on front extension with pitched roof plus gates to side of property..

I write to let you know that the above mentioned application has been recommended for APPROVAL: ☑ REFUSAL: ☐ under delegated powers.

If you have any questions please do not hesitate to contact **Natalie Brown** on **(0118) 974 6492**. If you then feel the application needs to be transferred to the next available Development Control Sub-Committee for decision please contact the Councillor for your area responsible for planning matters as soon as possible

Yours faithfully

Chris Ward

Head of Planning and Transportation

Tel: (0118) 974 6492

Date: 29/02/00

My ref: F/2000/0418

CONFIDENTIAL

Councillor D Tomlin
3 Swanscourt
Twyford
Berks
RG10 0AZ

Environmental Services Department
Planning Services
P.O. Box 157
Shute End, Wokingham
Berkshire RG40 1WR
Tel: (0118) 974 6000
Fax: (0118) 974 6484
Minicom No: (0118) 974 6991
DX: 33506 – Wokingham

Dear Councillor

Application Number: F/2000/0418
38 , Amberley Drive, Twyford, Reading.
Proposed replacement of existing flat roof on front extension with pitched roof plus gates to side of property..

I write to let you know that the above mentioned application has been recommended for APPROVAL: ☑ REFUSAL: ☐ under delegated powers.

If you have any questions please do not hesitate to contact **Natalie Brown** on **(0118) 974 6492**. If you then feel the application needs to be transferred to the next available Development Control Sub-Committee for decision please contact the Councillor for your area responsible for planning matters as soon as possible

Yours faithfully

Chris Ward

Head of Planning and Transportation

WORK SHEET FOR : Natalie Brown

Application Number : F/2000/0418

Applicant : Mr Sacco C/O B R Designs (Attn Bruce Rockell).

Location : 38 , Amberley Drive, Twyford, Reading.
Proposal : Proposed replacement of existing flat roof on front extension with pitched roof plus gates to side of property.

Site Notice Displayed ? :	YES	NO	DATE
		✓	10/2

Date of Neighbour Notifications : 10/2/2000 Nos 36, 40, 55 + 57 Amberley Drive

Date of Site Visit : 10/2

Date Registered : 24/01/2000

Earliest Date for Decision : 24/02/2000

Latest Consultation Date/Site Notice Expiry Date : 24/02/2000

Application Expiry Date: 20/03/2000

Consultation Responses :

Twyford PC : 9/2 "no comment"

Highways : 15/2 : does not want to restrict the grant of permission

Neighbours/SN : none received

Planning Issues :

① Impact upon neighbouring properties
② Impact upon the street scene
③ Impact upon highway safety.

Application Number: F/2000/0418

Appraisal :

① Impact upon neighbouring properties:
The proposed d'mest is to replace the flat roof on the front extn with pitched roofs & add 2 gates to the sides of the property.
The pitched roof will be 2.2m to eaves & 2.3m to ridge (app).
This will not affect neighbouring properties.
The property is detached and set app 1m from the boundaries with neighbouring props. The addition of 2 gates will not affect neighbouring props.
There will be no detrimental impact by overshadowing.

② Impact upon the streetscene.
A pitched roof over the front extn will be an improvement over the existing flat roof & the gates will have no effect ∴ no detrimental impact upon the street scene.

③ Impact upon highway safety.
Highway safety (parking etc) will not be affected by the proposed development ∴ no detrimental impact.

Recomendation : Approval: ☑ **Refusal:** ☐
(tick appropriate box)

WOKINGHAM D.C. DEVELOPMENT CONTROL

Start date: ~~12 JAN 2000~~ VALID 24 JAN 2000	Map No. 29 Site 0:03
Officer: NAB / Application No. F/2000/0418	Easting: ..... Flood Pln .....
	Northing: ..... Mineral .....

Level: ☐ Sub Committee ☑ Delegated ☐ Sec. State

☐ Incorrect Fee ☐ Invalid ☐ PD

Description: ROOF

(F) PROPOSED REPLACEMENT OF EXISTING FLAT ON FRONT EXTENSION WITH PITCHED ROOF PLUS GATES TO SIDE OF PROPERTY

Location: 38 AMBERLEY DRIVE

Parish: TWYFORD Ward: Twyford & Remscombe 31.1.2000

Applicant: MR SACCO

Fee Received 95-00 Required ..... Additional ..... Refund .....

(7) Enforcement Section to be notified ☐ tick if required

Additional information required for validation

		Reason	Requested	Received
1	1:2500 OS location plan showing property edged in blue/red		—	
(2)	1:500 block plan showing existing & proposed dev. + adj. Properties	highlight position	18/1	✓
3	Forms unsigned			
4	Correct S 66 certificate			
(5)	Elevation plans	existing elevation?	18/1	✓
6	Floor plans			
7	Metric scale disclaimer			
8	Encroachment letter			
9	Miscellaneous			

APPLN NO. _____

ACTION REQUIRED BY DEVELOPMENT CONTROL

Conservation Area .....

Listed Building 1 2 2*

Advertisement Required .....

Date Site Notice Sent : 31.1.2000 Parish Council Informed - YES / NO

INTERNAL CONSULTATIONS

Building Control	NF: .....
Landscape	NK: .....
Trees	NK: .....
Conservation Officer	NK: .....
Environmental Health	NA: .....
Housing	NA: .....
Leisure & Cultural services	PA: .....
Public Rights of Way	PA: .....
Property	NG: .....
District Secretary (only if called in by SOS)	MA: .....
Policy & Plans	QA: .....
Strategic Planning (JSPU)	HA: .....
Minerals (BABTIE)	GA: .....
Archaeological Site (BABTIE)	: .....
Education	AP: .....
Social Services	BT: .....
Highways	XA: ✓ .....

EXTERNAL CONSULTATIONS

Adjacent D P A	: .....
Adjacent Parish	: .....
Southern Electricity Board	BN: .....
British Gas	BM: .....
PSA Oil Pipeline	BD: .....
Transco	: .....
Environment Agency	BP: .....
Rail Track	BI: .....
Police Arch. Liaison Officer	PC: .....

HERITAGE BODIES

The Georgian Group	KC: .....
Ancient Monuments Society	KA: .....
Council for British Arch.	KB: .....
RCHME	KF: .....
Telecommunications (NRPB)	: .....
Sport England	: .....

OTHERS:

.....

.....

..... No pre-apps .....

NEIGHBOURS:

..... S/N sufficient .....

Tel: (0118) 974 6492 (Direct Line)
E-Mail: Natalie.Brown@wokingham.gov.uk
Date: 15 March 2000
My ref: NB/MLT/F/2000/0418

Mr Sacco
38 Amberley Drive
Twyford
Reading
RG10 9BZ

Environmental Services Department
Planning Services
P.O. Box 157
Shute End, Wokingham
Berkshire RG40 1WR
Tel: (0118) 974 6000
Fax: (0118) 974 6484
Minicom No: (0118) 974 6991
DX: 33506 – Wokingham

Dear Mr Sacco,

APPLICATION: F/2000/0418
SITE: 38 AMBERLEY DRIVE

I refer to your telephone conversion of 8 March 2000 with reference to the above.

In order for us to determine whether or not your proposed changes to the above application (full pitched roof over porch and right hand archway to match left hand archway) would require a further planning permission, we require plans showing the changes. We will determine the above application as it stands, and review your proposed changes separately. If we find that they result in the need for a new application, you will not need to pay any additional fees.

I trust this advice is of use to you and should you wish to discuss any matter further please do not hesitate to contact Natalie Brown.

Yours sincerely

M L THORP
Principal Development Control Officer

To:
Highways

From: Natalie Brown

Date: 31 January 2000

Application Number: F/2000/0418

Proposal: Proposed replacement of existing flat roof on front extension with pitched roof plus gates to side of property..

Site Address:
38 , Amberley Drive, Twyford, Reading.

Applicant:
Mr Sacco C/O B R Designs (Attn Bruce Rockell).

Your observations are required in respect of this application within **7 days** of the above date.

THE HIGHWAY AUTHORITY DOES NOT WANT TO RESTRICT THE GRANT OF PERMISSION.

N.S.T

11-2-00

FROM: Natalie Brown

DATE: 31 January 2000

DELEGATED

Twyford Parish Council Consultation Sheet

Application Number: F/2000/0418

Proposal: Proposed replacement of existing flat roof on front extension with pitched roof plus gates to side of property..

Site Address: 38 , Amberley Drive, Twyford, Reading.

Applicant: Mr Sacco C/O B R Designs (Attn Bruce Rockell).

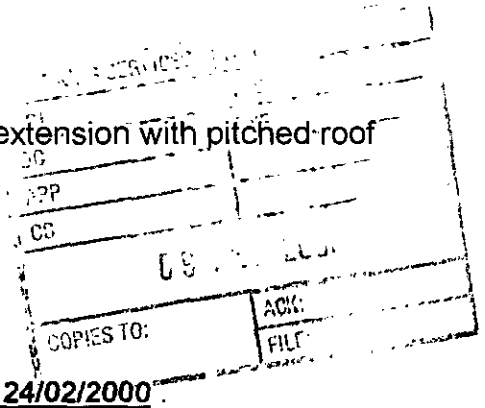

Your observations are required in respect of this application **by 24/02/2000**.

No Comment.

SIGNED: _____ DATE: 8-2-00

CLERK TO Twyford Parish Council

Environmental Services

For office use only.
Application number:

24. JAN. 2006 0418

Householder planning application form

Please answer all questions in CAPITAL letters.
If any question does not apply to you, put N/A in the space.
Please send six copies of the filled in form and your plans to the address on the front of the folder.
We provide guidance notes to help you fill in the form. If you have any questions, please call Planning Support on 0118 974 6428 or 0118 974 6429.

1	Your name Address and postcode Phone number	MR SALLD 38 AMBERLEY DRIVE TWYFORD
2	Agent's Name Address and postcode Phone number	B. R. DESIGNS 5 NEWNHAM GREEN CROWMARSH GIFFORD WALLINGFORD OXON OX10 8EW CONTACT: BRUCE ROCKELL TEL & FAX: 01491 837417
3	Site We need you to send in six copies of the 1:2500 scale location plan and six copies of the 1:500 scale block plan, with the site outlined in red. You can buy these maps from the Environmental Services reception or order them by phoning 0118 974 6485.	38 AMBERLEY DRIVE TWYFORD
4	Give brief details of the proposal for example, two storey side extension. About the application	REPLACE FLAT ROOF WITH PITCHED ROOF 2 No SIDE GATES
5	Are there any trees on the site? If Yes, please show their positions, spread and species of the trees on the plans. Say which trees you plan to cut down.	Yes ☐ No ☑
6	Please list the external materials you will use for example, red brick to match any existing bricks, and dark stained timber.	AS EXISTING
7	Will the proposal change the pedestrian or vehicle access to the site? Please show details of the existing access and any proposed changes on the plans.	Yes ☐ No ☑
8	Will the car parking provision at the site be changed? If Yes, please show details of any changes on the plans.	Yes ☐ No ☑

3544 Crystal Mark
Clarity approved by Plain English Campaign

Please turn over

1305B

9	How many bedrooms does the property have?	Existing:	Proposed:
10	Does a public right of way touch the site? If yes, please show the route and any proposed alternative on the plans.	Yes ☐	No ☑
11	Checklist. Please make sure that you enclose the following.		
	a Six copies of this form signed and dated.	✓	
	b The fee (We have attached a current scale of fees). If you do not have to pay a fee, please say why below.	✓	
	c Six copies of each set of plans and drawings listed below.	✓	
	• 1:2500 scale location plan with the site outlined in red.	✓	
	• 1:500 scale site layout plan.	✓	
	• 1:~~100~~ or 1:200 scale floor plans and elevations.	✓	

50

12 Certificate of ownership (Section 66 Town & Country Planning Act 1990)
Please delete either certificate A or certificate B. If neither apply, you must fill in a full certificate which you can get from Environmental Services.

(Owner means a person with a freehold interest, or someone who is a leasehold tenant with at least seven years left on their agreement)

Certificate A

I certify that

- At the beginning of the period of 21 days ending with the date of the application nobody, except the applicant, owned any part of the land which the application relates to.
- None of the land forms part of an agricultural holding.

Certificate B

I certify that

- ~~I or the applicant~~ has given the necessary notice to ~~everyone else who (at the beginning of the period of 21 days~~ ending with the date of the application) owned any part of the land which the application relates to ~~as listed below~~.

Owner's name	Address at which the notice was served	Date on which the notice was served

None of the land forms part of an agricultural holding.

Your signature: [signature]

on behalf of Mr Sacco

Date 4.1.02

Please tick this box if you or your husband, wife or partner are employed by Wokingham District Council ☐

Bruce H. Rockell, N.D.I.D.

24 JAN 2000

With Compliments

B. R. Designs
5 Newnham Green
Crowmarsh Gifford
Wallingford
OX10 8EW

Yeon Letter 18.1.00

01491 837417
01628 471355

Tel: (0118) 974 6481 (Direct Line)
E-mail: Nicola.Lake@wokingham.gov.uk

24. JAN. 2000* 0418

Date: 26 Jan 2000
My ref: NL/Twyford/1B
Your ref:

Environmental Services Department
Planning Services
P.O. Box 157
Shute End, Wokingham
Berkshire RG40 1WR
Tel: (0118) 974 6000
Fax: (0118) 974 6484
Minicom No: (0118) 974 6991
DX: 33506 – Wokingham

Mr L Sacco.
38 Amberley Drive
Twyford
Berkshire
RG10 9BZ

Dear Mr Sacco,

PROPOSED CHANGE OF ROOF TILE AT 38 AMBERLEY DRIVE, TWYFORD.

Thank you for your letter of the 20 Jan 2000, regarding the above stated development.

I write to confirm that a change in type and colour of the roof tiles of the existing dwelling from contoured grey tiles to Marley – Old English Dark Red Tiles would not require planning permission.

I hope this information is of assistance to you.

Yours sincerely,

NICOLA LAKE.
Planning Assistant.

1933

ADDRESS 38 AMBERLEY DRIVE PARISH TWYFORD

PLOT No. 4 ORD. SHEET No. SU 7846 29

BUILDER

Plan No.	Applicant	Description of Development	Date of Decision	Decision
O/241/61	MRS. W. BOVIS	O/L.	23.11.61	C/A
* 88/64	REED & CO	ALT. HOUSE & GARAGE	22.5.64	C/A
PD/358/64	"	ROADS/SEWERS/ " "	9.7.64	APP
PA/191/70	MR. G. LYONS	S/ST. EXT	14.5.70	PD
ER 8781	MR & MRS J. HUNT	PORCH	8-6-78	APP

MINISTRY DECISION

SPECIAL ORDERS PD Enq. Mr C. Stevens. Proposed alterations. 5/5/99. PD Enq - Garden Alts 21/10/99