24.JAN.2000* 0448

ley Hill County
rimary School

84.7m

BM 85.50m

6027

CHURCH ROAD

High Hedges

Merryfield

Guyzance

New Pitched Roofs (TERRA COTTA COLOUR TILE EFFECT SHEETS)

EXISTING PITCHED ROOFS - TILED

TCB

SWIMMING POOL.

New pitched roofs (GREY TILE SHEETS)

EXISTING PITCHED ROOFS to HAVE TILE EFECT SHEETS OVERLAID (GREY)

Existing pitched roof - slated

Sub Sta

South View

Fox

Houn

APPROVED

FARLEY HILL SCHOOL. (PH

BLOCK PLAN 1/500

DRAWING NO WDC. 887/101

CORNERSTONE DESIGN.

0 10 20 30 40 50 60 70 80 90 100

24.JAN.2009 * 0448

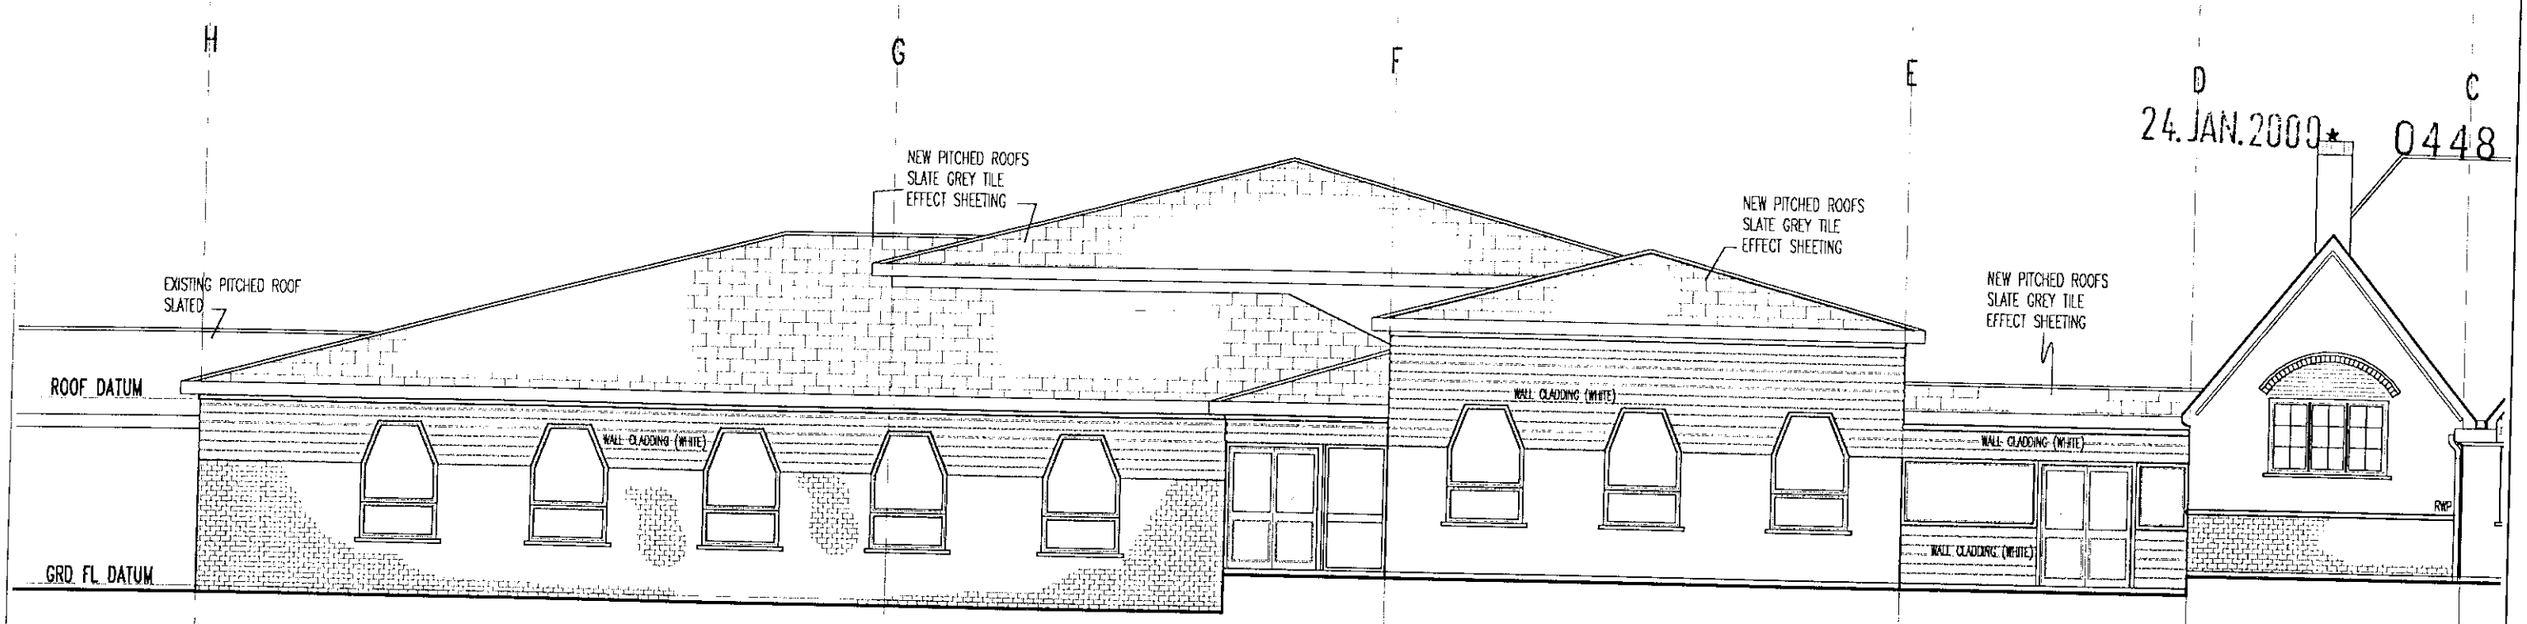

ELEVATION 2-2 (proposed)

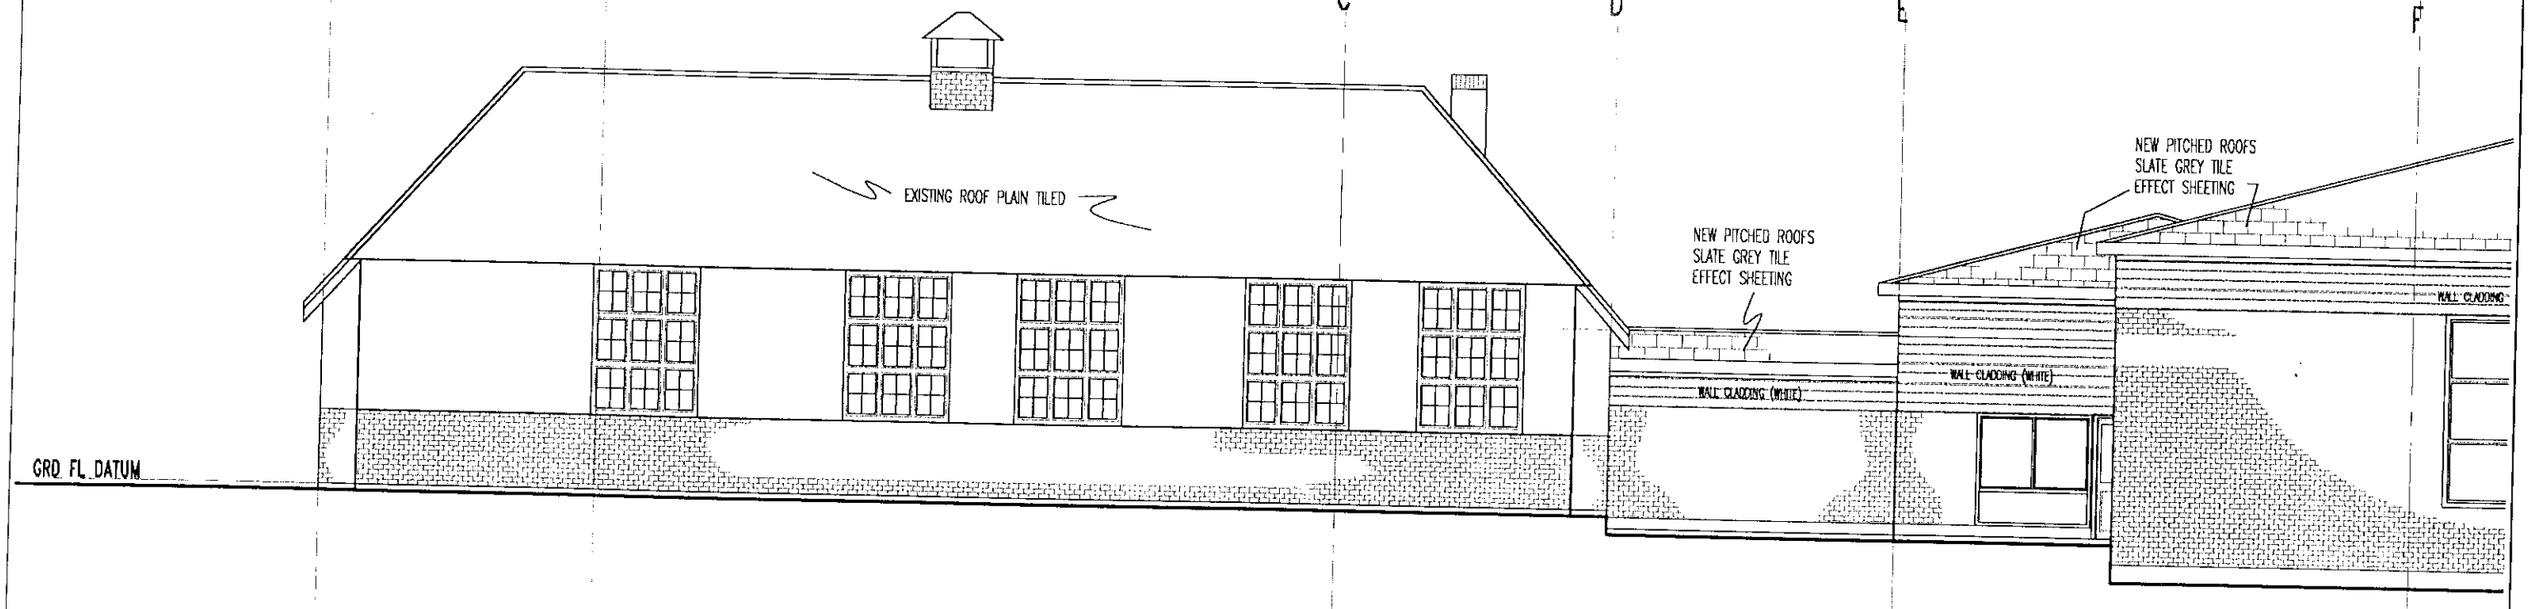

ELEVATION 3-3 (proposed)

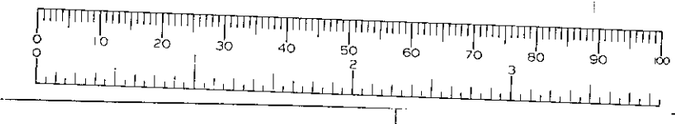

CORNERSTONE DESIGN
Chartered Surveyors
Summit Chambers
Castle Hill Terrace
Maidenhead
Berkshire SL6 4JP
Telephone: 01628 783518
Fax: 01628 773408

Job
RE-ROOFING OF
FARLEY HILL PRIMARY SCHOOL
CHURCH ROAD, READING.

Client
WOKINGHAM DISTRICT COUNCIL

Drawing
PROPOSED

ELEVATIONS 2-2 & 3-3

Rev.	Date

Scale	drawn	Date
1:100	AYO	JAN 2000
Job No	Drwg	Rev.
WDC.887	P301	

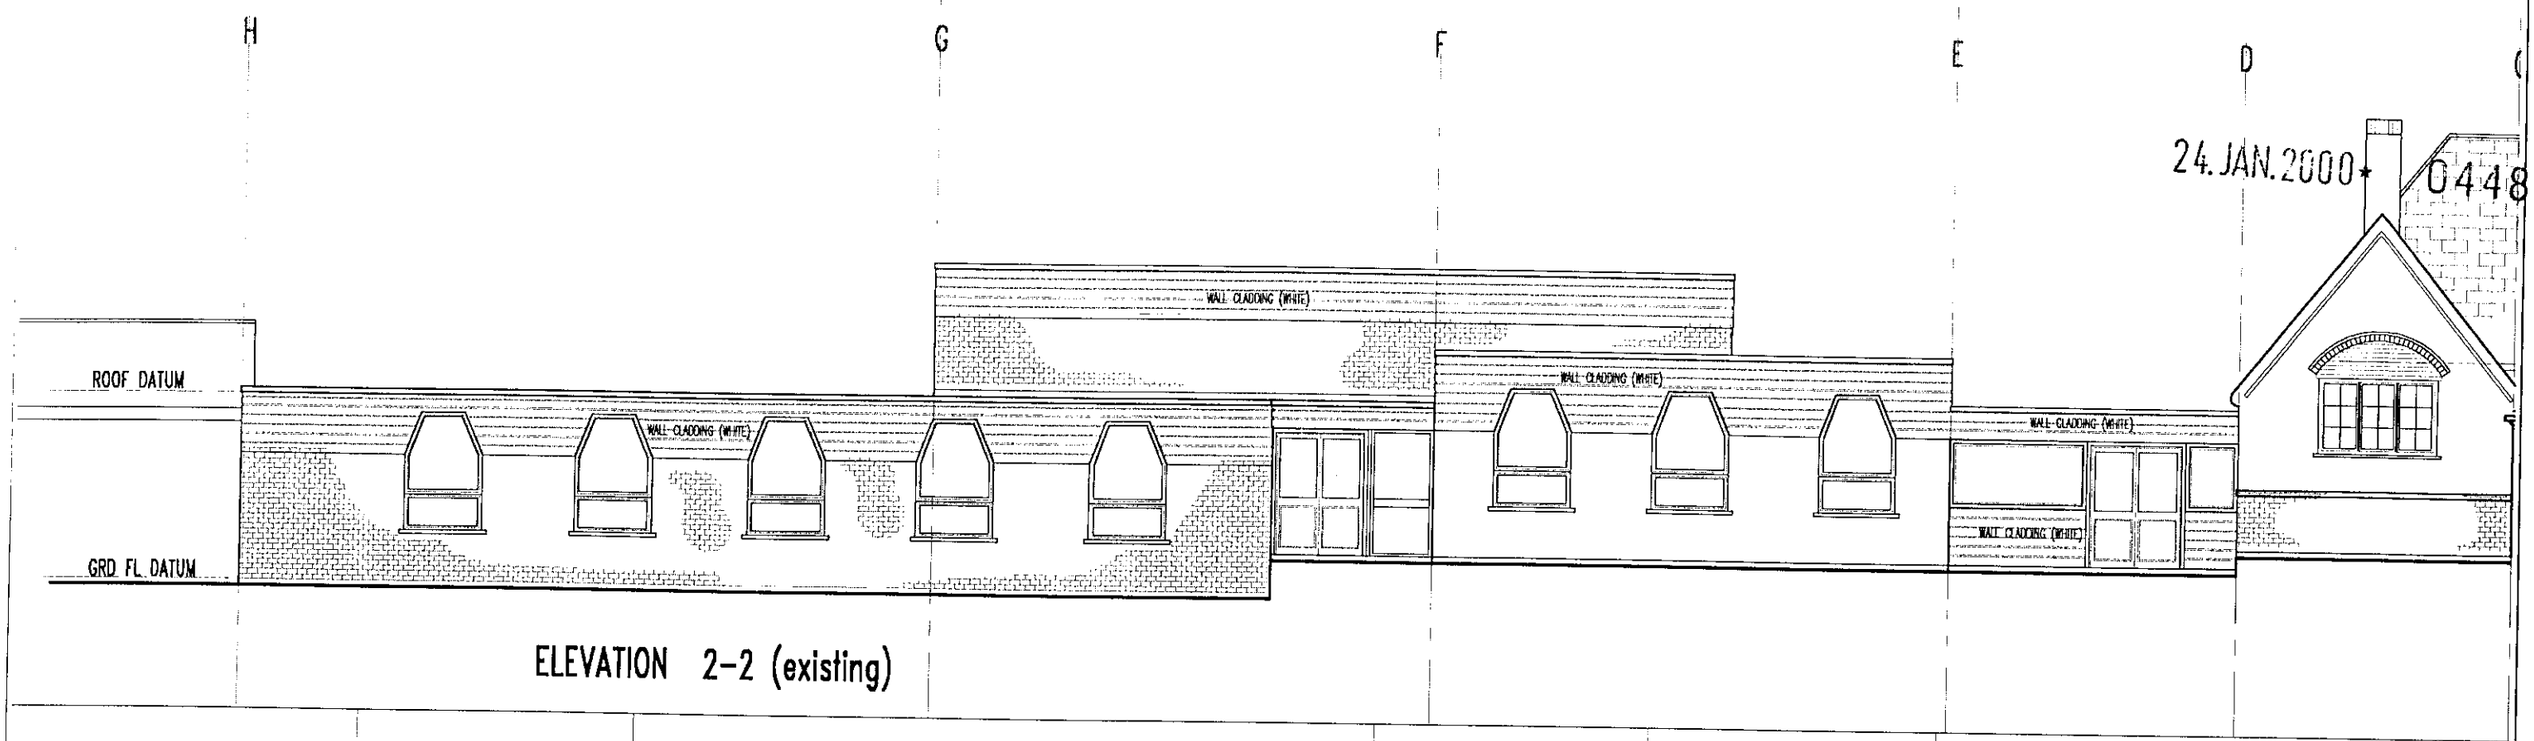

ELEVATION 2-2 (existing)

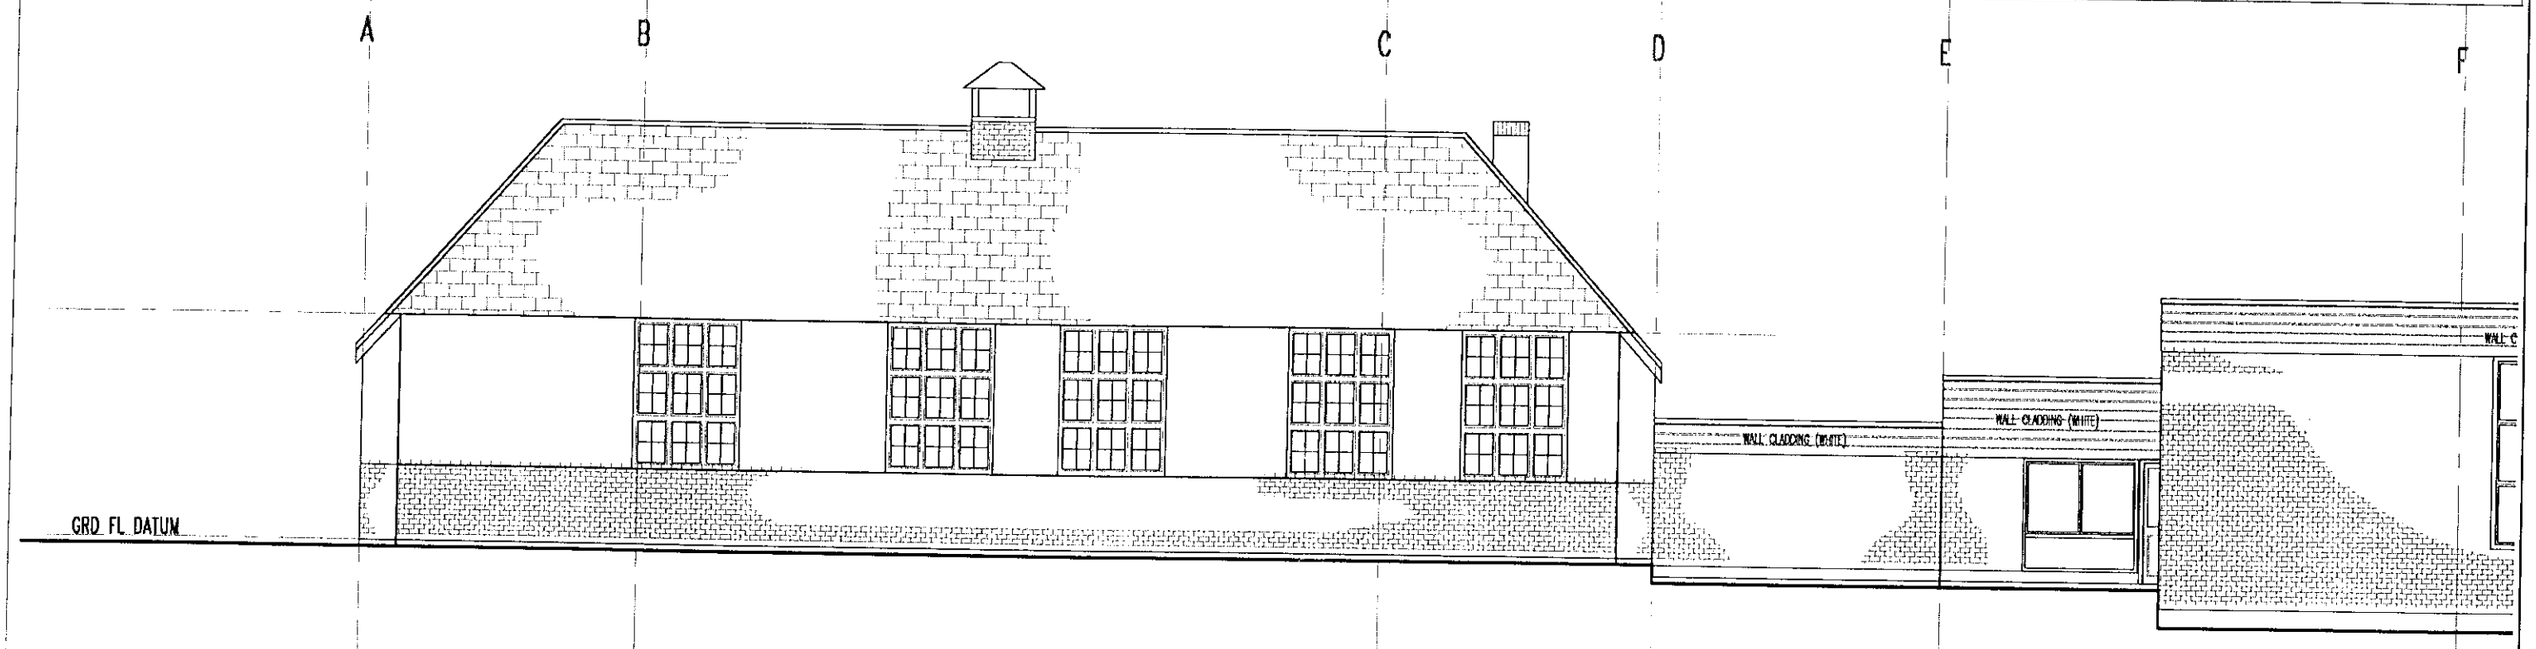

ELEVATION 3-3 (existing)

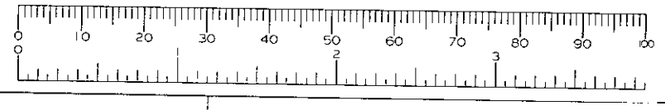

APPROVED

CORNERSTONE DESIGN
Chartered Surveyors
Summit Chambers
Castle Hill Terrace
Maidenhead
Berkshire SL6 4JP
Telephone: 01628 763518
Fax: 01628 773408

Job
RE-ROOFING OF
FARLEY HILL PRIMARY SCHOOL
CHURCH ROAD, READING.

Client
WOKINGHAM DISTRICT COUNCIL

Drawign
EXISTING
ELEVATIONS 2-2 & 3-3

Rev.	Date		
Scale 1:100	drawn AYO	Date JAN 2000	
Job No WDC.887	Drwg 301	Rev.	

F E D C B A

24.JAN.2000* 0448

EXISTING ROOF PLAIN TILED

NEW PITCHED ROOFS SLATE GREY TILE EFFECT SHEETING

NEW PITCHED ROOFS SLATE GREY TILE EFFECT SHEETING

NEW TILE HANGING TO FACE OF GABLE END

NEW PITCHED ROOFS

NEW TILE HANGING TO FACE OF GABLE END

WALL CLADDING (WHITE)

WALL CLADDING (WHITE)

WALL CLADDING (WHITE)

RWP

RWP

RWP

RWP

GRD. FL DATUM

ELEVATION 1-1 (proposed)

C D E F G H

NEW PITCHED ROOFS SLATE GREY TILE EFFECT SHEETING

NEW PITCHED ROOFS SLATE GREY TILE EFFECT SHEETING

NEW PITCHED ROOFS SLATE GREY TILE EFFECT SHEETING

WALL CLADDING (WHITE)

WALL CLADDING (WHITE)

WALL CLADDING (WHITE)

EXISTING PITCHED ROOF SLATED

GRD FL DATUM

ELEVATION 4-4 (proposed)

APPROVED

0 10 20 30 40 50 60 70 80 90 100

0 2 3

CORNERSTONE DESIGN
Chartered Surveyors
Summit Chambers
Castle Hill Terrace
Maidenhead
Berkshire SL6 4JP
Telephone: 01628 783518
Fax: 01628 773408

Job
RE-ROOFING OF
FARLEY HILL PRIMARY SCHOOL
CHURCH ROAD, READING.

Client
WOKINGHAM DISTRICT COUNCIL

Drawing
PROPOSED

ELEVATIONS 1-1 & 4-4

Rev.	Date

Scale	drawn	Date
1:150	AYO	JAN 2000
Job No	Dwg	Rev.
WDC.887	P302	

F E D C B A

24.JAN.2000★ 0448



ELEVATION 1-1 (existing)

D E F G H

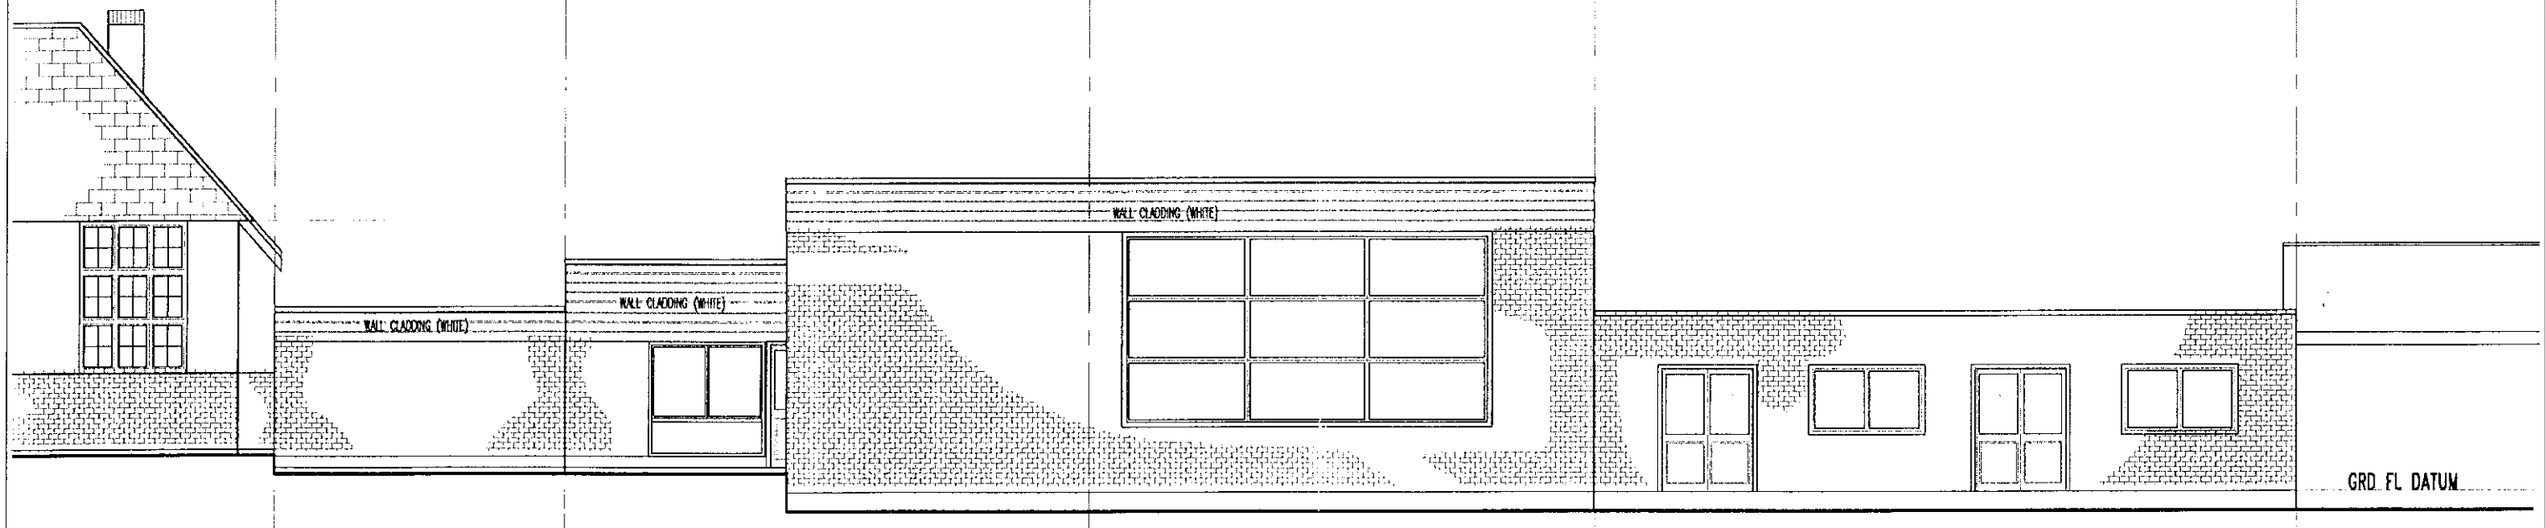

ELEVATION 4-4 (existing)

0 10 20 30 40 50 60 70 80 90 100

CORNERSTONE DESIGN
Chartered Surveyors
Summit Chambers
Castle Hill Terrace
Maidenhead
Berkshire SL6 4JP
Telephone: 01628 783518
Fax: 01628 773408

Job RE-ROOFING OF
FARLEY HILL PRIMARY SCHOOL
CHURCH ROAD, READING.

Client
WOKINGHAM DISTRICT COUNCIL

Drawing
EXISTING
ELEVATIONS 1-1 & 4-4

Rev.	Date

Scale	drawn	Date
1:100	AYO	JAN 2000
Job No	Drwg	Rev.
WDC.867	302	

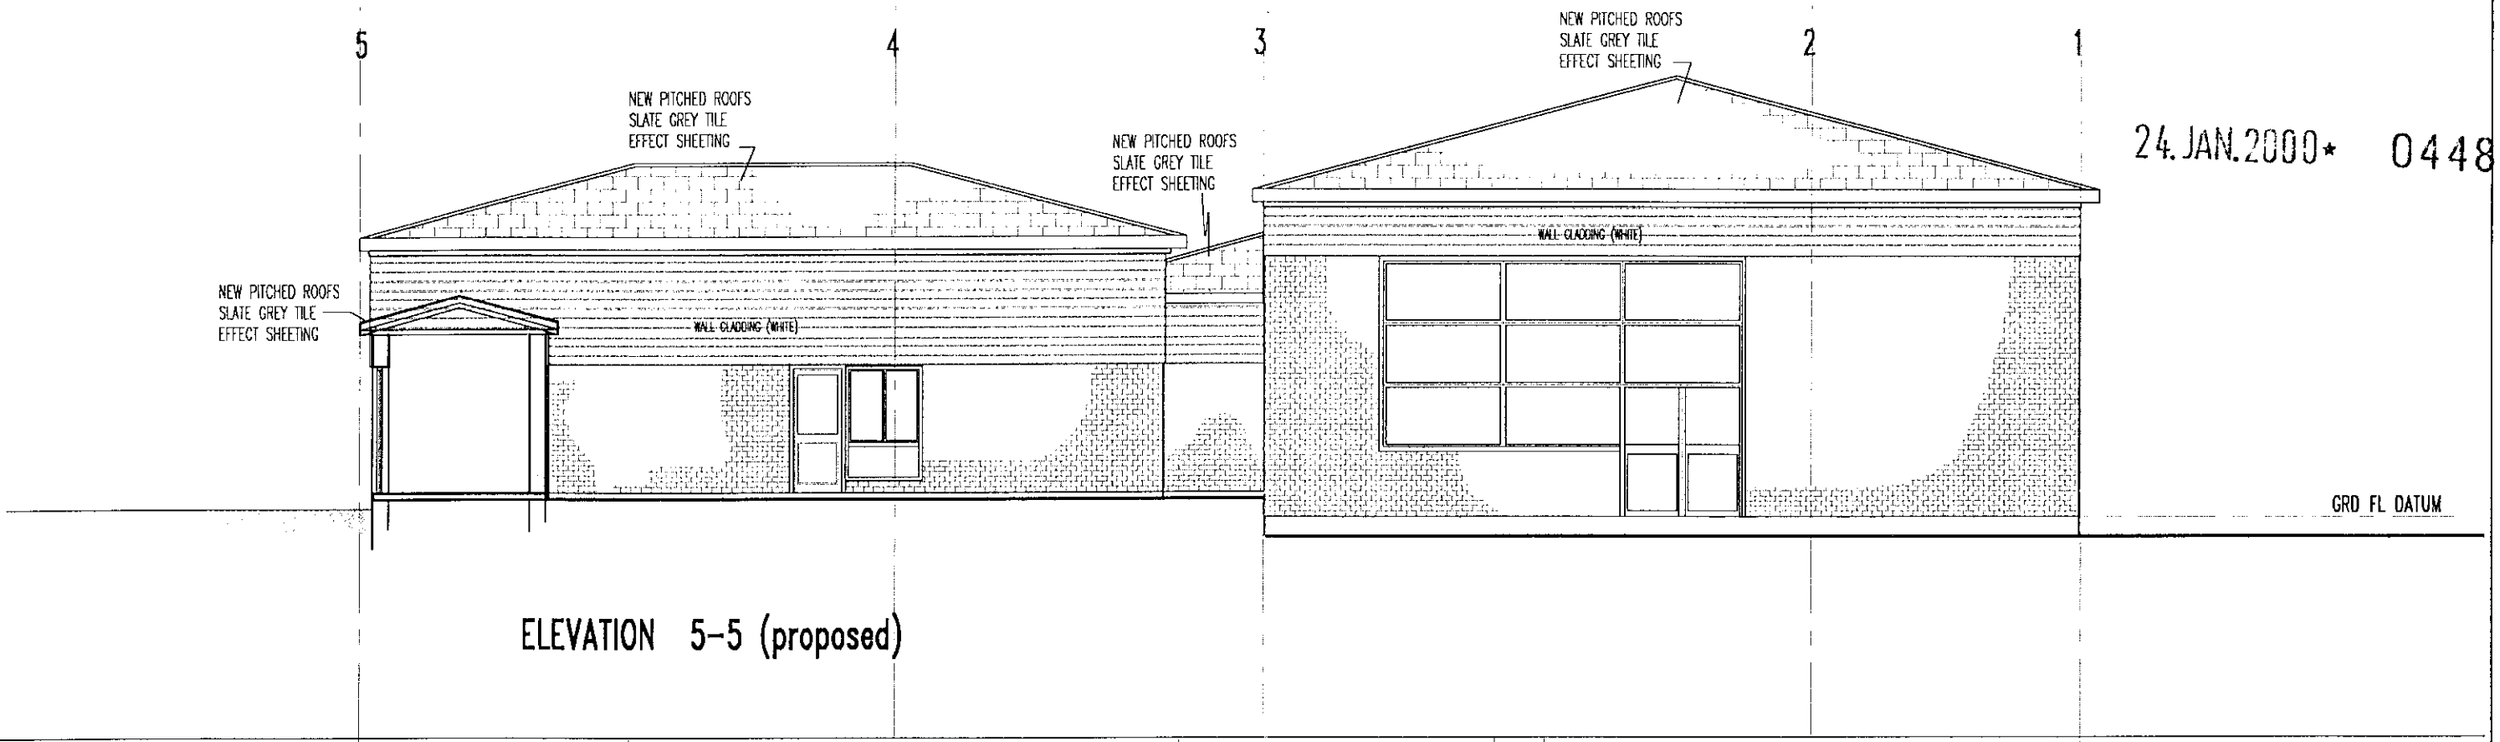

ELEVATION 5-5 (proposed)

24.JAN.2000* 0448

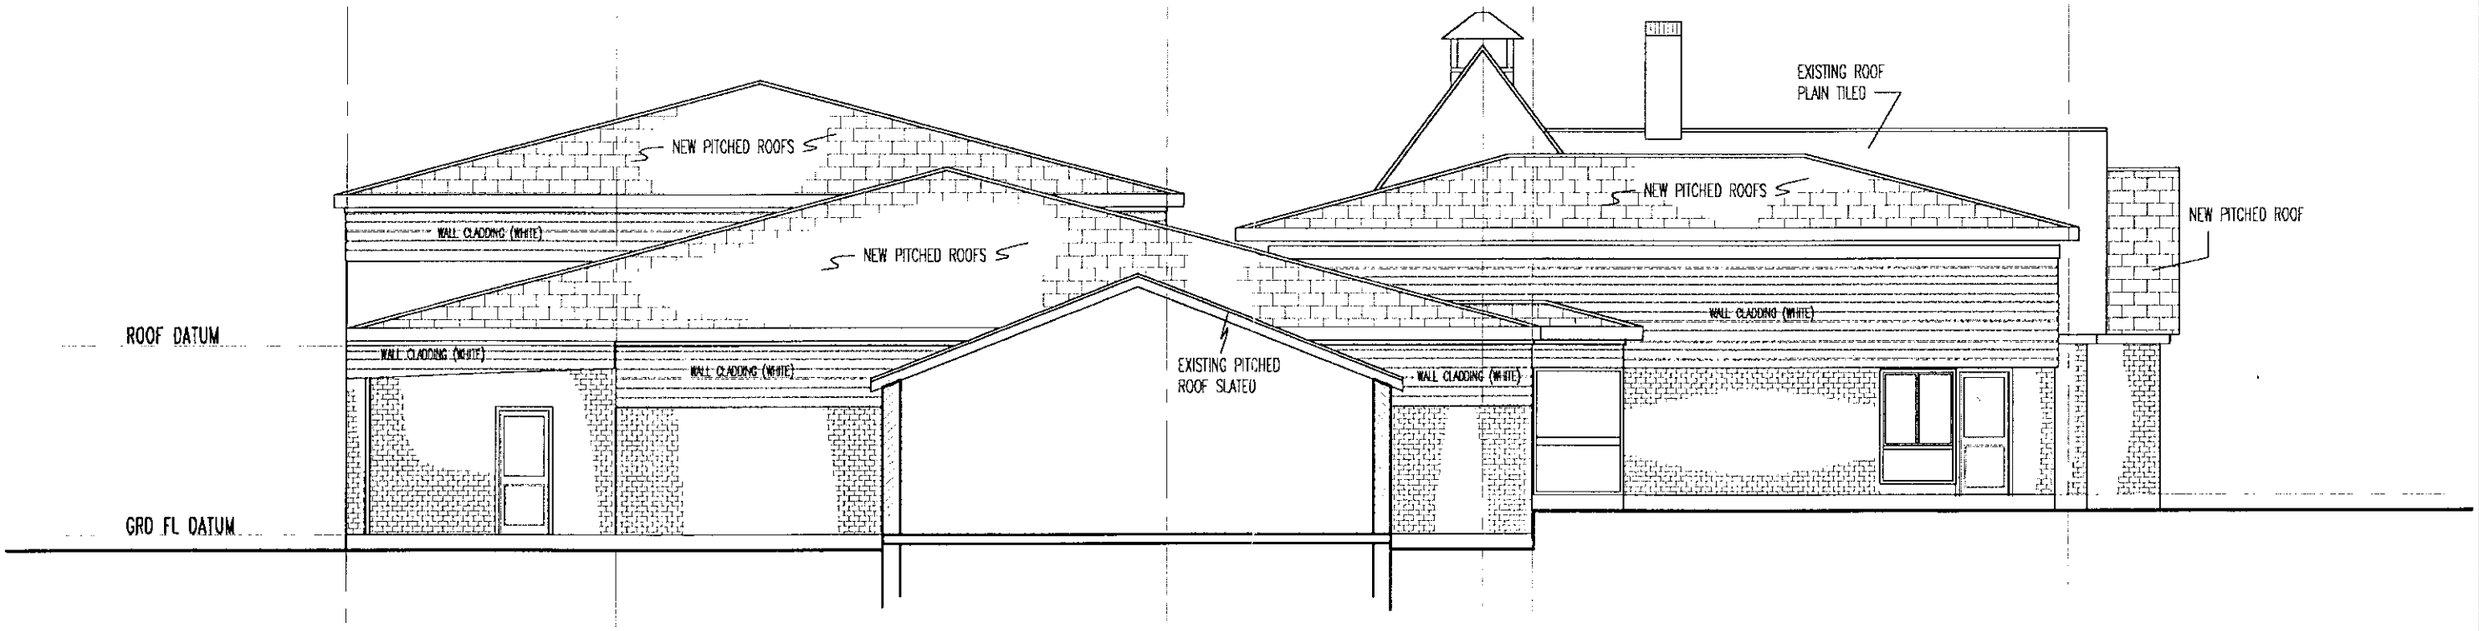

ELEVATION 6-6 (proposed)

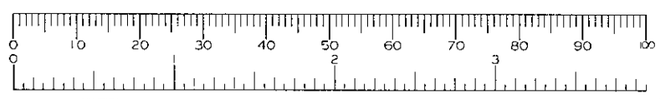

CORNERSTONE DESIGN
Chartered Surveyors
Summit Chambers
Castle Hill Terrace
Maidenhead
Berkshire SL6 4JP
Telephone: 01628 783516
Fax: 01628 773408

Job
RE-ROOFING OF
FARLEY HILL PRIMARY SCHOOL
CHURCH ROAD, READING.

Client
WOKINGHAM DISTRICT COUNCIL

Drawing
PROPOSED
ELEVATIONS 5-5 & 6-6

Rev.	Date

Scale	drawn	Date
1:100	AYO	JAN 2000
Job No	Drwg	Rev.
WDC.887	P303	

24.JAN.2000* 0448

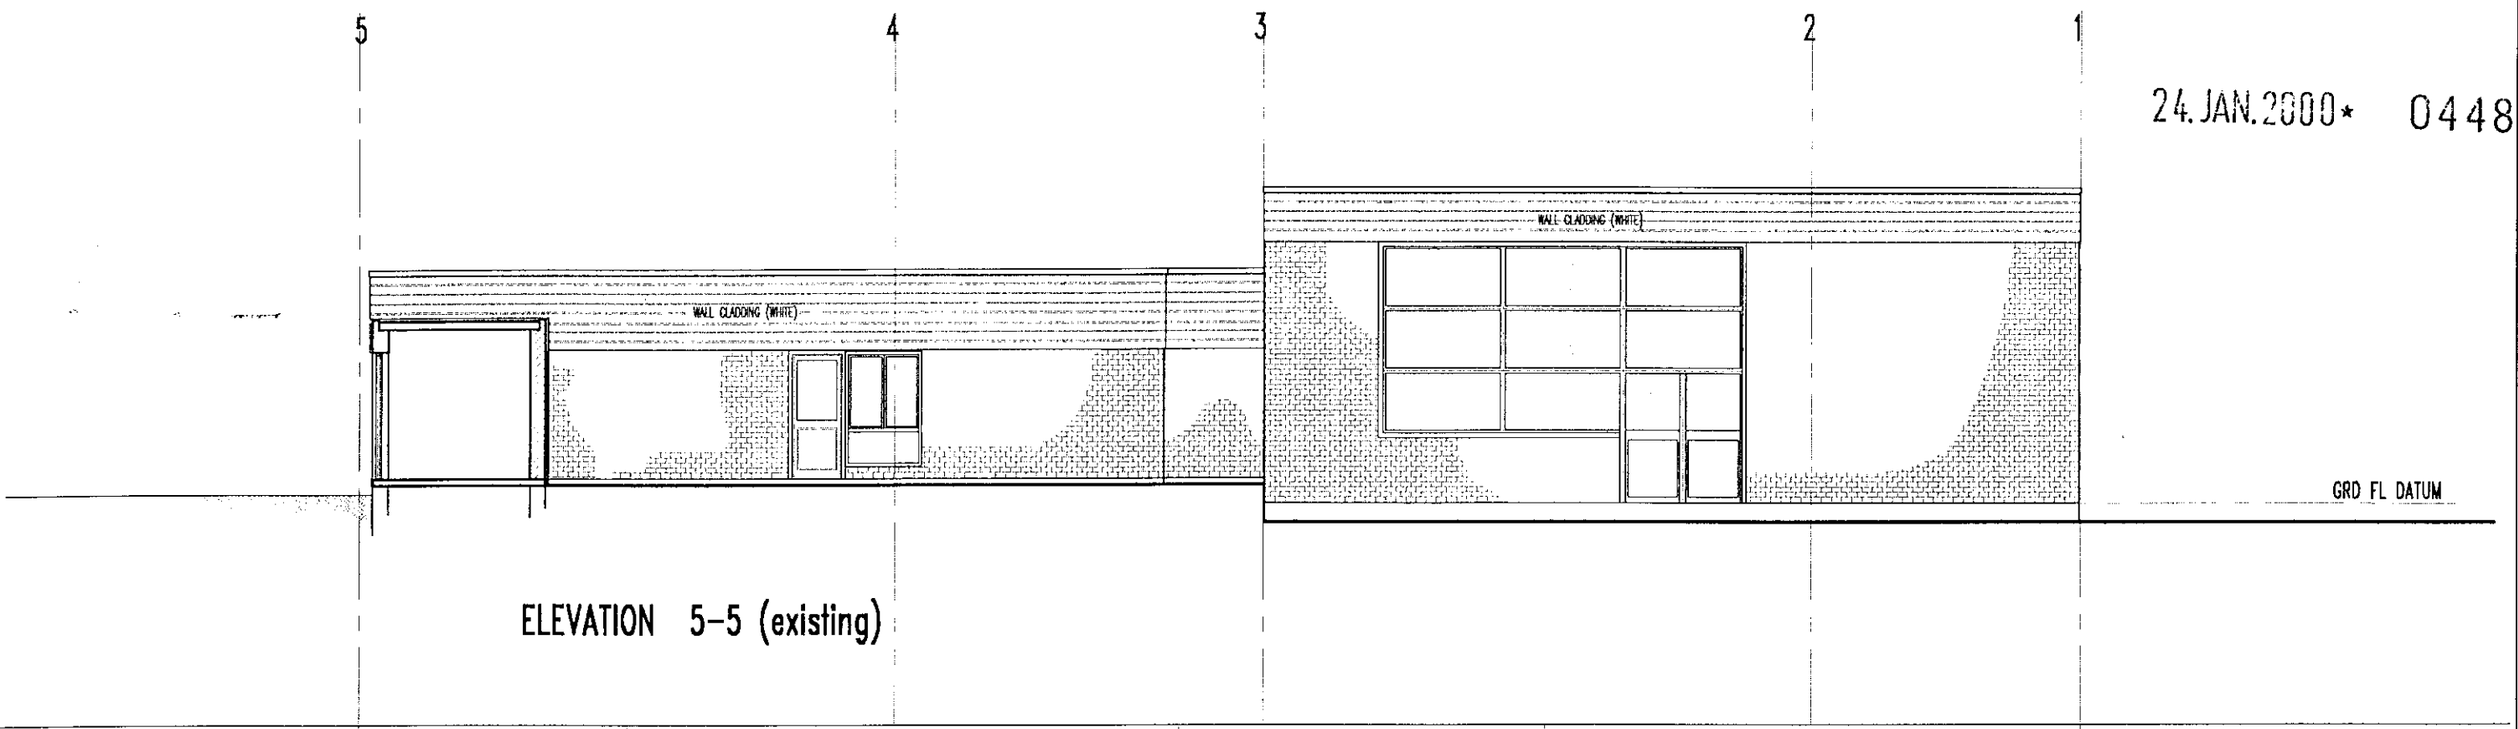

ELEVATION 5-5 (existing)

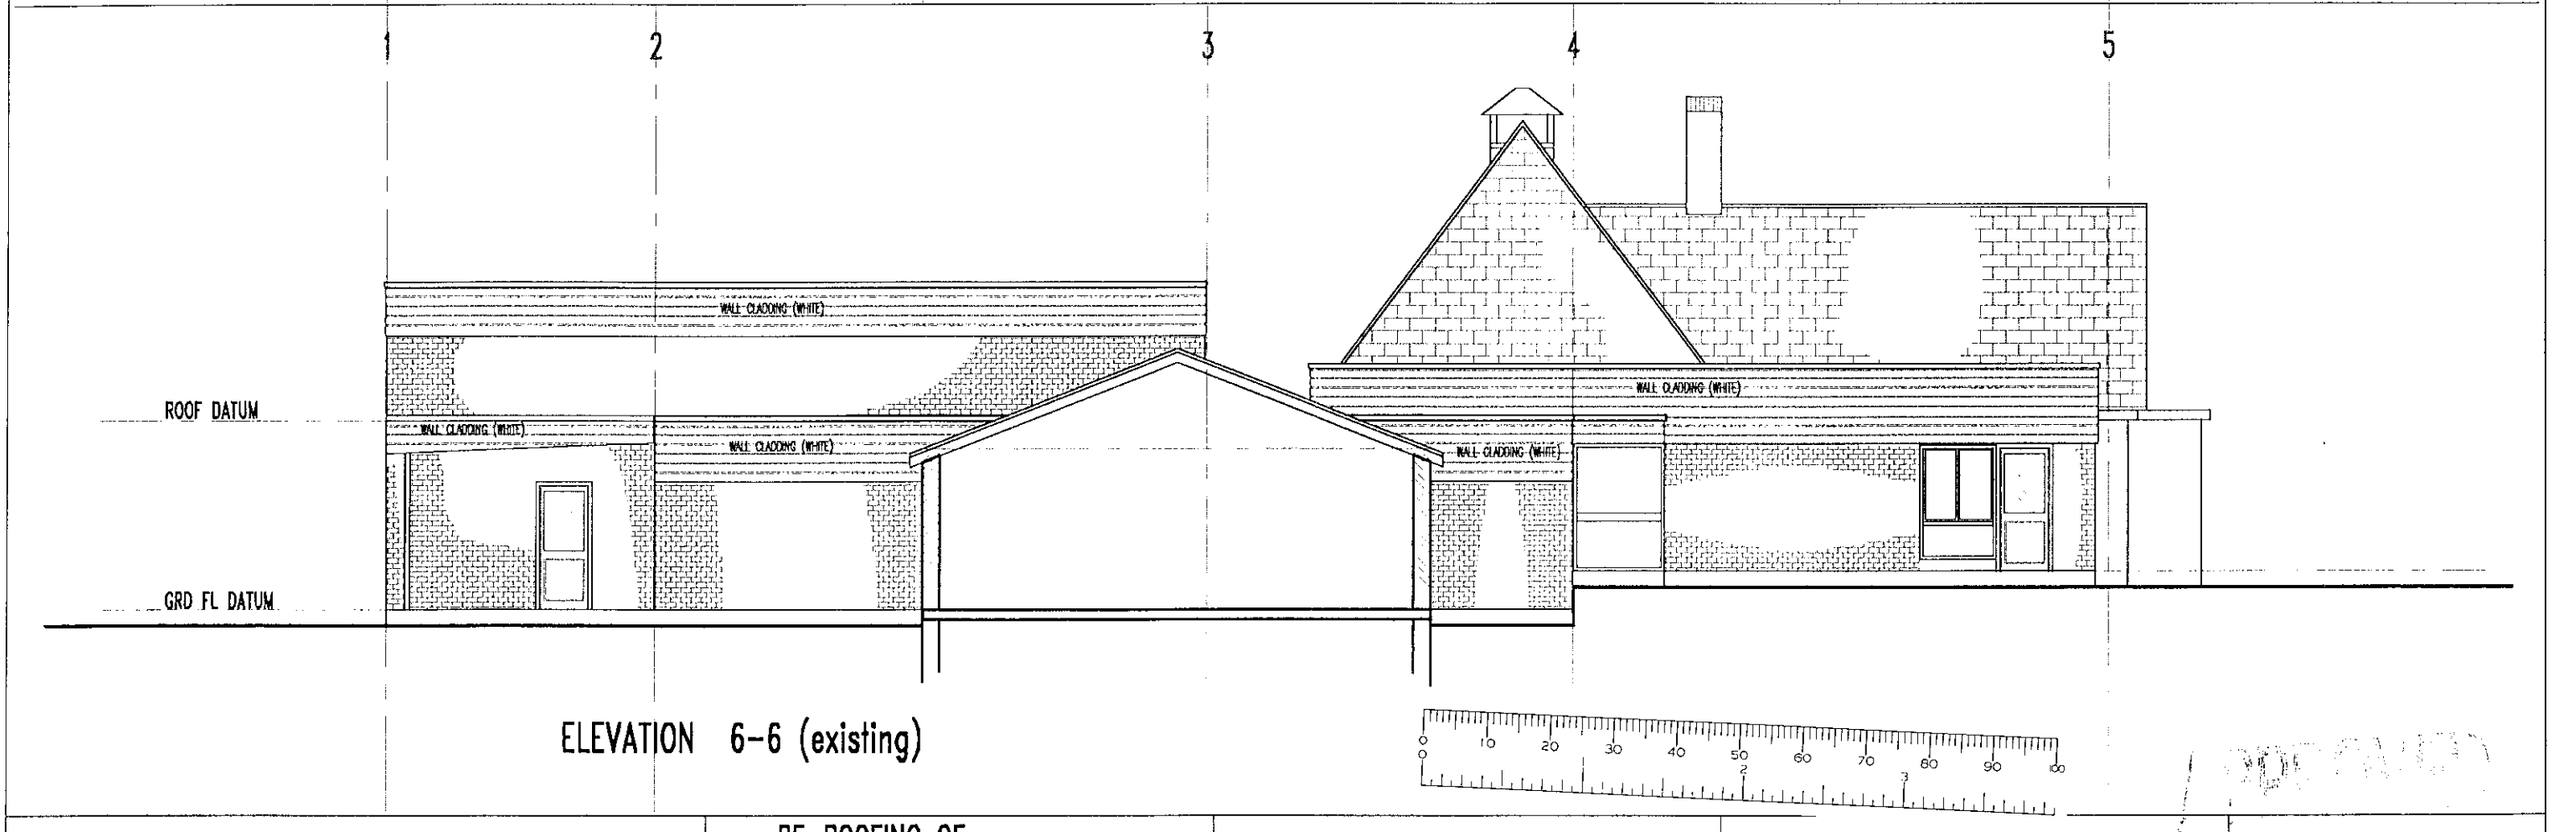

ELEVATION 6-6 (existing)

CORNERSTONE DESIGN
Chartered Surveyors
Summit Chambers
Castle Hill Terrace
Maidenhead
Berkshire SL6 4JP
Telephone: 01628 783518
Fax: 01628 773408

Job
RE-ROOFING OF
FARLEY HILL PRIMARY SCHOOL
CHURCH ROAD, READING.

Client
WOKINGHAM DISTRICT COUNCIL

Drawign
EXISTING

ELEVATIONS 5-5 & 6-6

Rev.	Date

Scale	drawn	Date
1:100	AYO	JAN 2000
Job No	Drwg	Rev.
WDC.887	303	

24.JAN.2000* 0448

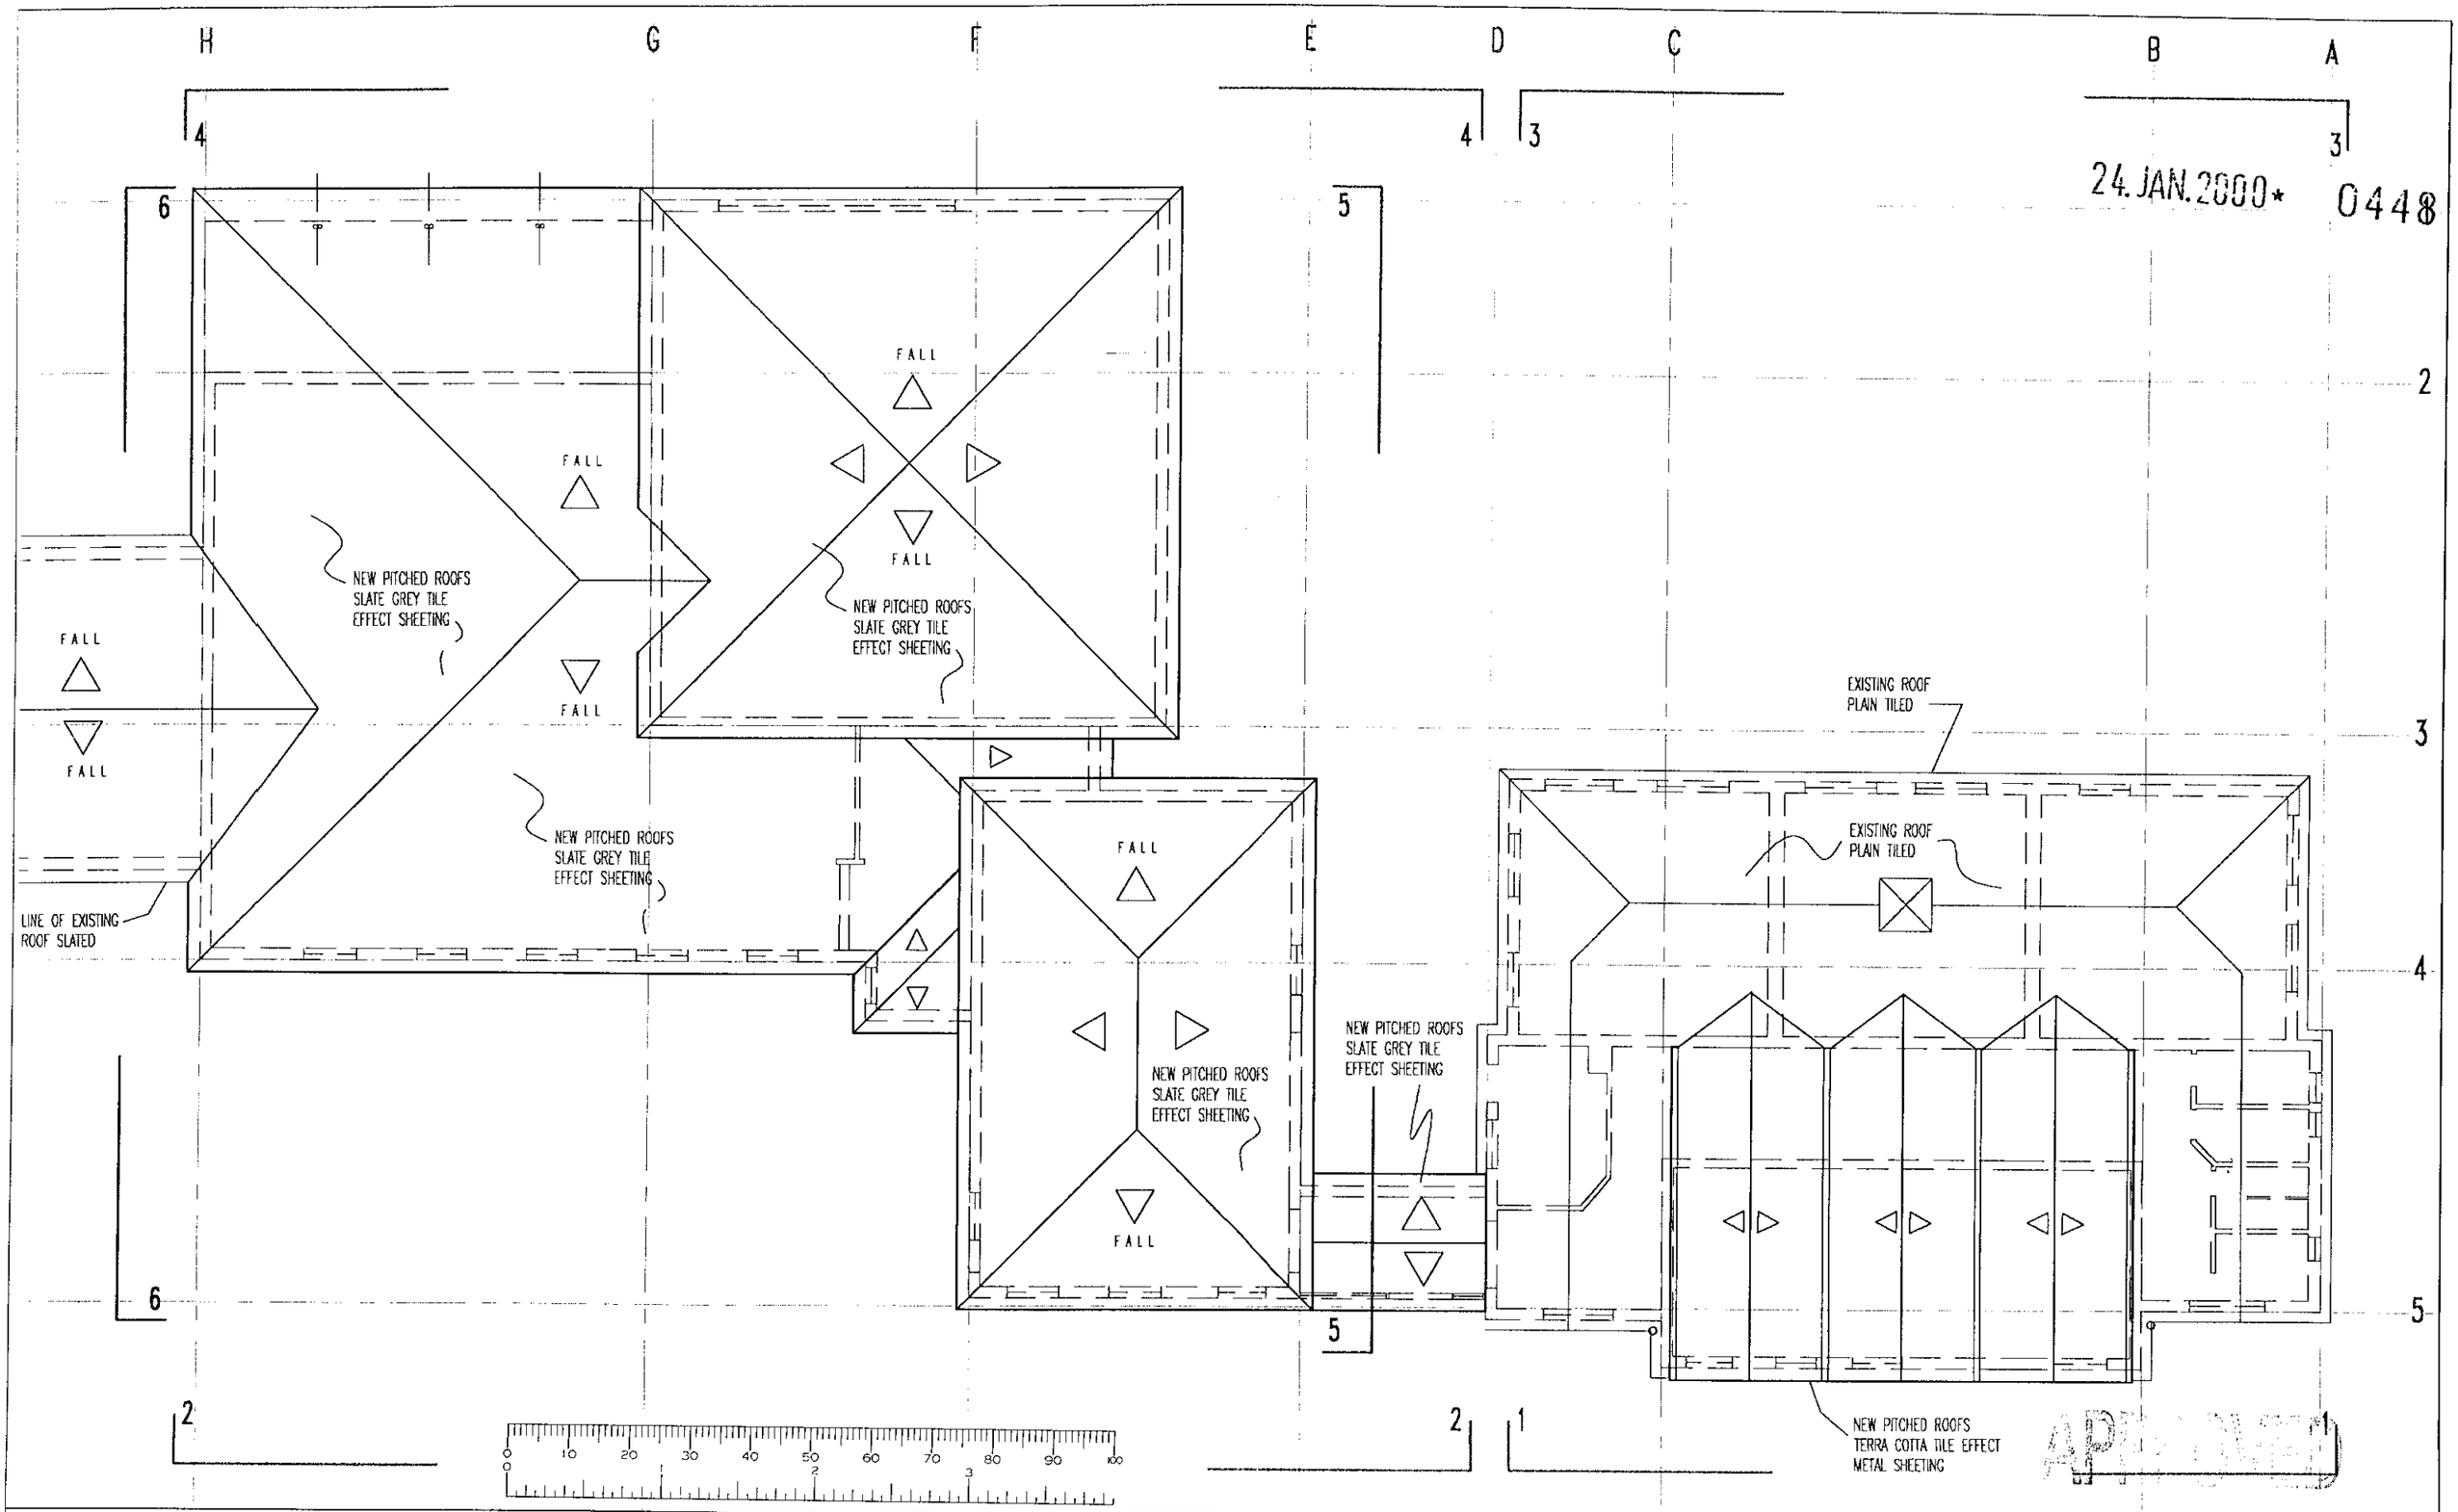

CORNERSTONE DESIGN
Chartered Surveyors
Summit Chambers
Castle Hill Terrace
Maidenhead
Berkshire SL6 4JP
Telephone: 01628 783515
Fax: 01628 773408

Job
RE-ROOFING OF
FARLEY HILL PRIMARY SCHOOL
CHURCH ROAD, READING.

Client
WOKINGHAM DISTRICT COUNCIL

Drawing
PROPOSED
ROOF PLAN

Rev. | Date

Scale	drawn	Date
1:100	AYO	JAN 2000
Job No	Dwg	Rev.
WDC.887	P201	

24.JAN.2000* 0448

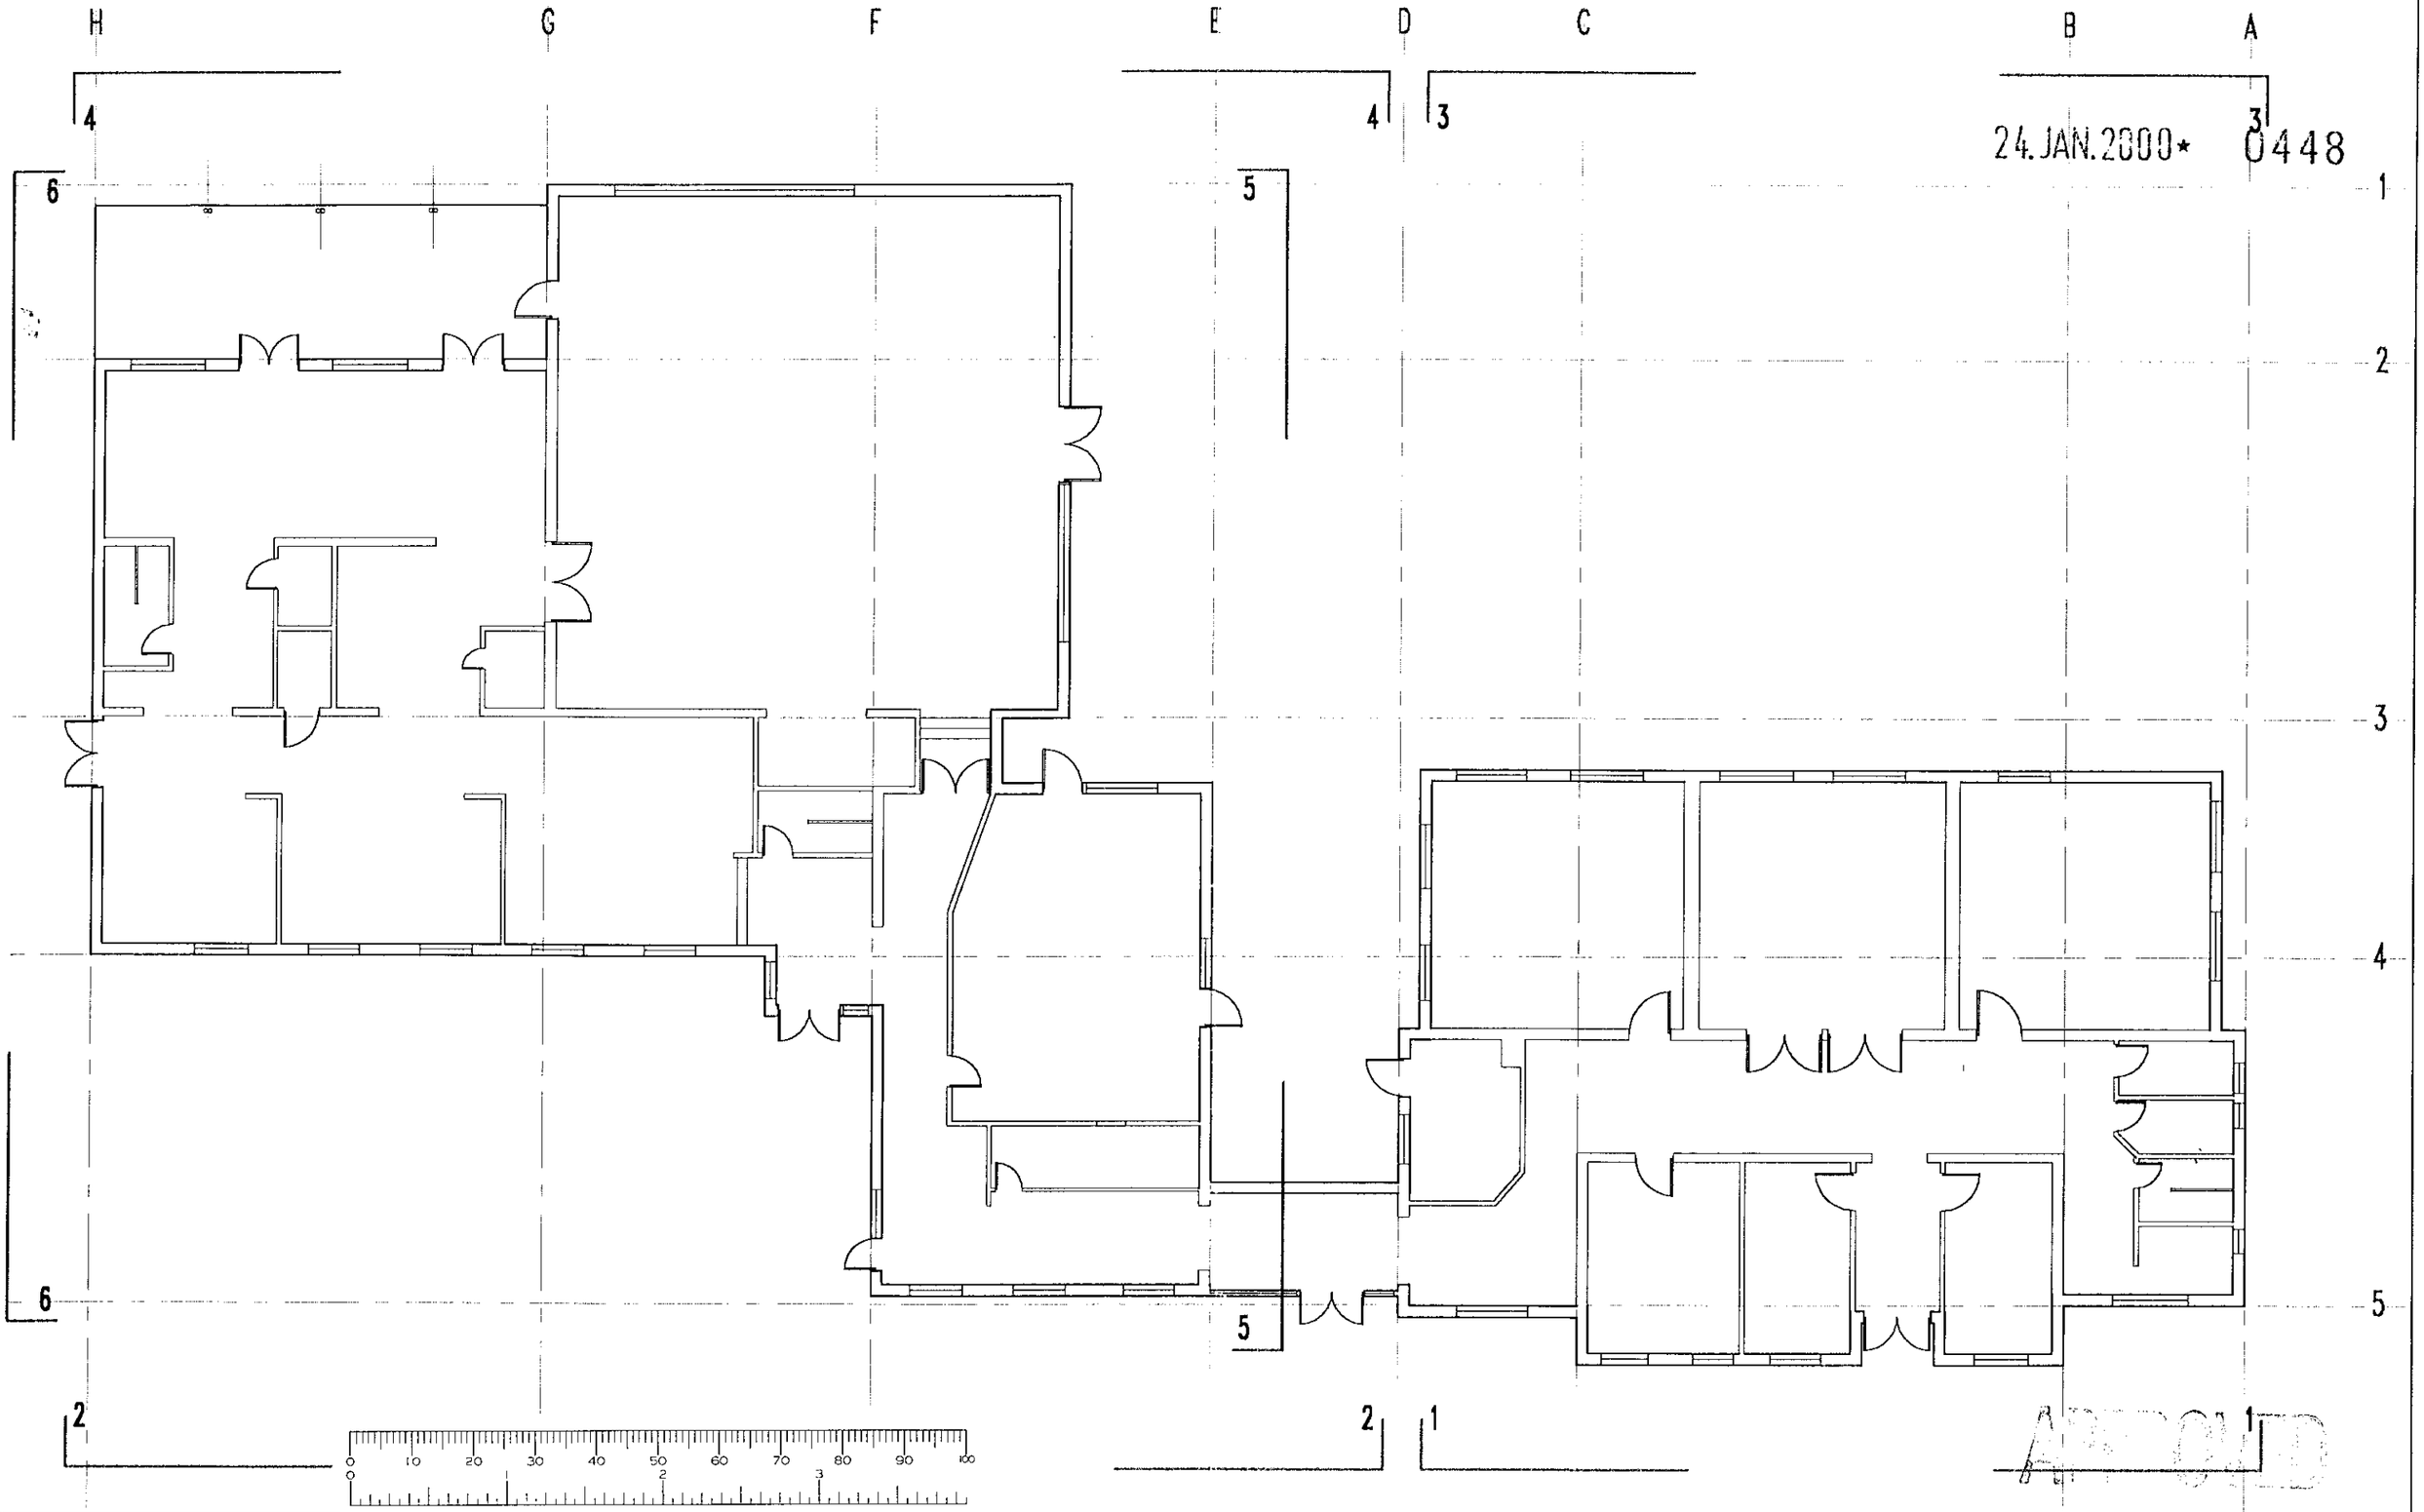

CORNERSTONE DESIGN
Chartered Surveyors
Summit Chambers
Castle Hill Terrace
Maidenhead
Berkshire SL6 4JP
Telephone: 01628 783518
Fax: 01628 773408

Job
RE-ROOFING OF
FARLEY HILL PRIMARY SCHOOL
CHURCH ROAD, READING.

Client
WOKINGHAM DISTRICT COUNCIL

Drawign
EXISTING

GROUND FLOOR PLAN

Rev.	Date

Scale	drawn	Date
1:150	AYO	JAN 2000
Job No	Drwg	Rev.
WDC.887	201	

24.JAN.2000* 0448

APPROVED

Royal County of BERKSHIRE

FARLEY HILL PRIMARY SCHOOL

CHURCH ROAD, FARLEY HILL, READING

Prop Key 3029

Cost Centre E328

1:2500

© Ordnance Survey 1991

H G F E D C B A

4 4 3 3

6 5 1 2 3 4 5 6

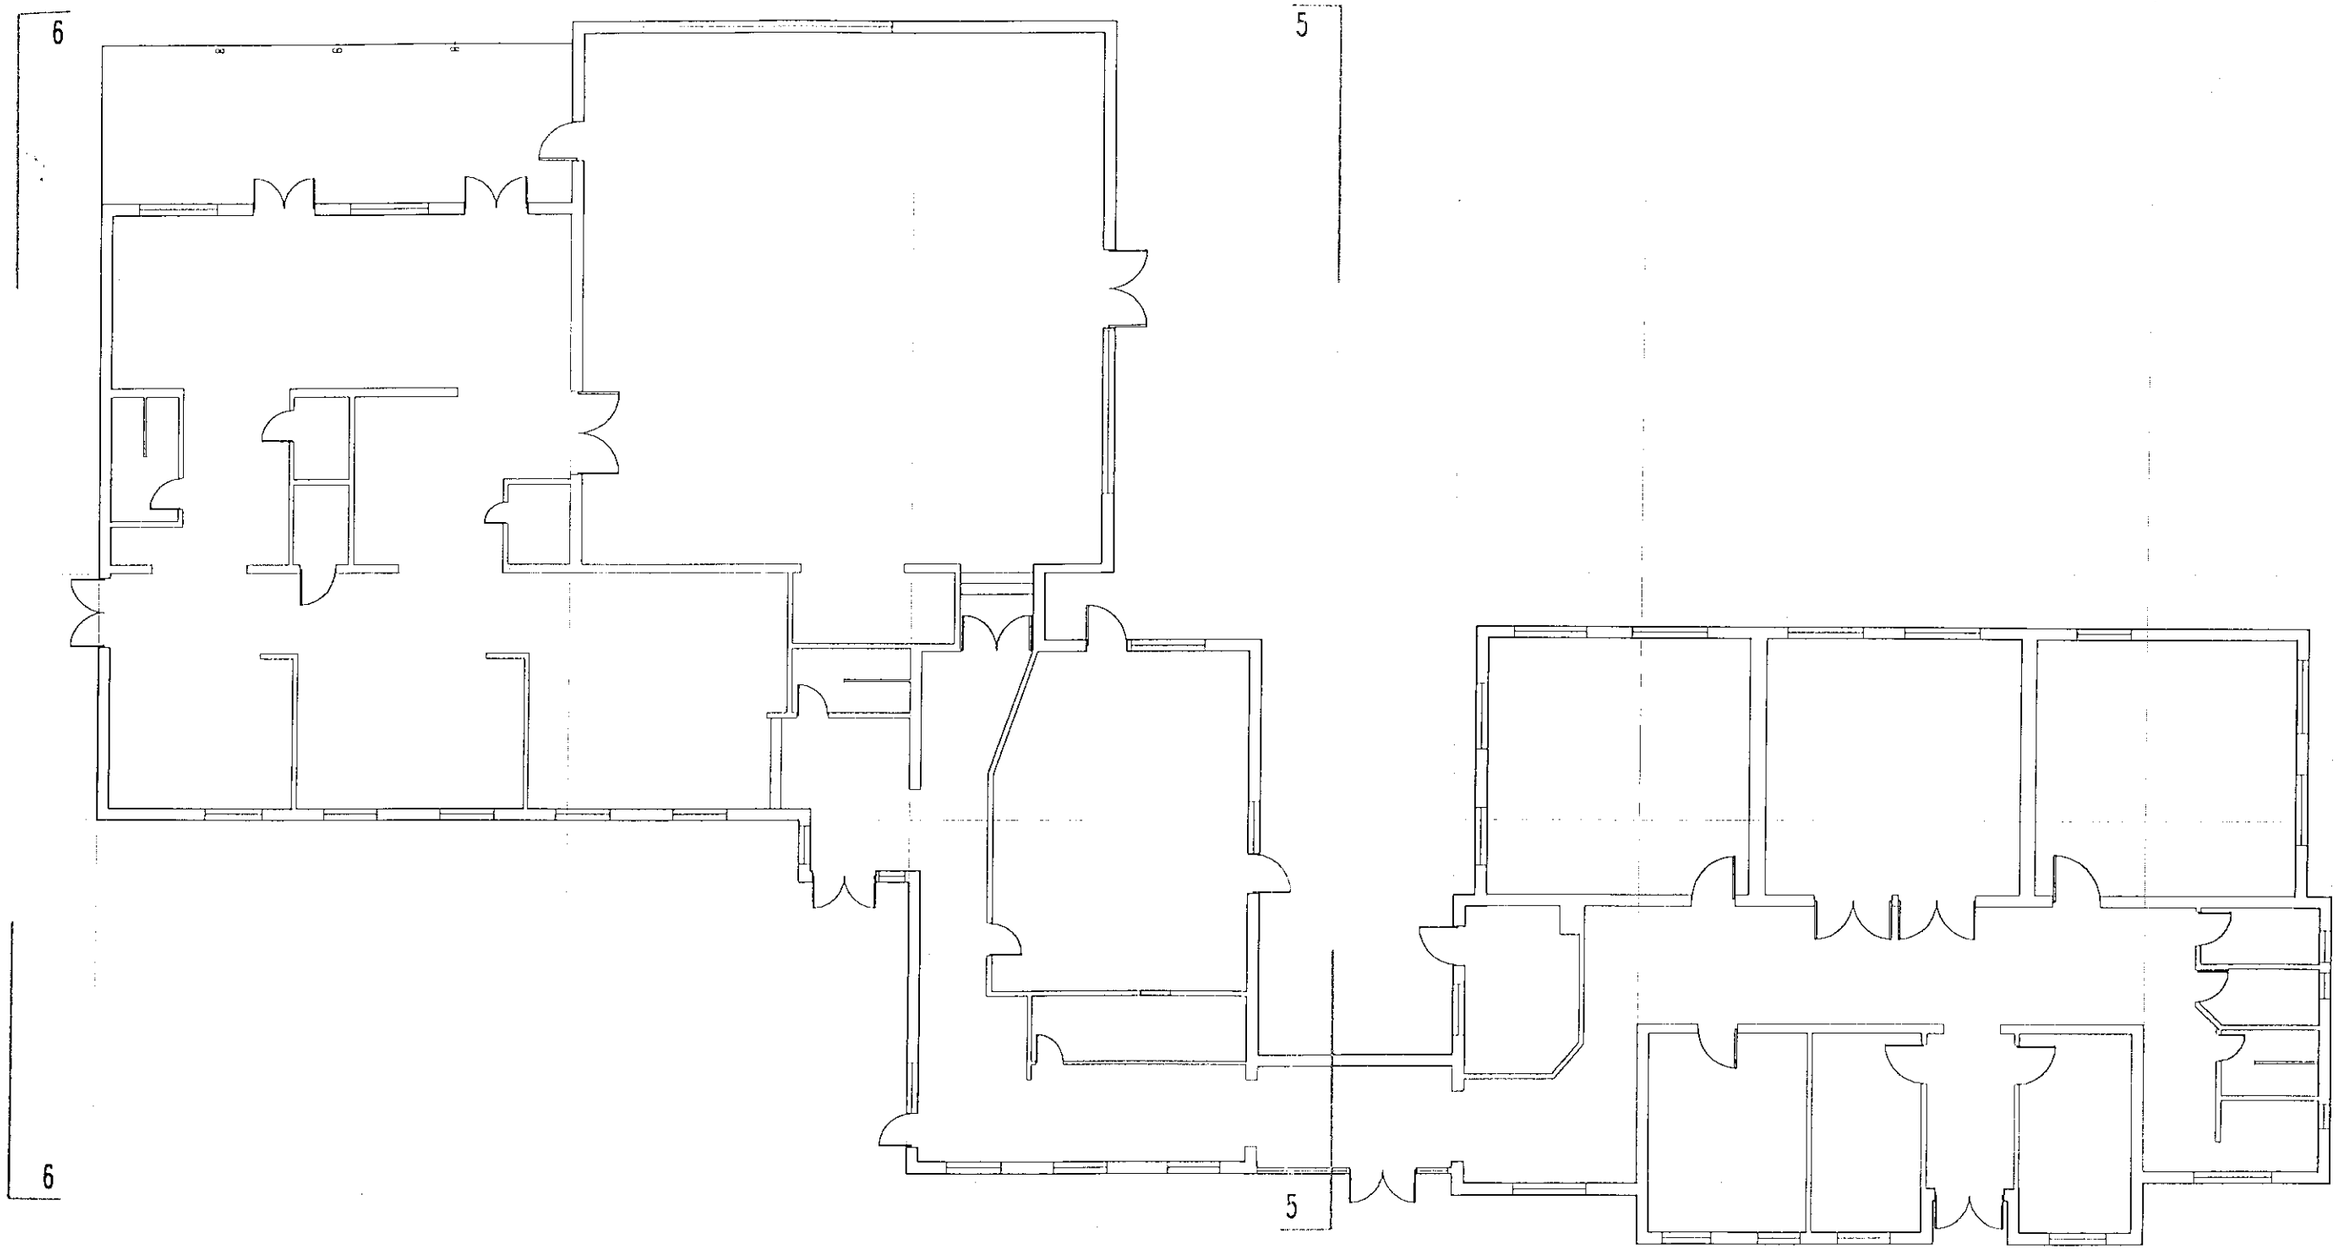

2 2 1 1

0 10 20 30 40 50 60 70 80 90 100

CORNAH ASSOCIATES
Chartered Surveyors
Summit Chambers
Castle Hill Terrace
Maidenhead
Berkshire SL6 4JP
Telephone: 01628 783518
Fax: 01628 773408

Job
RE-ROOFING OF
FARLEY HILL PRIMARY SCHOOL
CHURCH ROAD, READING.

Client
WOKINGHAM DISTRICT COUNCIL

Drawing
EXISTING
GROUND FLOOR PLAN

Rev.	Date

Scale	drawn	Date
1:150	AYO	JAN 2000
Job No	Dwg	Rev.
WDC.887	201	

6

5

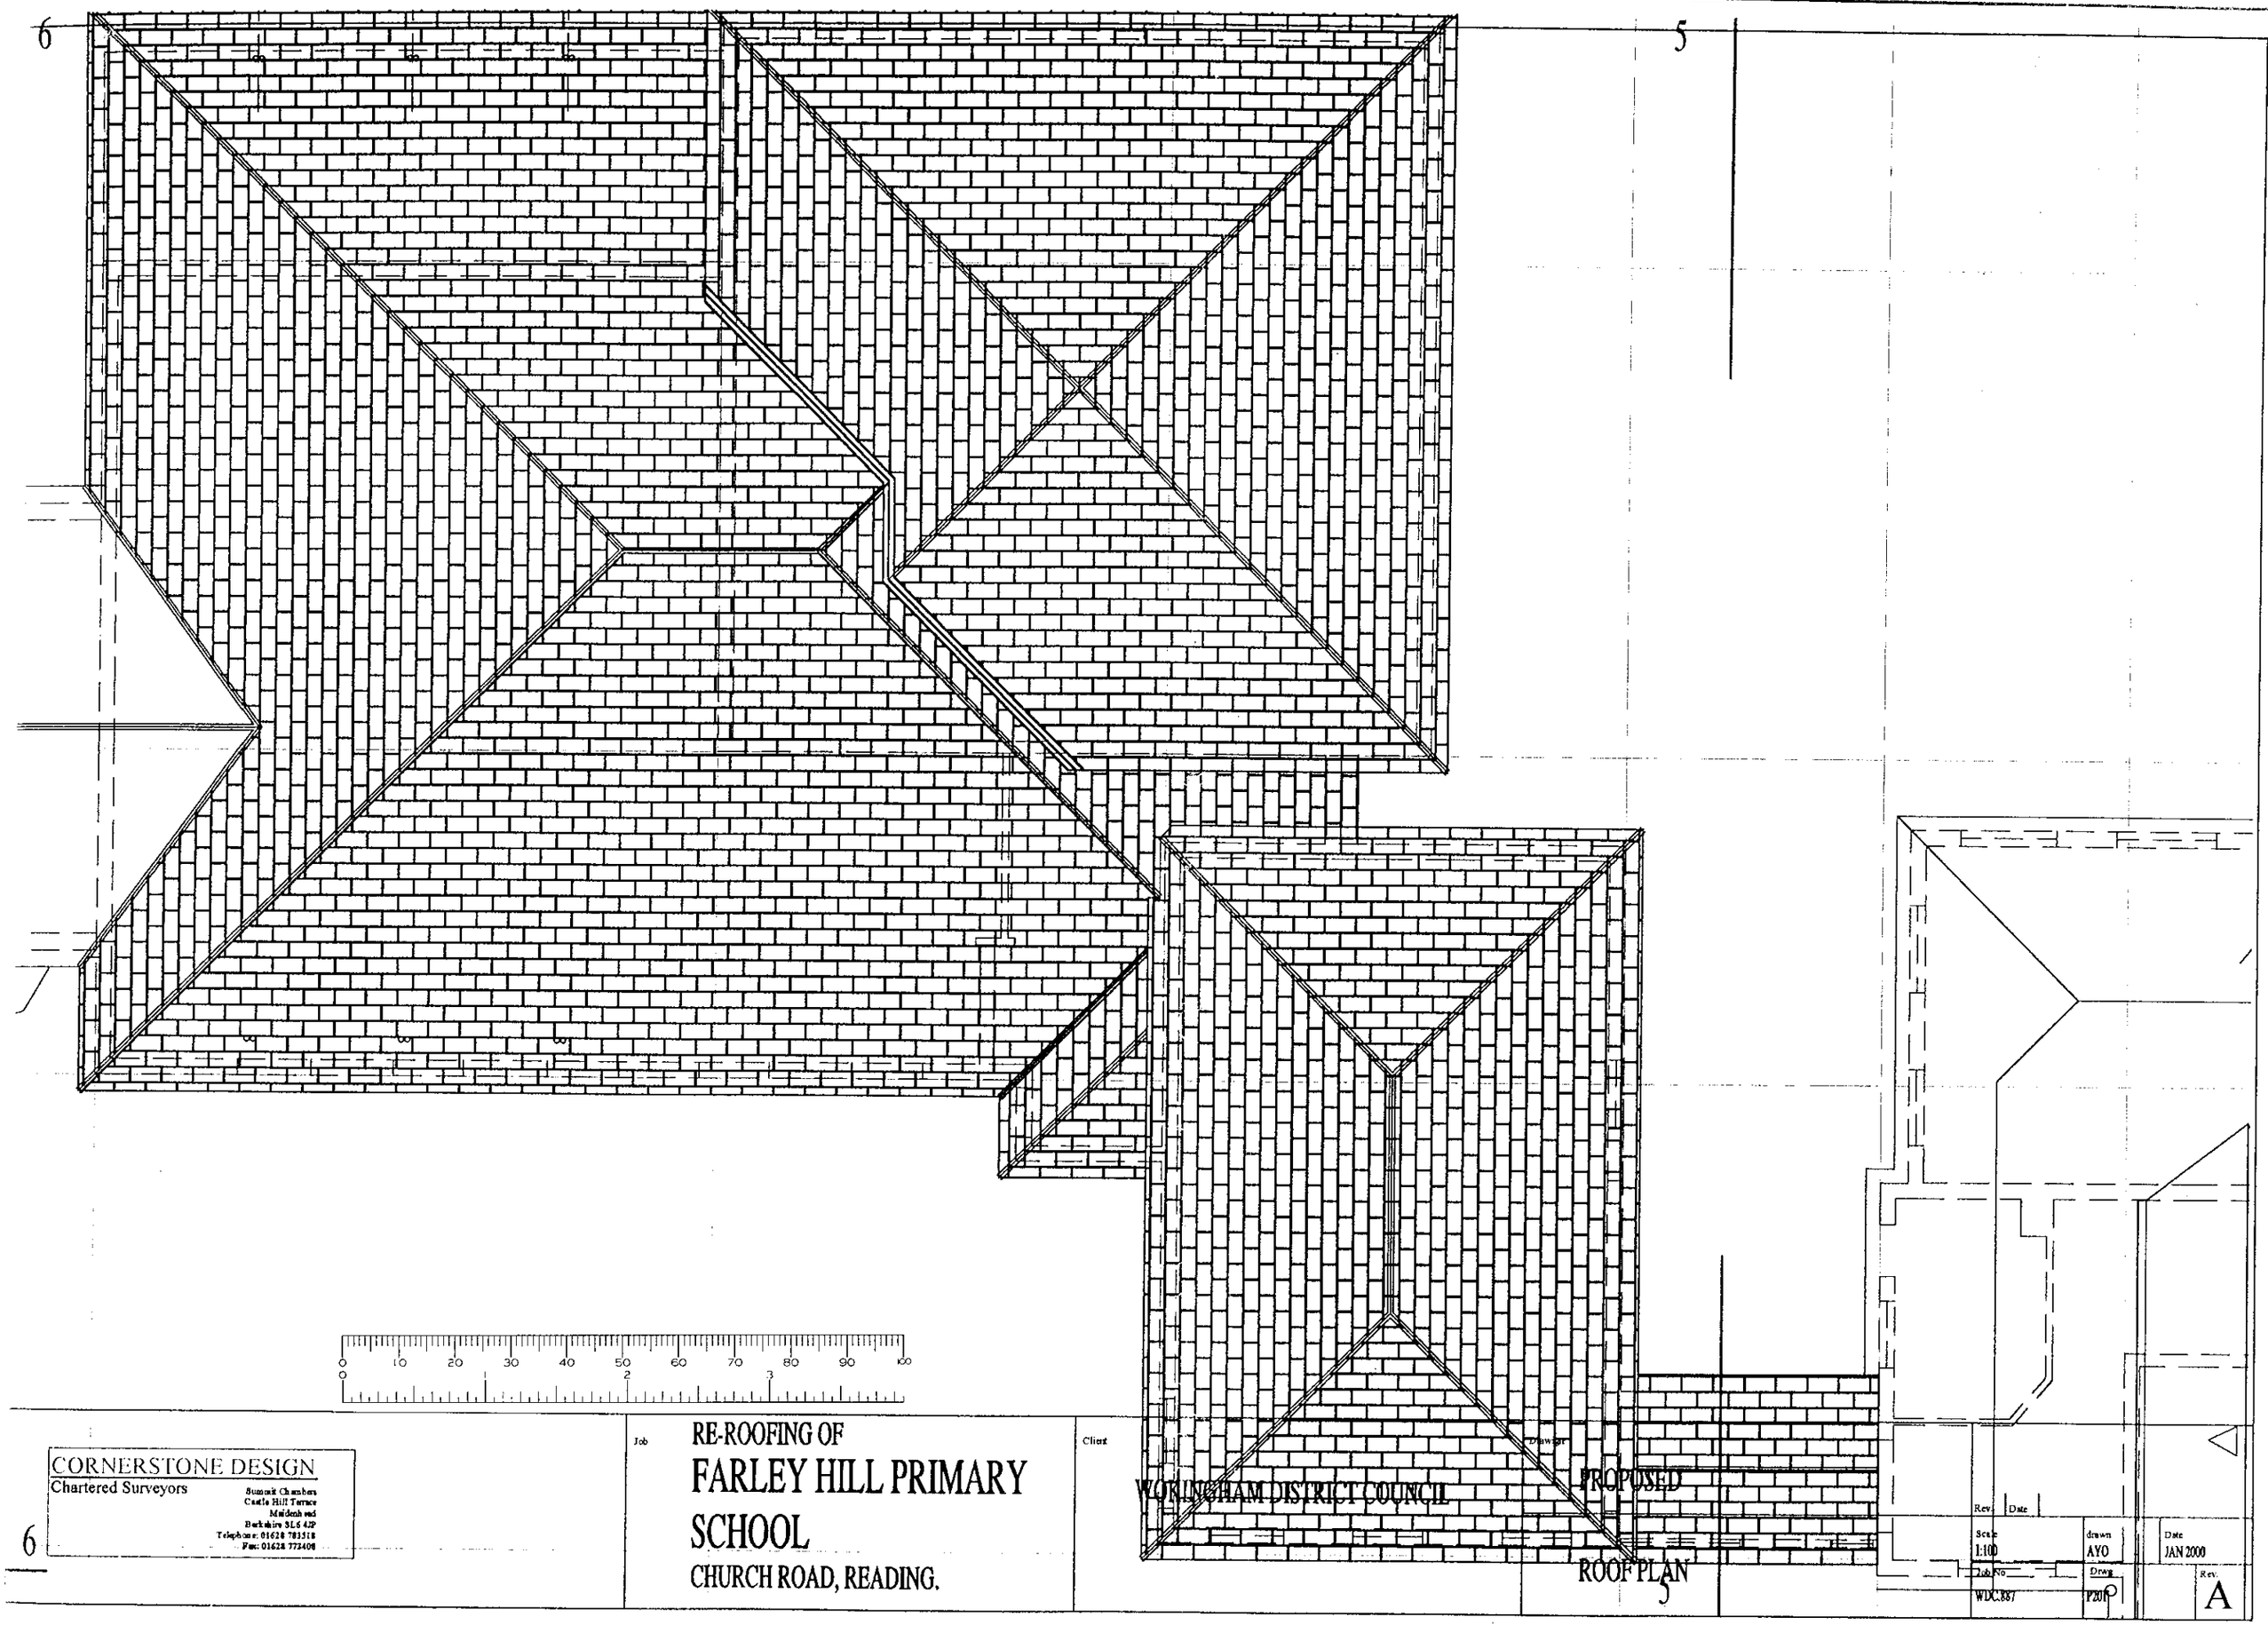

0 10 20 30 40 50 60 70 80 90 100

0 2 3

CORNERSTONE DESIGN
Chartered Surveyors
Summit Chambers
Castle Hill Terrace
Maidenhead
Berkshire SL6 4JP
Telephone: 01628 783518
Fax: 01628 773408

Job
RE-ROOFING OF
FARLEY HILL PRIMARY SCHOOL
CHURCH ROAD, READING.

Client
WOKINGHAM DISTRICT COUNCIL

Drawing
PROPOSED
ROOF PLAN

Rev.	Date
Scale 1:100	drawn AYO
Date JAN 2000	
Job No WDC.887	Drwg P201
Rev. A	

6

5

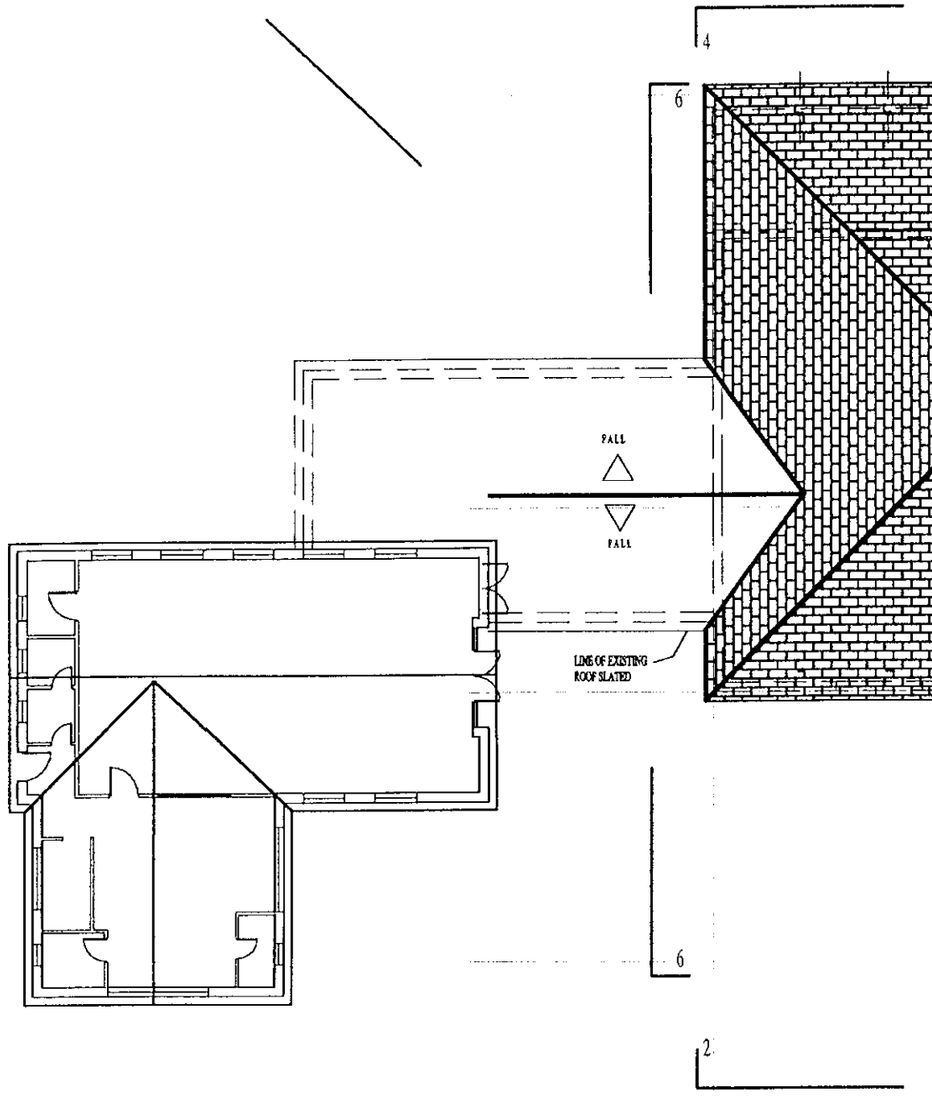

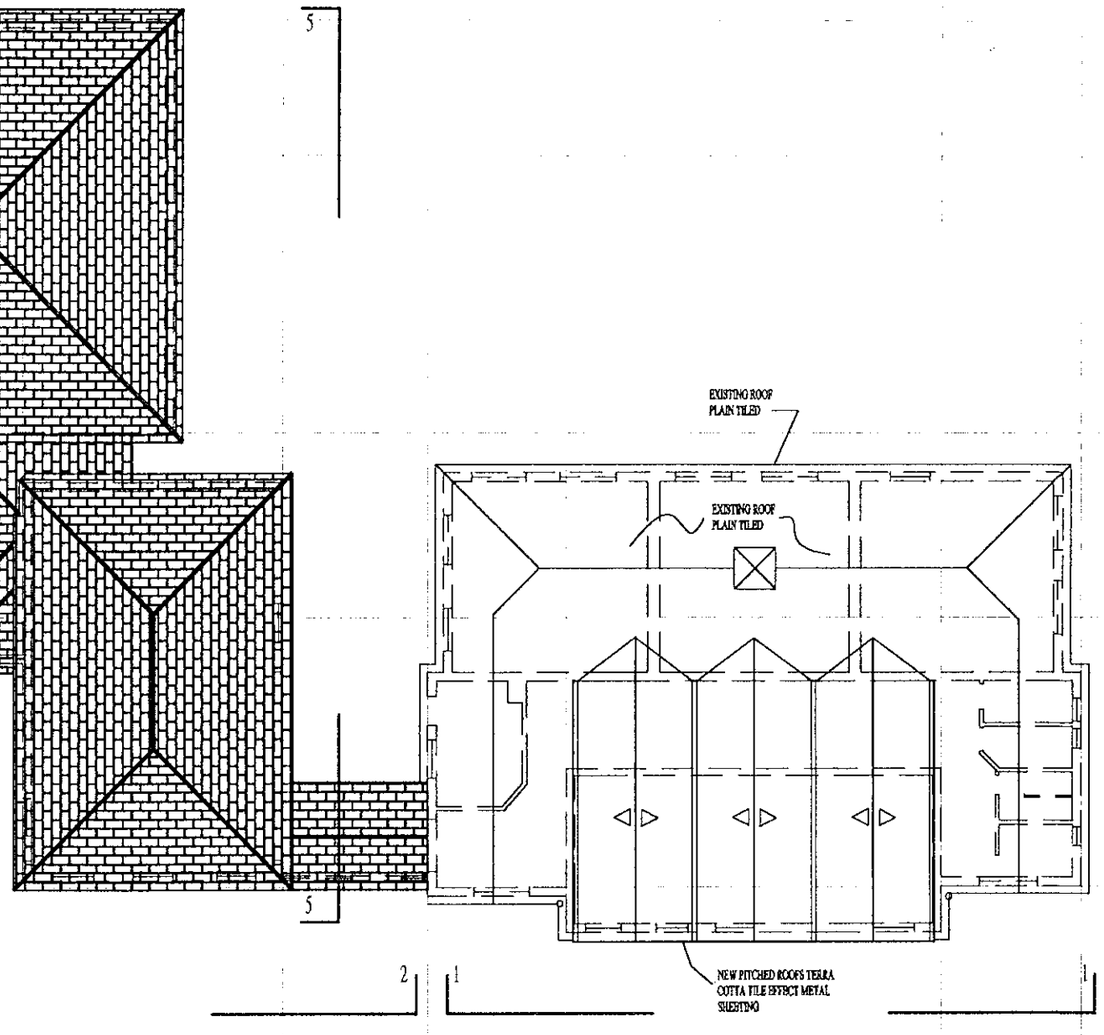

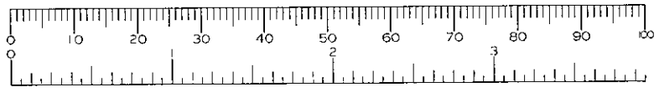

Rev.	Date

Client
Wokingham District Council

Address
Farley Hill School
Church Road, Farley Hill.

Drawings
Proposed Roof Plan
Roof trusses.

CORNERSTONE DESIGN
Chartered Surveyors
Summit Chambers
Castle Hill Terrace
Maidenhead
Berkshire SL6 4JP
Telephone: 01628 783518
Fax: 01628 773408

Scale	drawn	Date
1:200	ghj	Oct 2000

Job No	Drwg	Rev.
WDC.887	P202	A



ELEVATION 2-2 (existing)

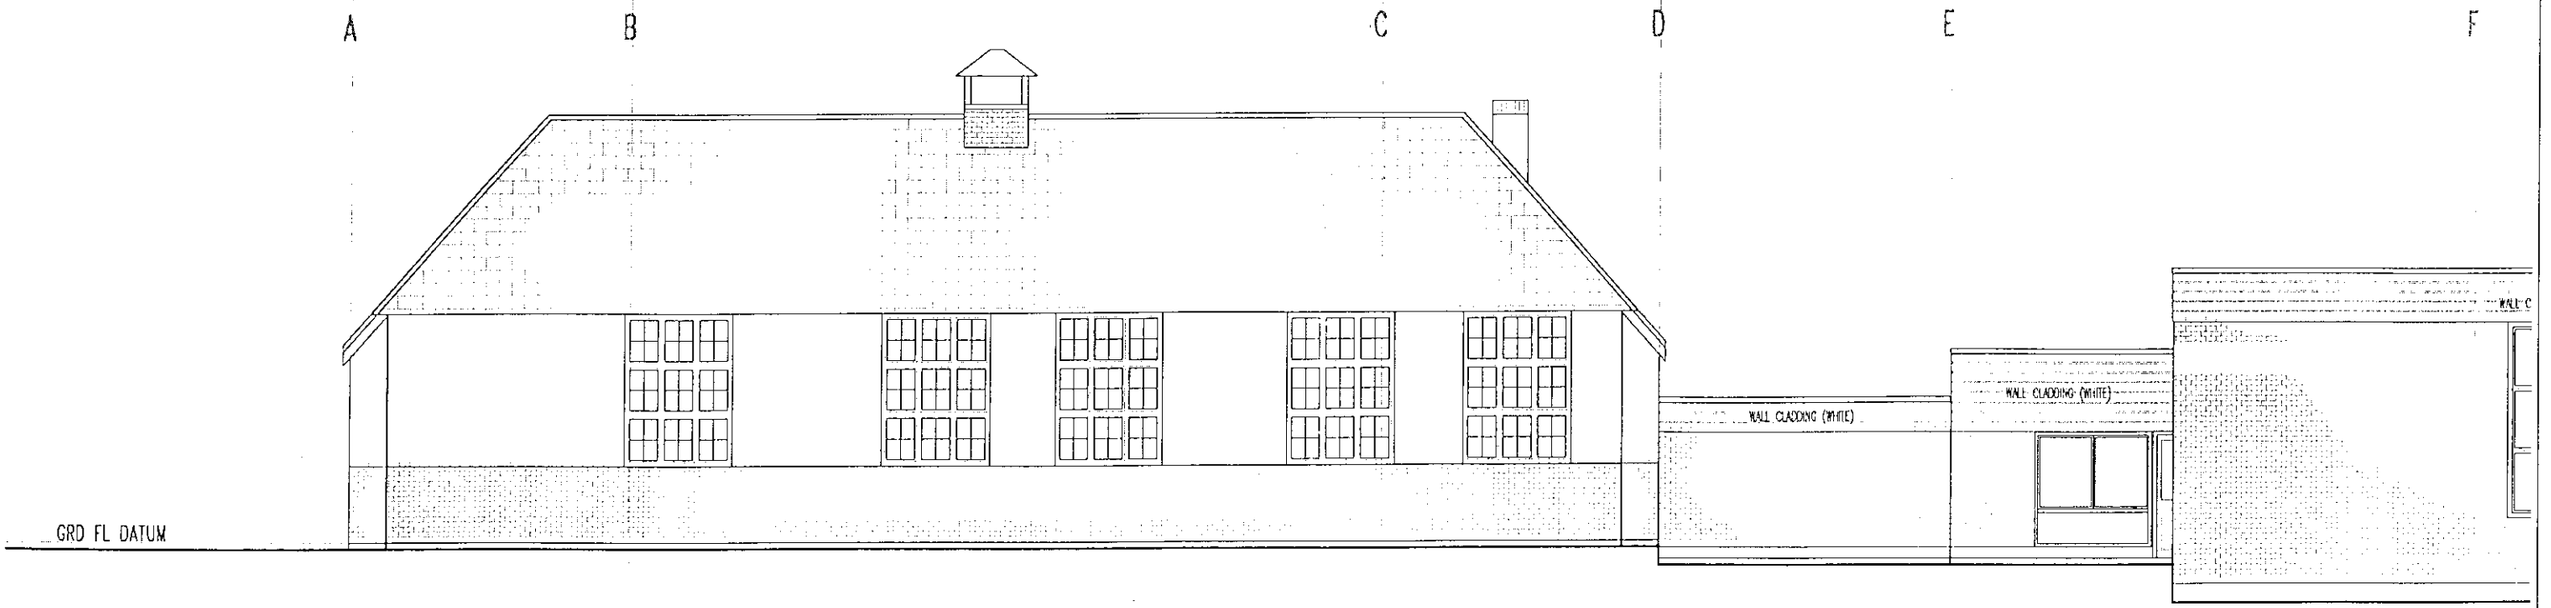

ELEVATION 3-3 (existing)

Chartered Surveyors
Summit Chambers
Castle Hill Terrace
Maidenhead
Berkshire SL6 4JP
Telephone: 01628 783518
Fax: 01628 773408

Job
RE-ROOFING OF
FARLEY HILL PRIMARY SCHOOL
CHURCH ROAD, READING.

Client
WOKINGHAM DISTRICT COUNCIL

Drawing
EXISTING
ELEVATIONS 2-2 & 3-3

Rev. | Date

Scale	drawn	Date
1:100	AYO	JAN 2000
Job No	Dwg	Rev.
WDC.887	301	

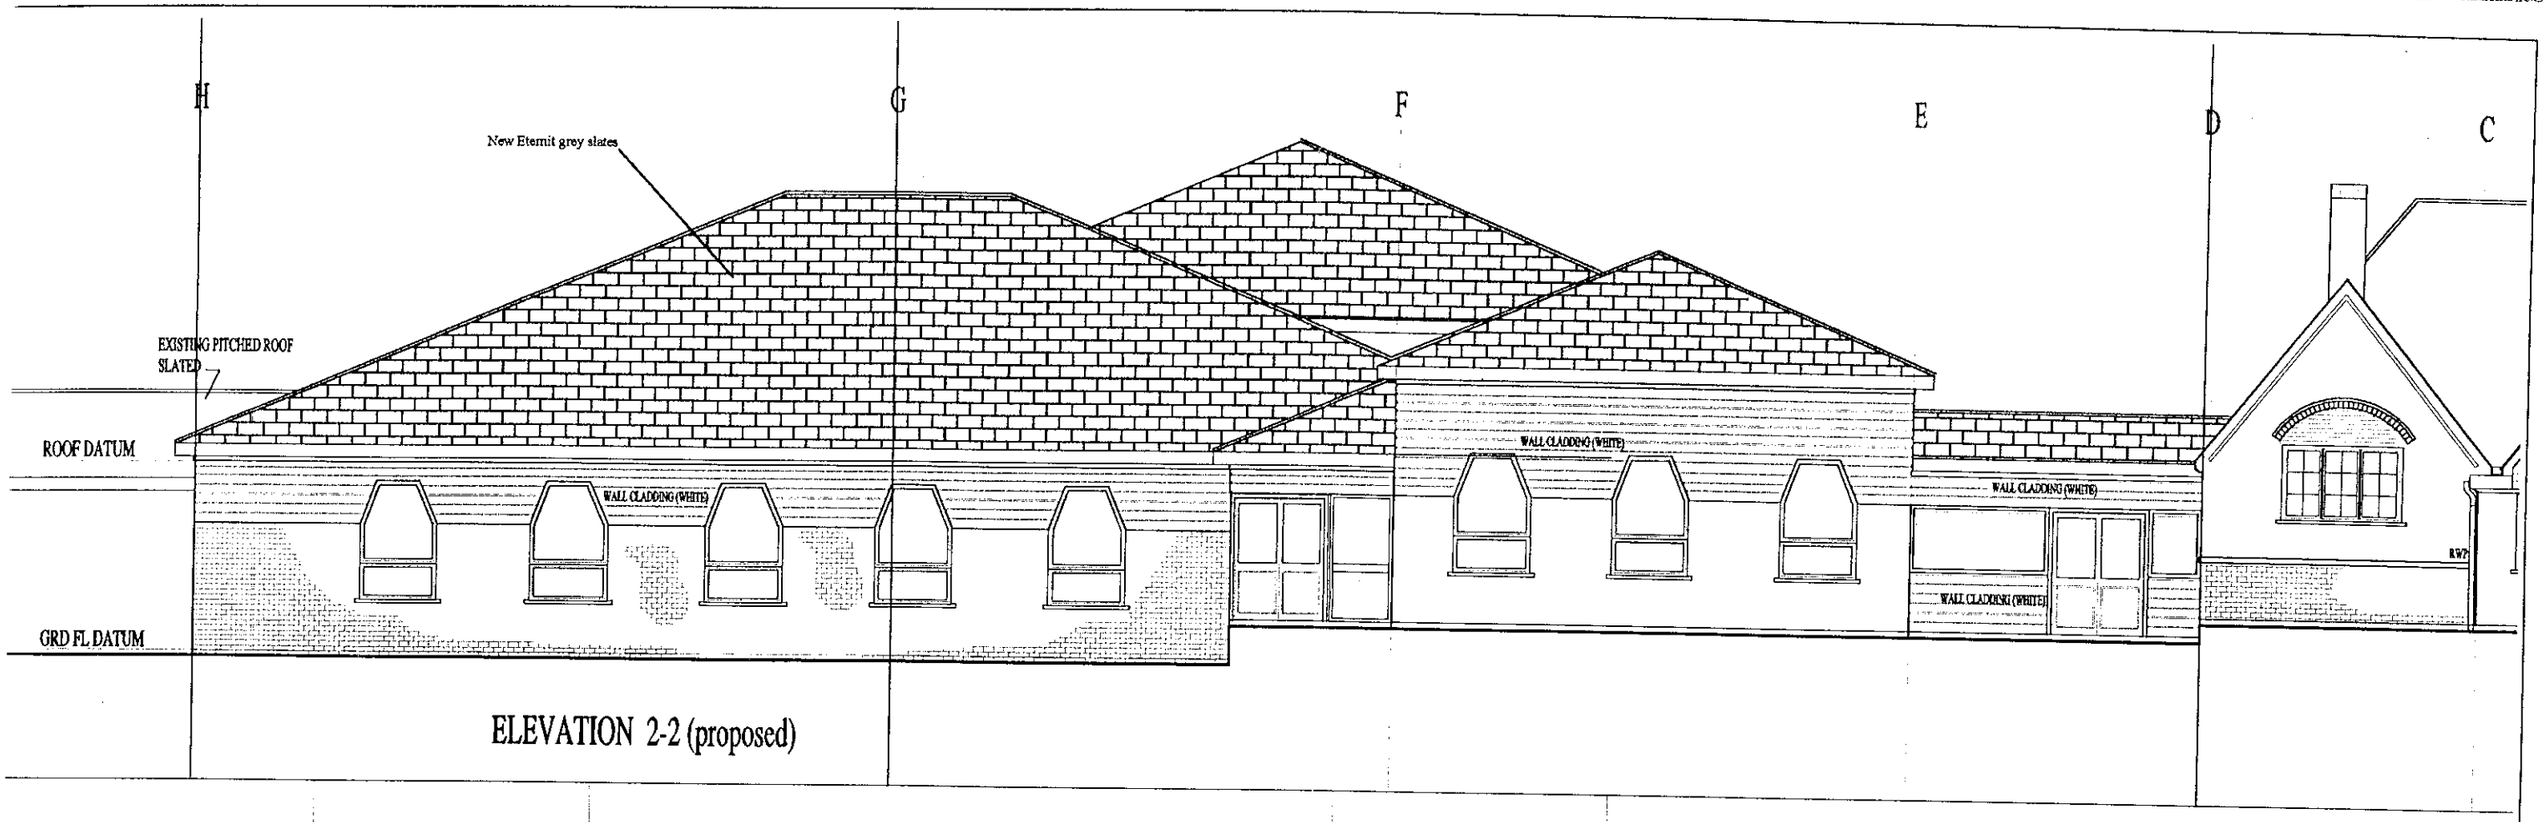

ELEVATION 2-2 (proposed)

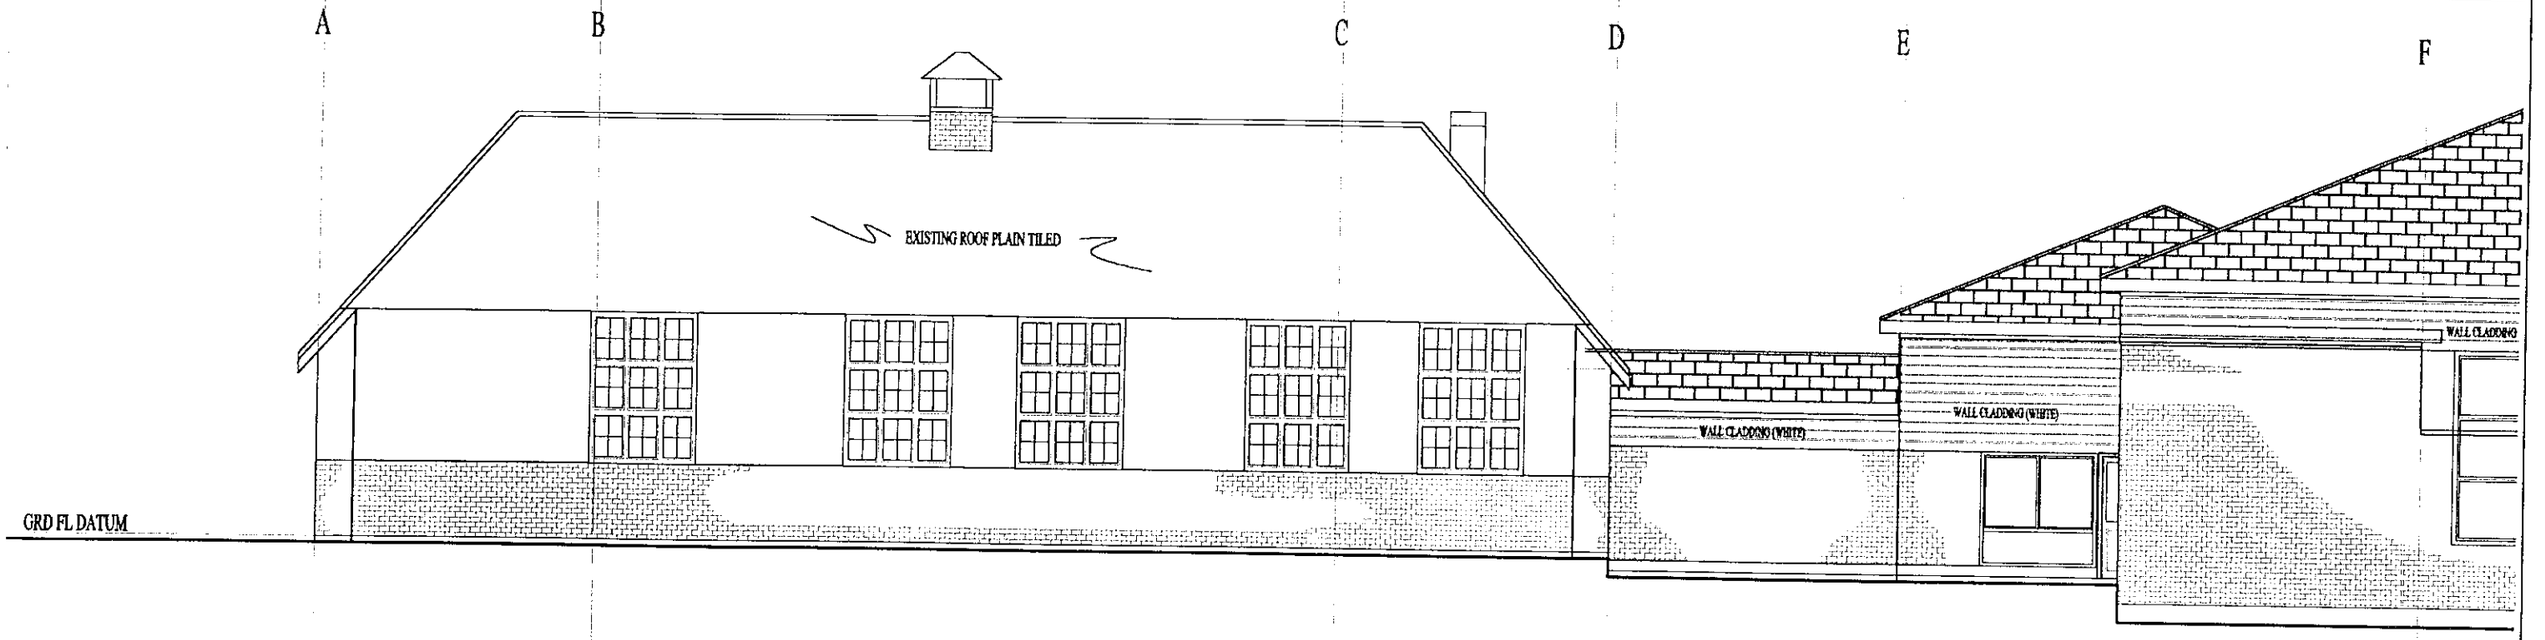

ELEVATION 3-3 (proposed)

0 10 20 30 40 50 60 70 80 90 100
0 2 3

CORNERSTONE DESIGN
Chartered Surveyors
Summit Chambers
Castle Hill Terrace
Maidenhead
Berkshire SL6 4JP
Telephone: 01628 783318
Fax: 01628 773408

Job
RE-ROOFING OF
FARLEY HILL PRIMARY SCHOOL
CHURCH ROAD, READING.

Client
WOKINGHAM DISTRICT COUNCIL

Drawing
PROPOSED
ELEVATIONS 2-2 & 3-3

Rev.	Date

Scale	drawn	Date
1:100	AYO	JAN 2000
Job No	Dwg	Rev.
WDC.887	P301	A

F E D C B A

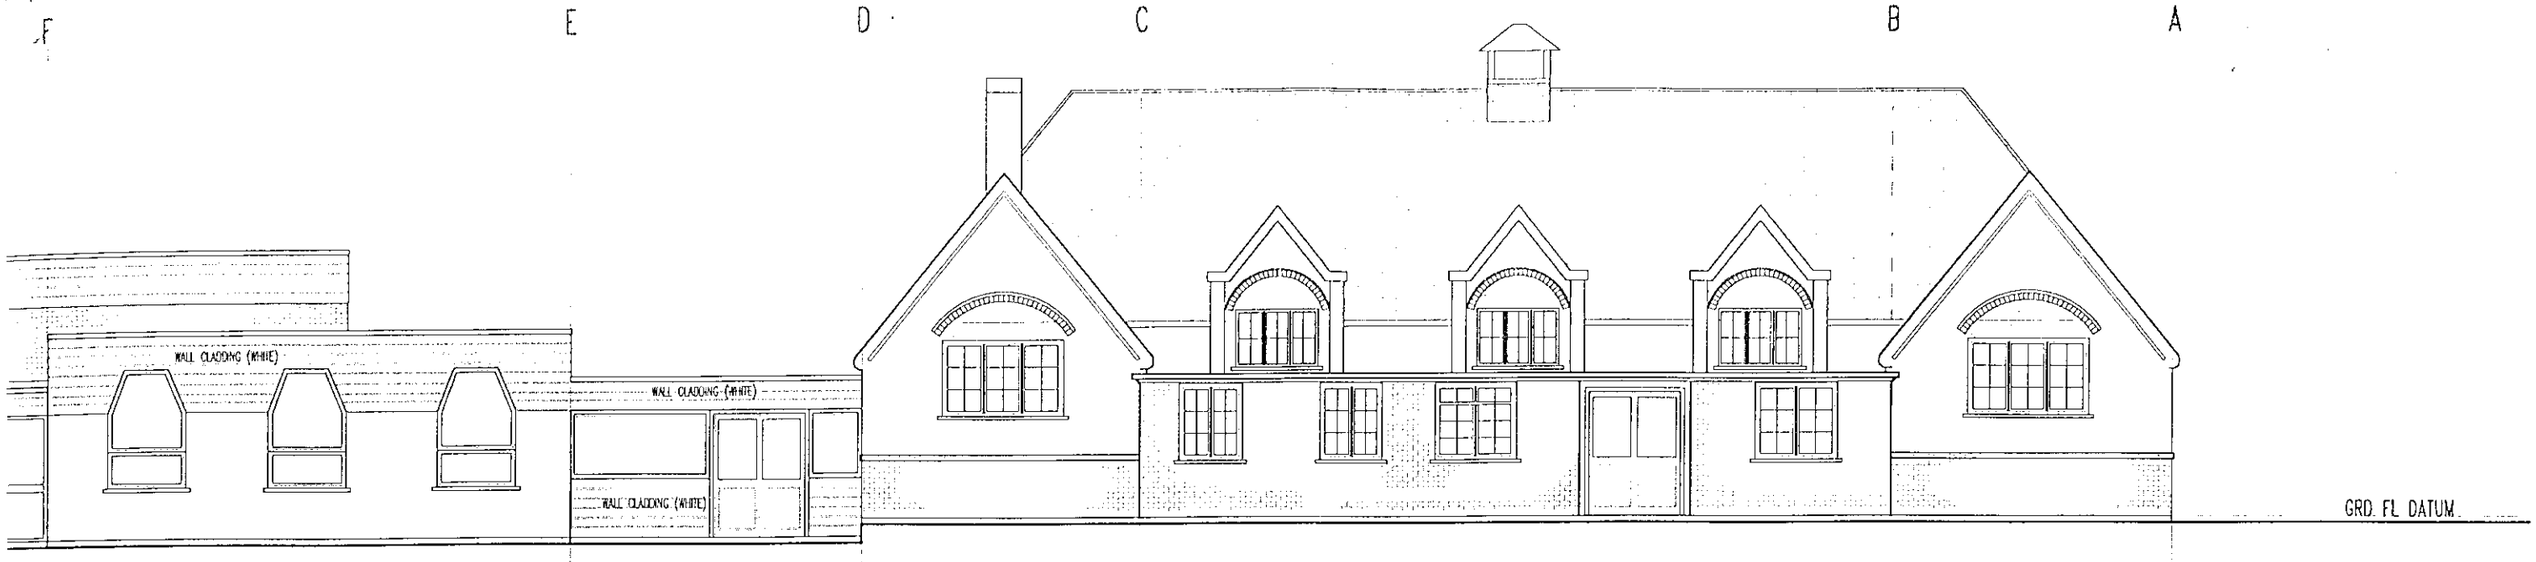

ELEVATION 1-1 (existing)

D E F G H

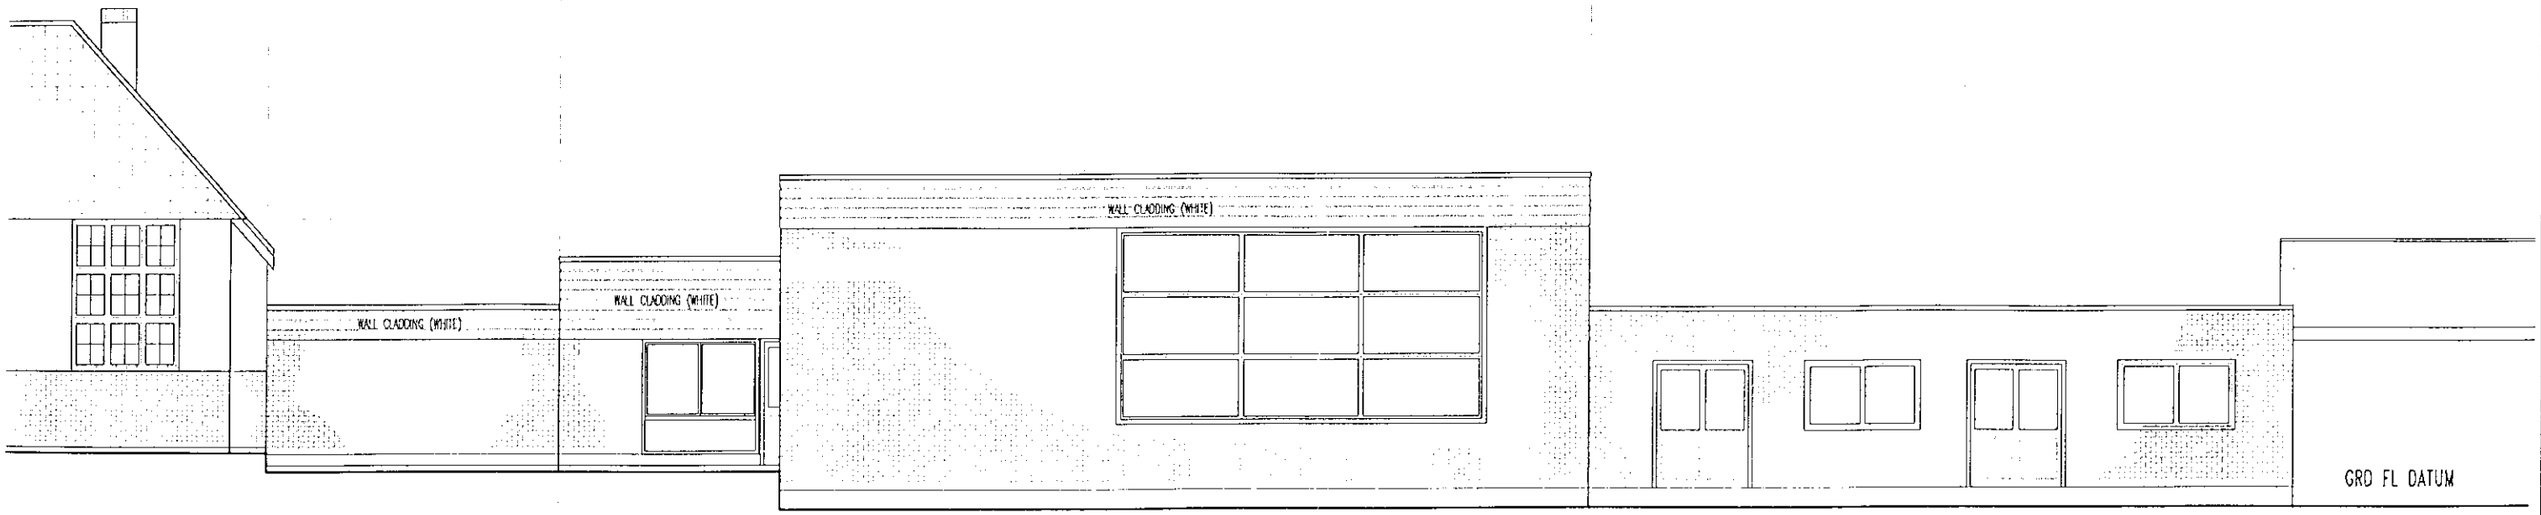

ELEVATION 4-4 (existing)

Chartered Surveyors
Summit Chambers
Castle Hill Terrace
Maidenhead
Berkshire SL6 4JP
Telephone: 01628 783518
Fax: 01628 773408

Job RE-ROOFING OF
FARLEY HILL PRIMARY SCHOOL
CHURCH ROAD, READING.

Client WOKINGHAM DISTRICT COUNCIL

Drawign EXISTING

ELEVATIONS 1-1 & 4-4

Rev.	Date
Scale 1:100	Drawn AYO
Date JAN 2000	
Job No WDC.867	Drwg 302
Rev.	

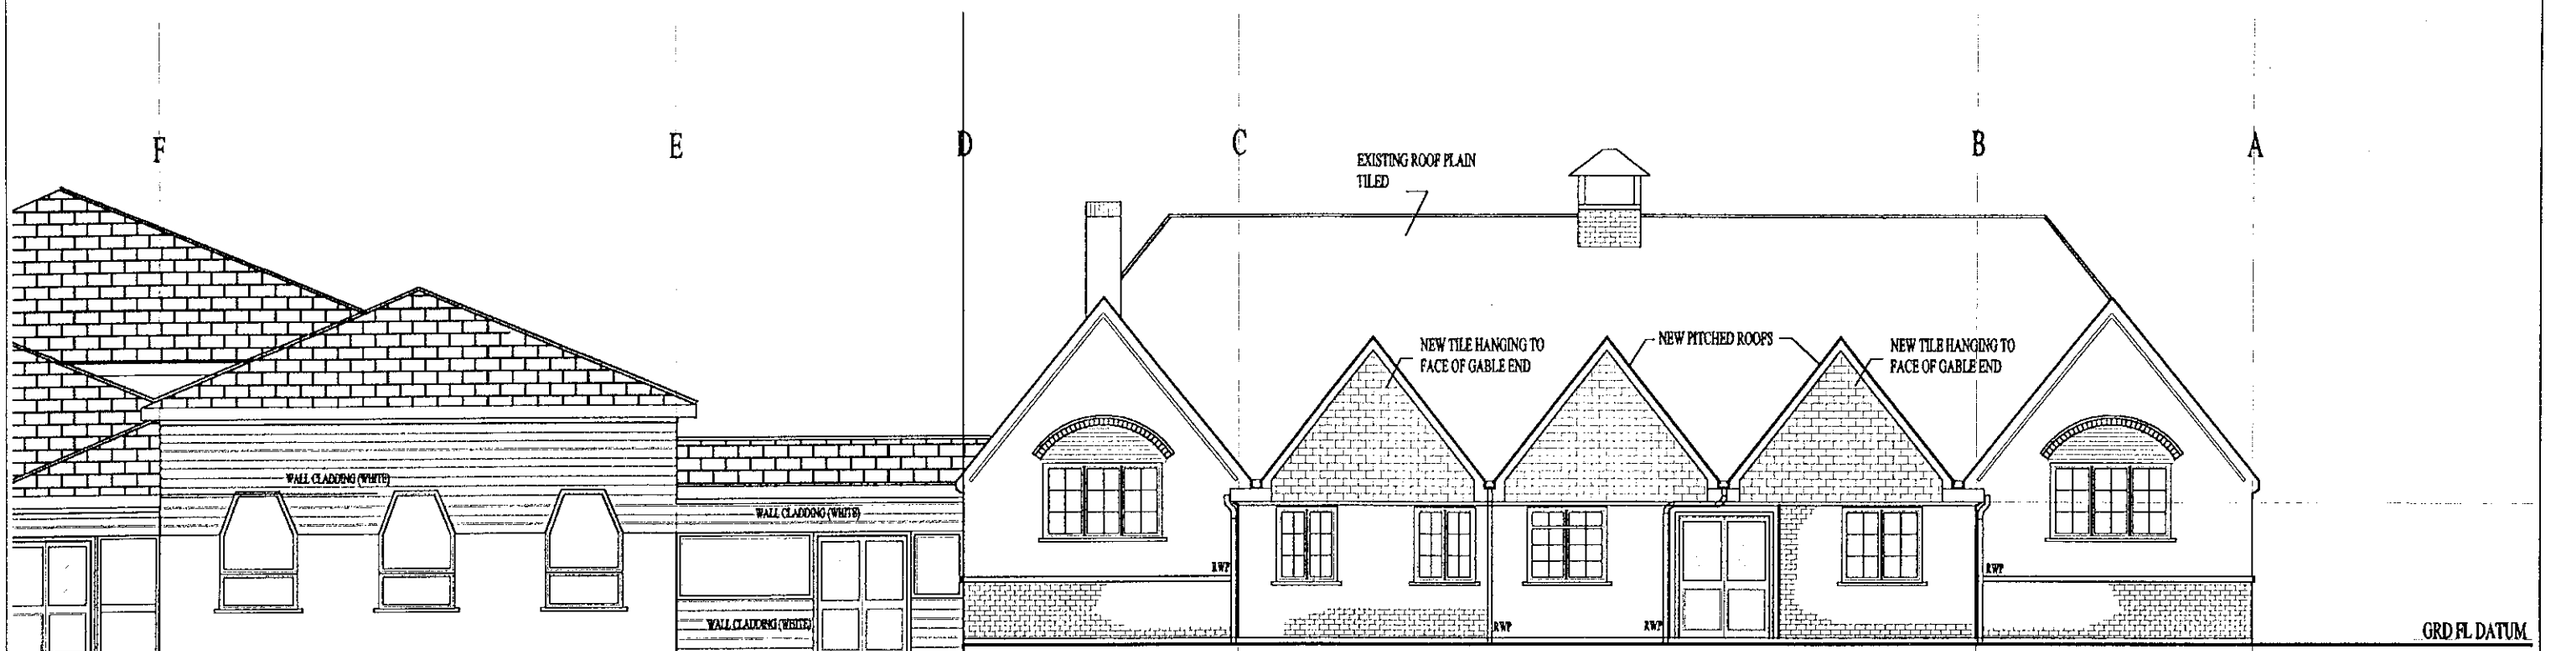

ELEVATION 1-1 (proposed)

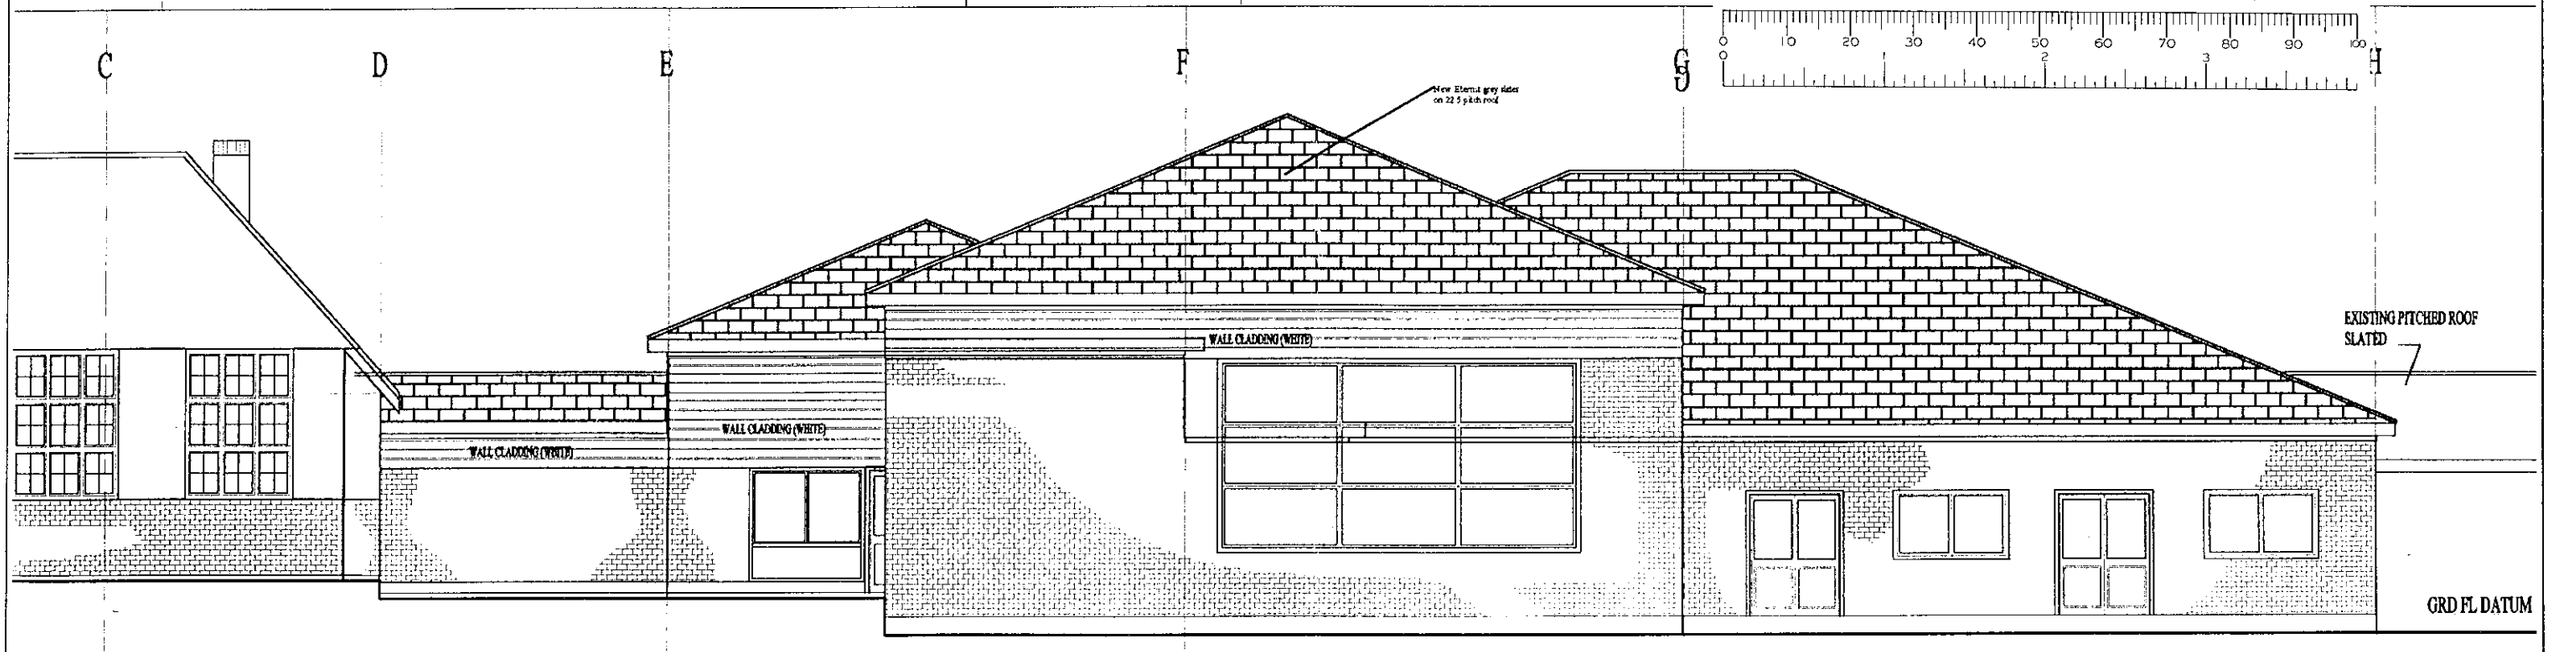

ELEVATION 4-4 (proposed)

CORNERSTONE DESIGN
Chartered Surveyors
Summit Chambers
Castle Hill Terrace
Maidenhead
Berkshire SL6 4JP
Telephone: 01628 783518
Fax: 01628 773408

Job
RE-ROOFING OF
FARLEY HILL PRIMARY SCHOOL
CHURCH ROAD, READING.

Client
WOKINGHAM DISTRICT COUNCIL

Drawign
PROPOSED

ELEVATIONS 1-1 & 4-4

Rev.	Date

Scale	drawn	Date
1:150	AYO	JAN 2000
Job No	Drwg	Rev.
WDC.887	P302	A

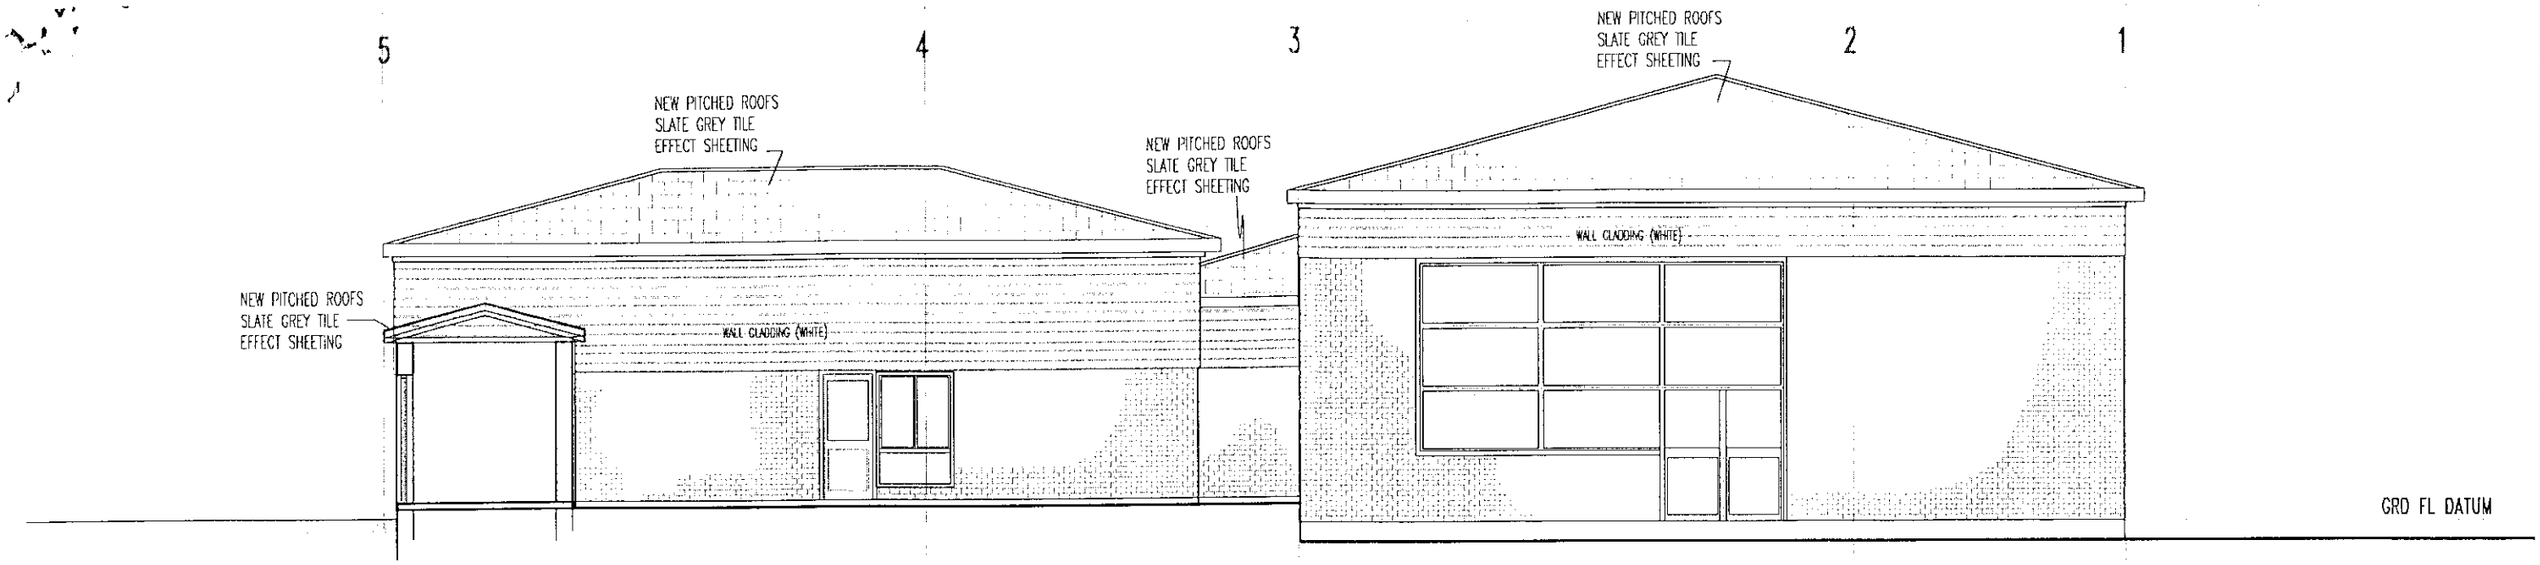

ELEVATION 5-5 (proposed)

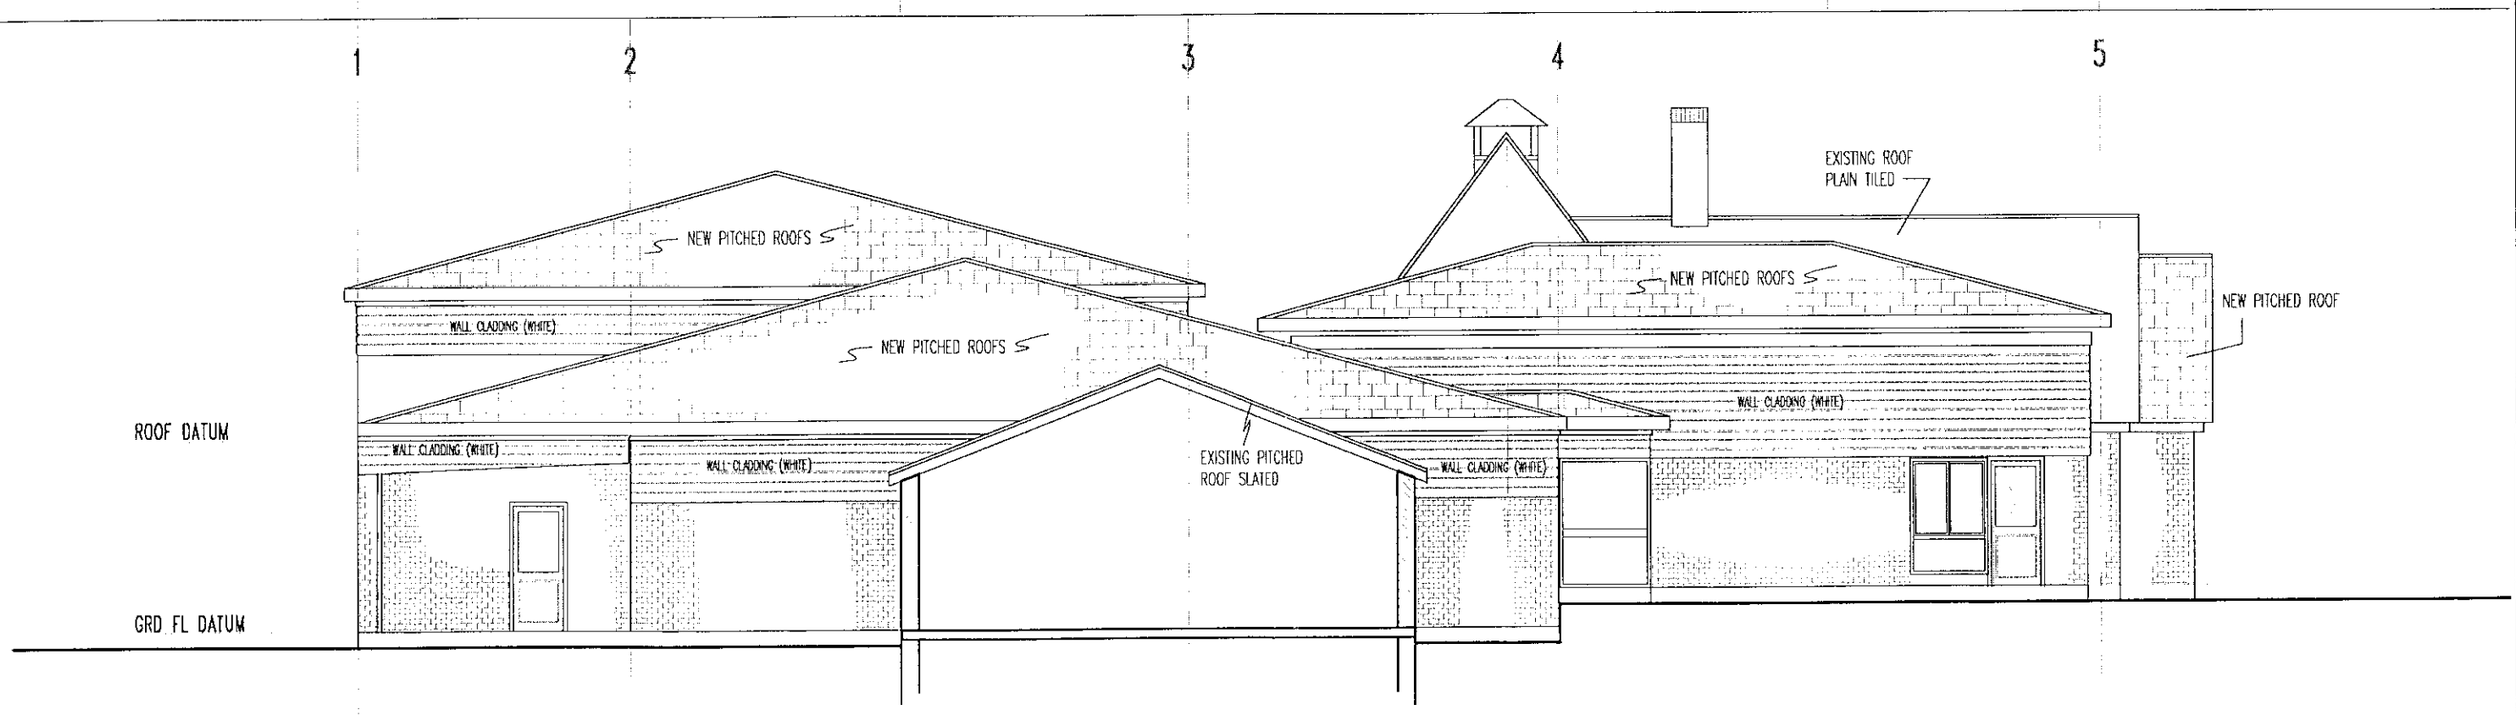

ELEVATION 6-6 (proposed)

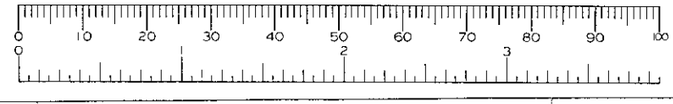

CORNERSTONE DESIGN
Chartered Surveyors
Summit Chambers
Castle Hill Terrace
Maidenhead
Berkshire SL6 4JP
Telephone: 01628 783515
Fax: 01628 773408

Job
RE-ROOFING OF
FARLEY HILL PRIMARY SCHOOL
CHURCH ROAD, READING.

Client
WOKINGHAM DISTRICT COUNCIL

Drawing
PROPOSED
ELEVATIONS 5-5 & 6-6

Rev.	Date

Scale	drawn	Date
1:100	AYO	JAN 2000
Job No	Drwg	Rev.
WDC.887	P303	

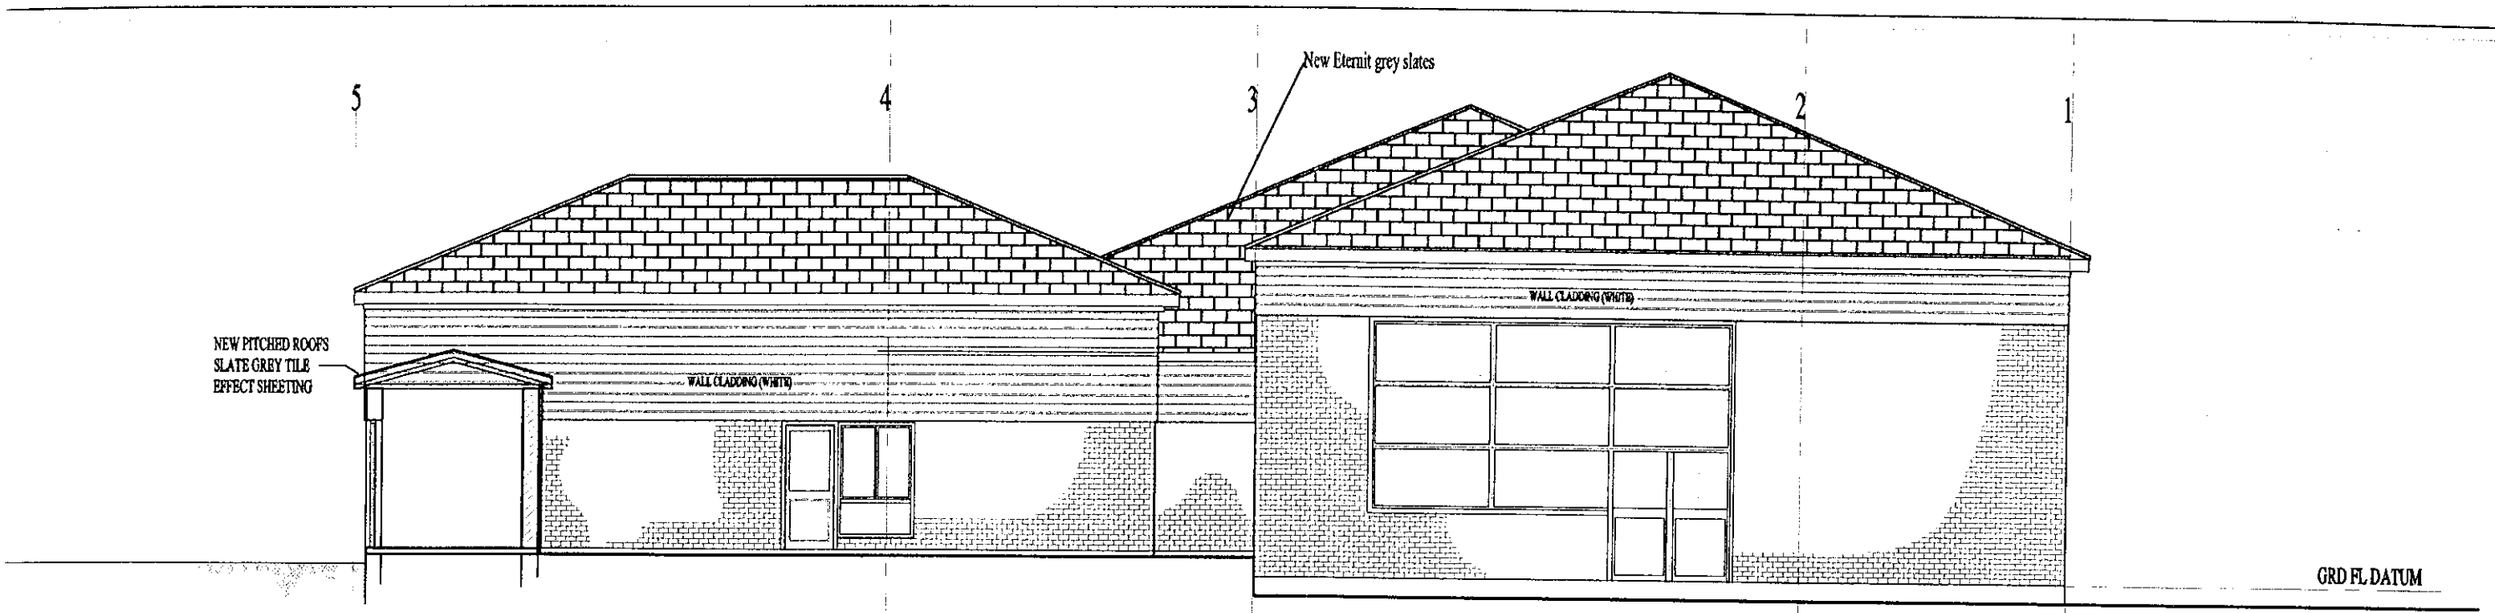

ELEVATION 5-5 (proposed)

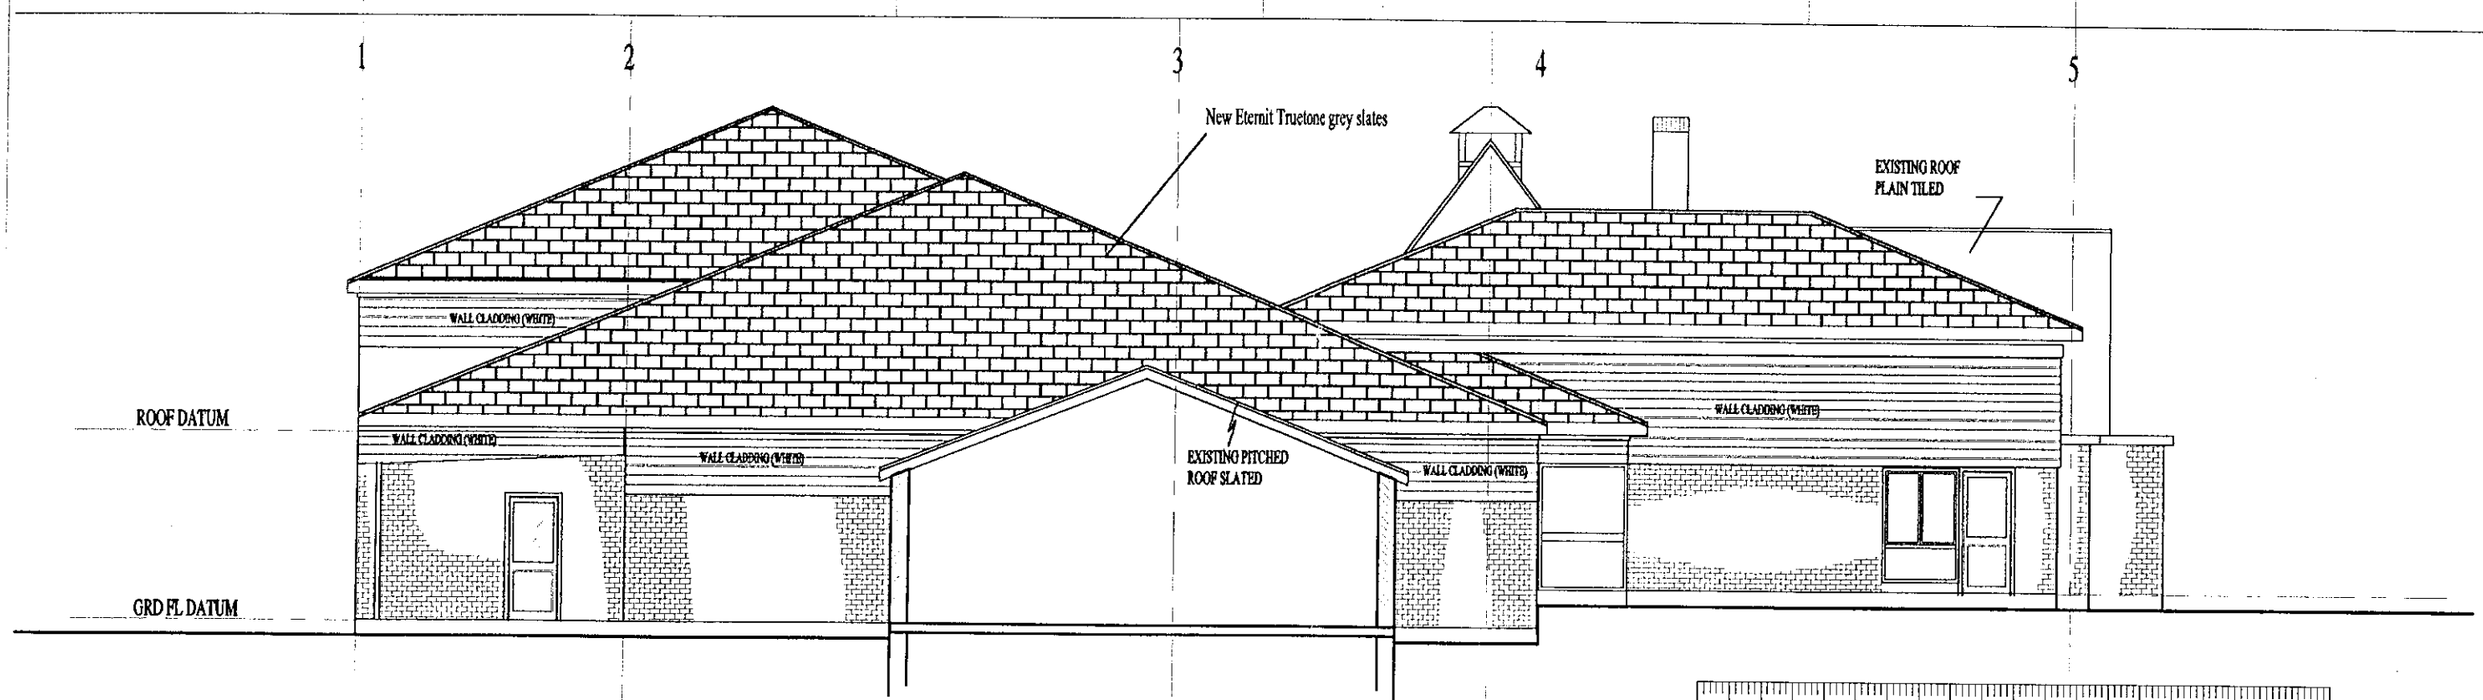

ELEVATION 6-6 (proposed)

CORNERSTONE DESIGN
Chartered Surveyors
Summit Chambers
Castle Hill Terrace
Maidenhead
Berkshire SL6 4JP
Telephone: 01628 783318
Fax: 01628 773408

Job
RE-ROOFING OF
FARLEY HILL PRIMARY SCHOOL
CHURCH ROAD, READING.

Client
WOKINGHAM DISTRICT COUNCIL

Drawing
PROPOSED

ELEVATIONS 5-5 & 6-6

Rev.	Date

Scale	drawn	Date
1:100	AYO	JAN 2000
Job No	Dwg	Rev.
WDC.887	P303	A

6

5

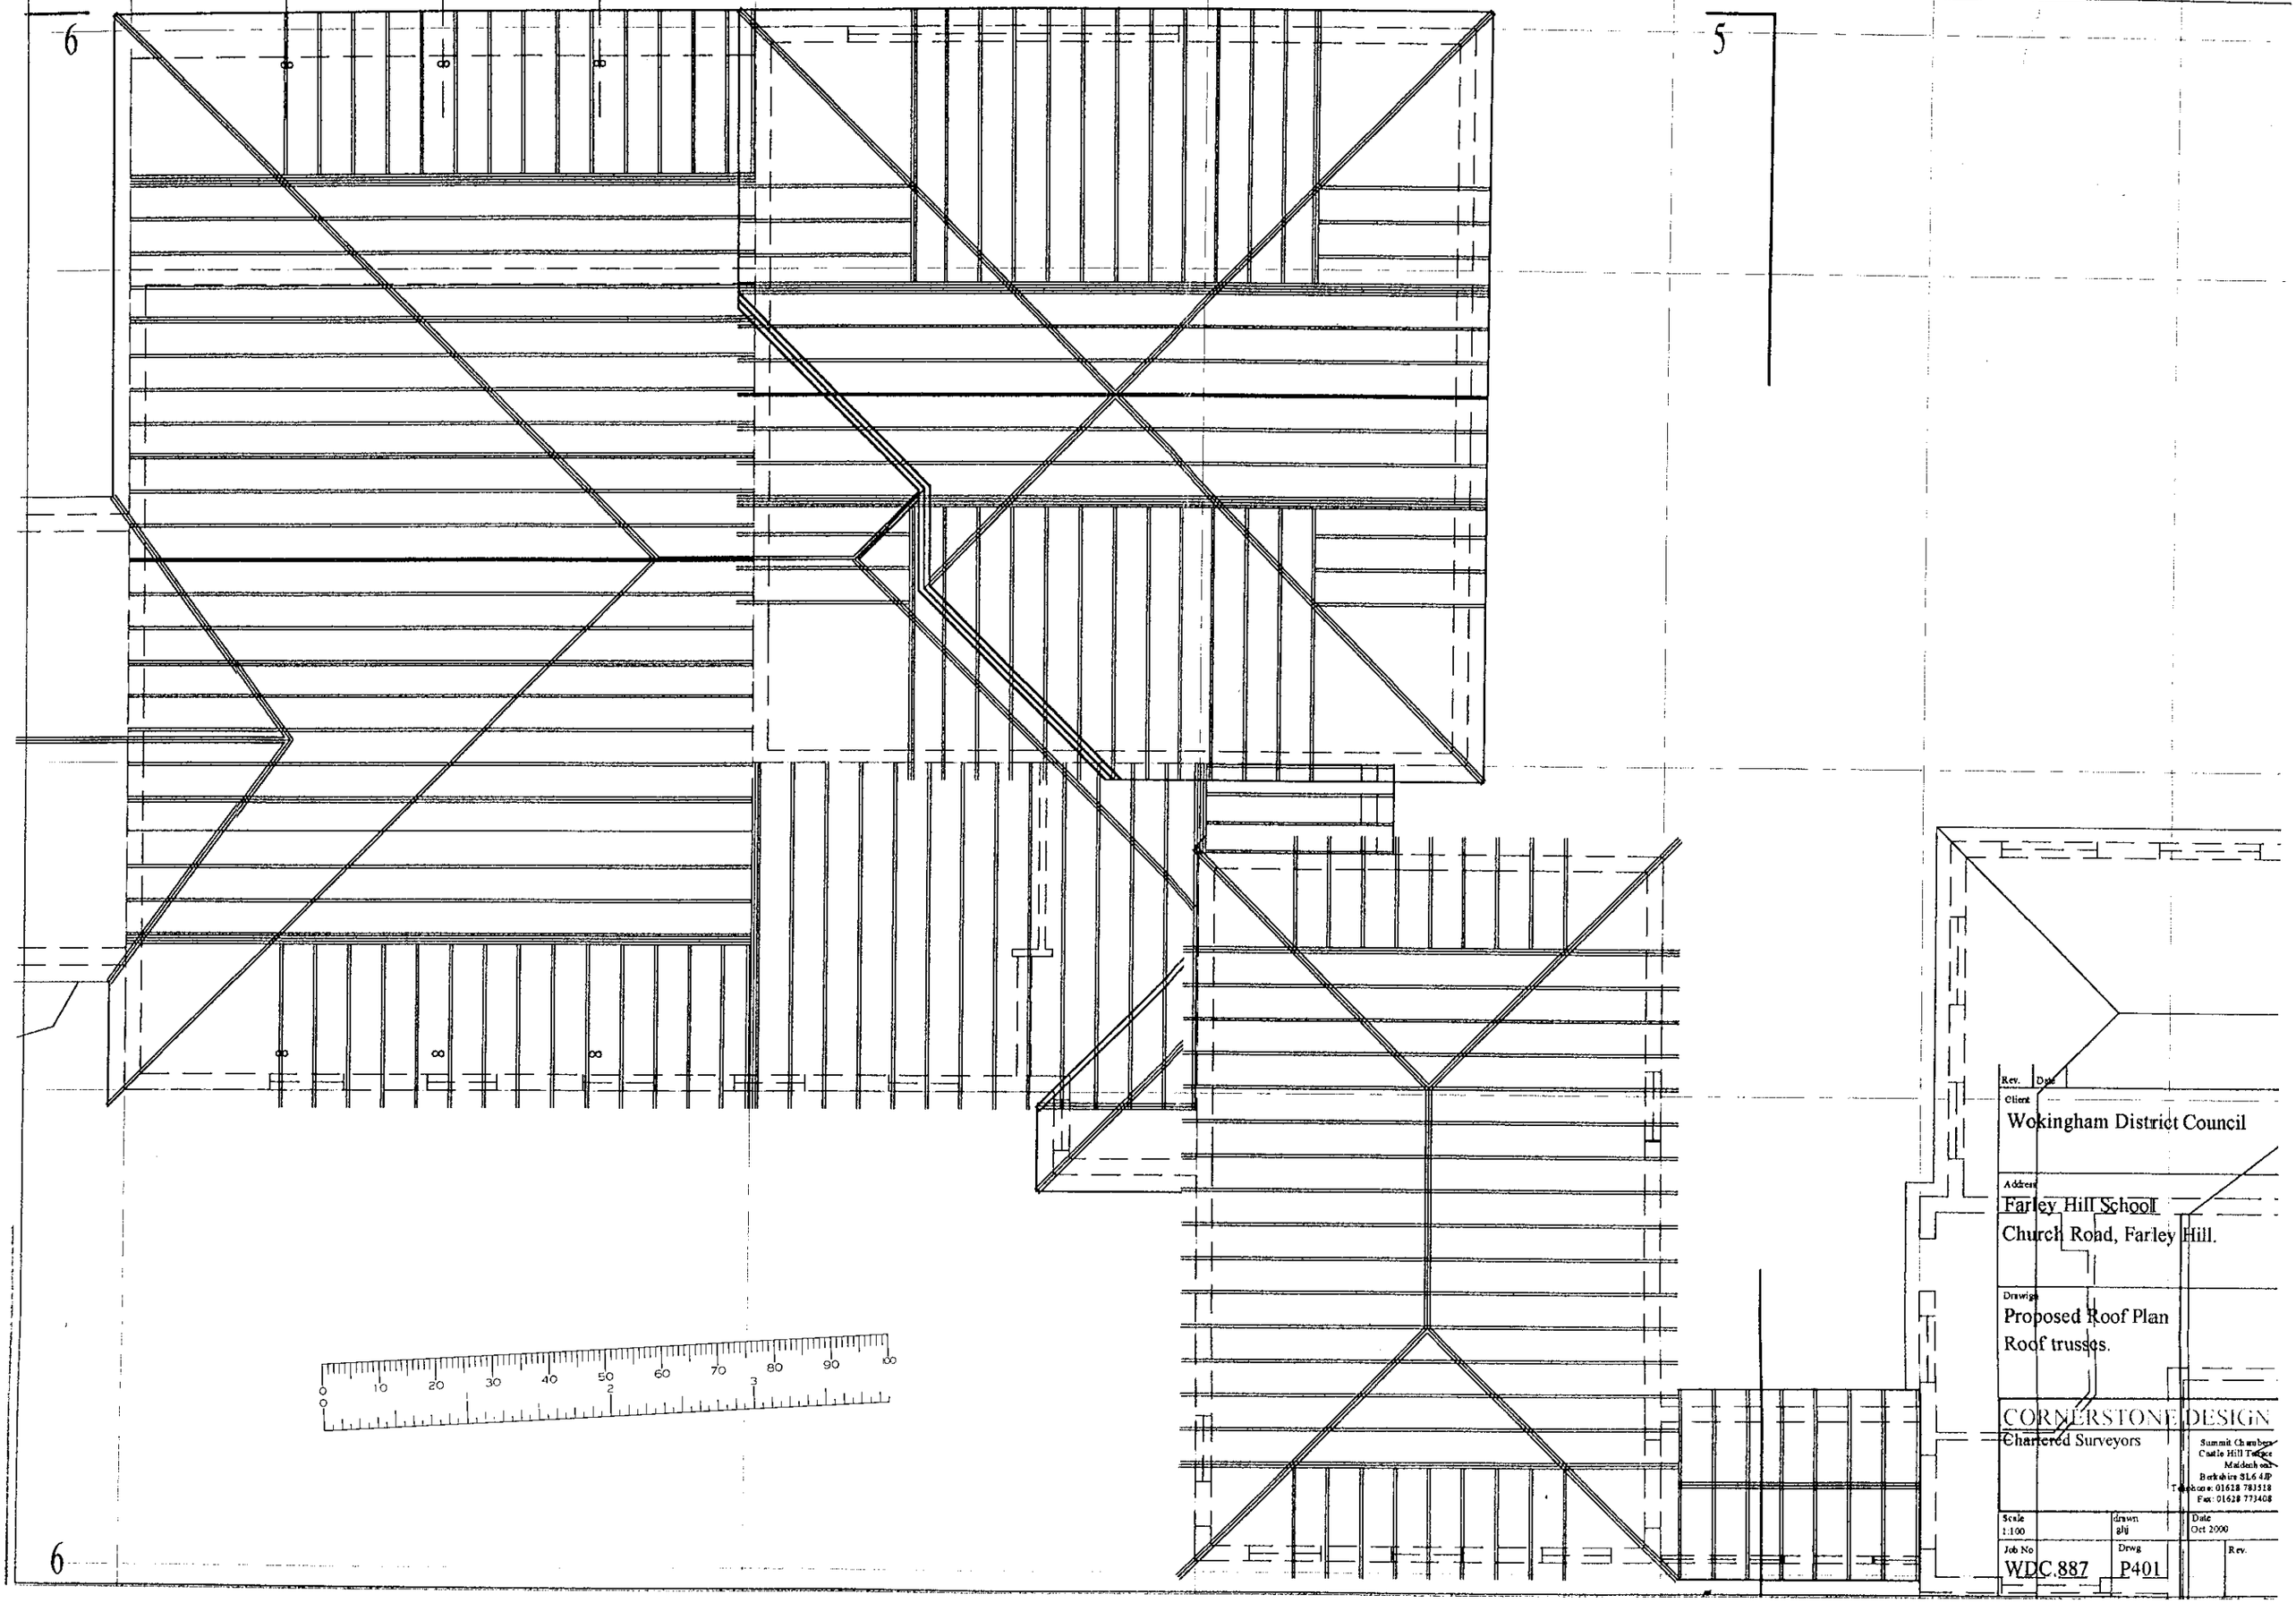

Rev. Date

Client
Wokingham District Council

Address
Farley Hill School
Church Road, Farley Hill.

Drawing
Proposed Roof Plan
Roof trusses.

CORNERSTONE DESIGN
Chartered Surveyors
Summit Chambers
Castle Hill Terrace
Maidenhead
Berkshire SL6 4JP
Telephone: 01628 783518
Fax: 01628 773408

Scale	drawn	Date
1:100	glj	Oct 2000
Job No	Drwg	Rev.
WDC.887	P401	

6