


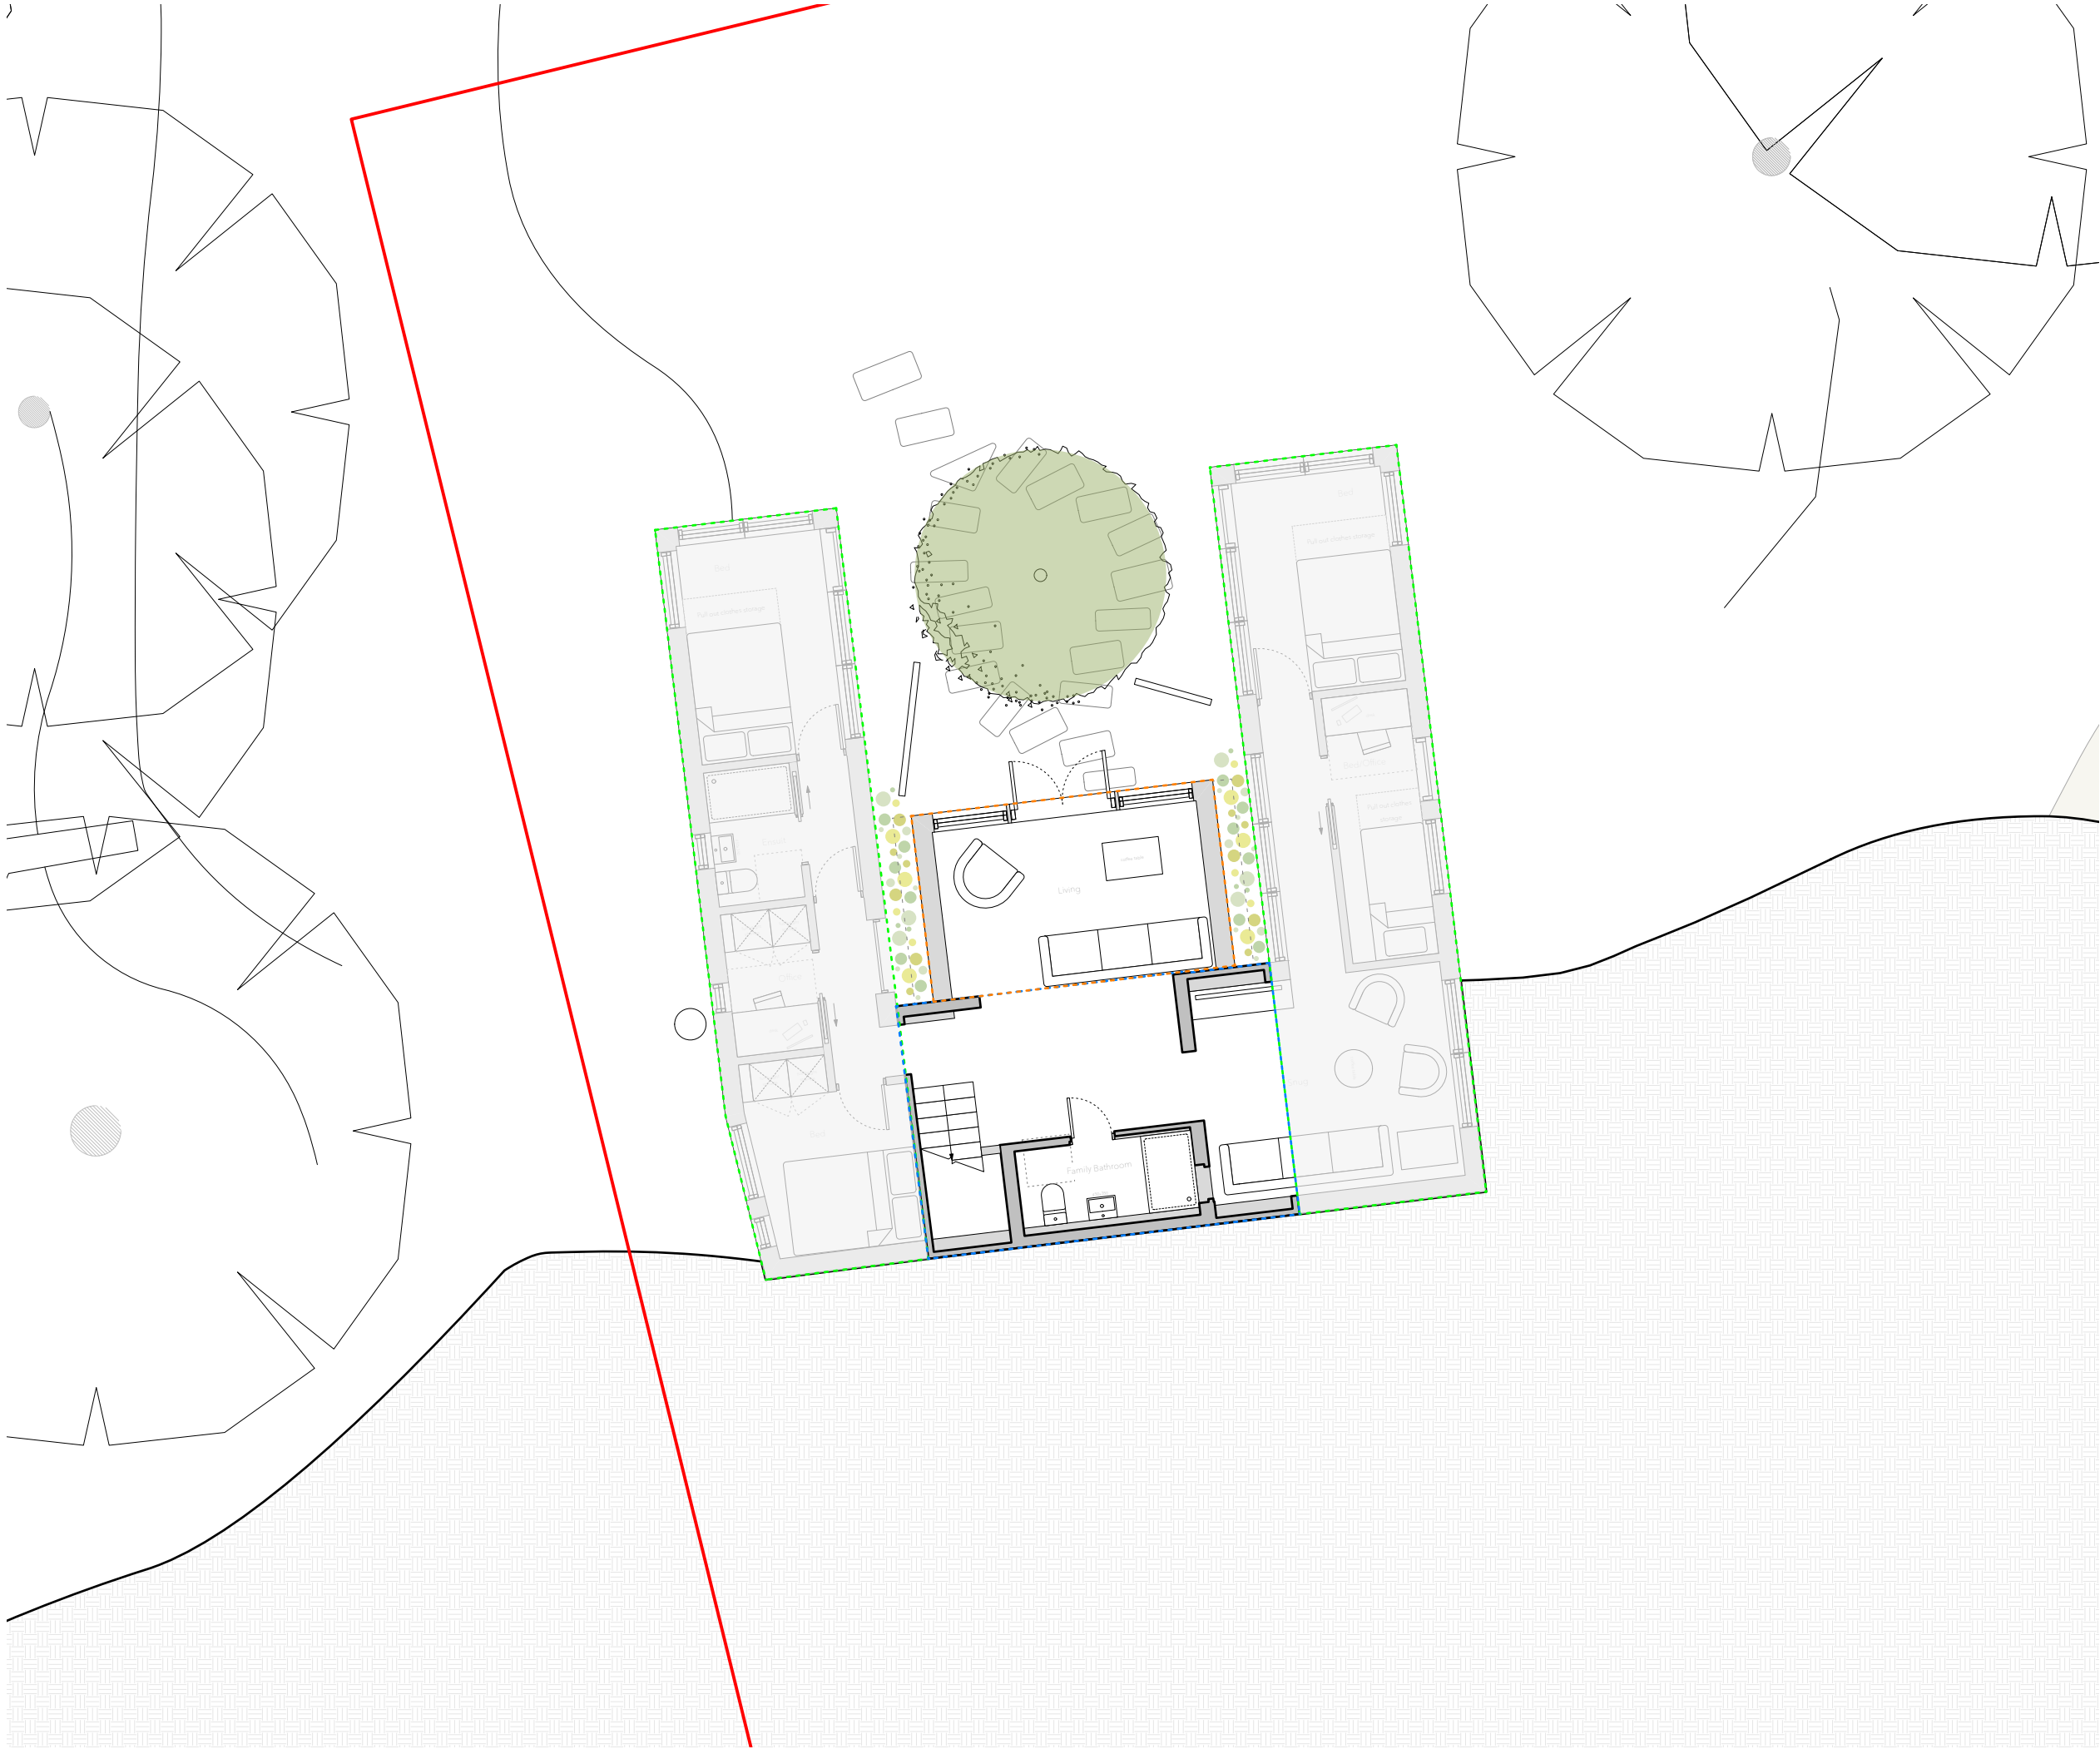

641 The Lodge

Planning

CLIENT
Philippa Kay and Luke Sanders

ADDRESS
178 Bearwood Road
Wokingham
RG41 4SH

- Denotes Original Dwelling
- Denotes Extension applied for under
seperate Prior Approval Application
- Denotes Extensions applied for under
Certificate of Proposed Lawful Development



PR PD LGF Plan				
PROJECT	STAGE	DRAWING	REV	DRAWN
641	PL	PD03		IH
SCALE	SIZE	CREATION		
1:100	@ A3 L	Apr 2025		