


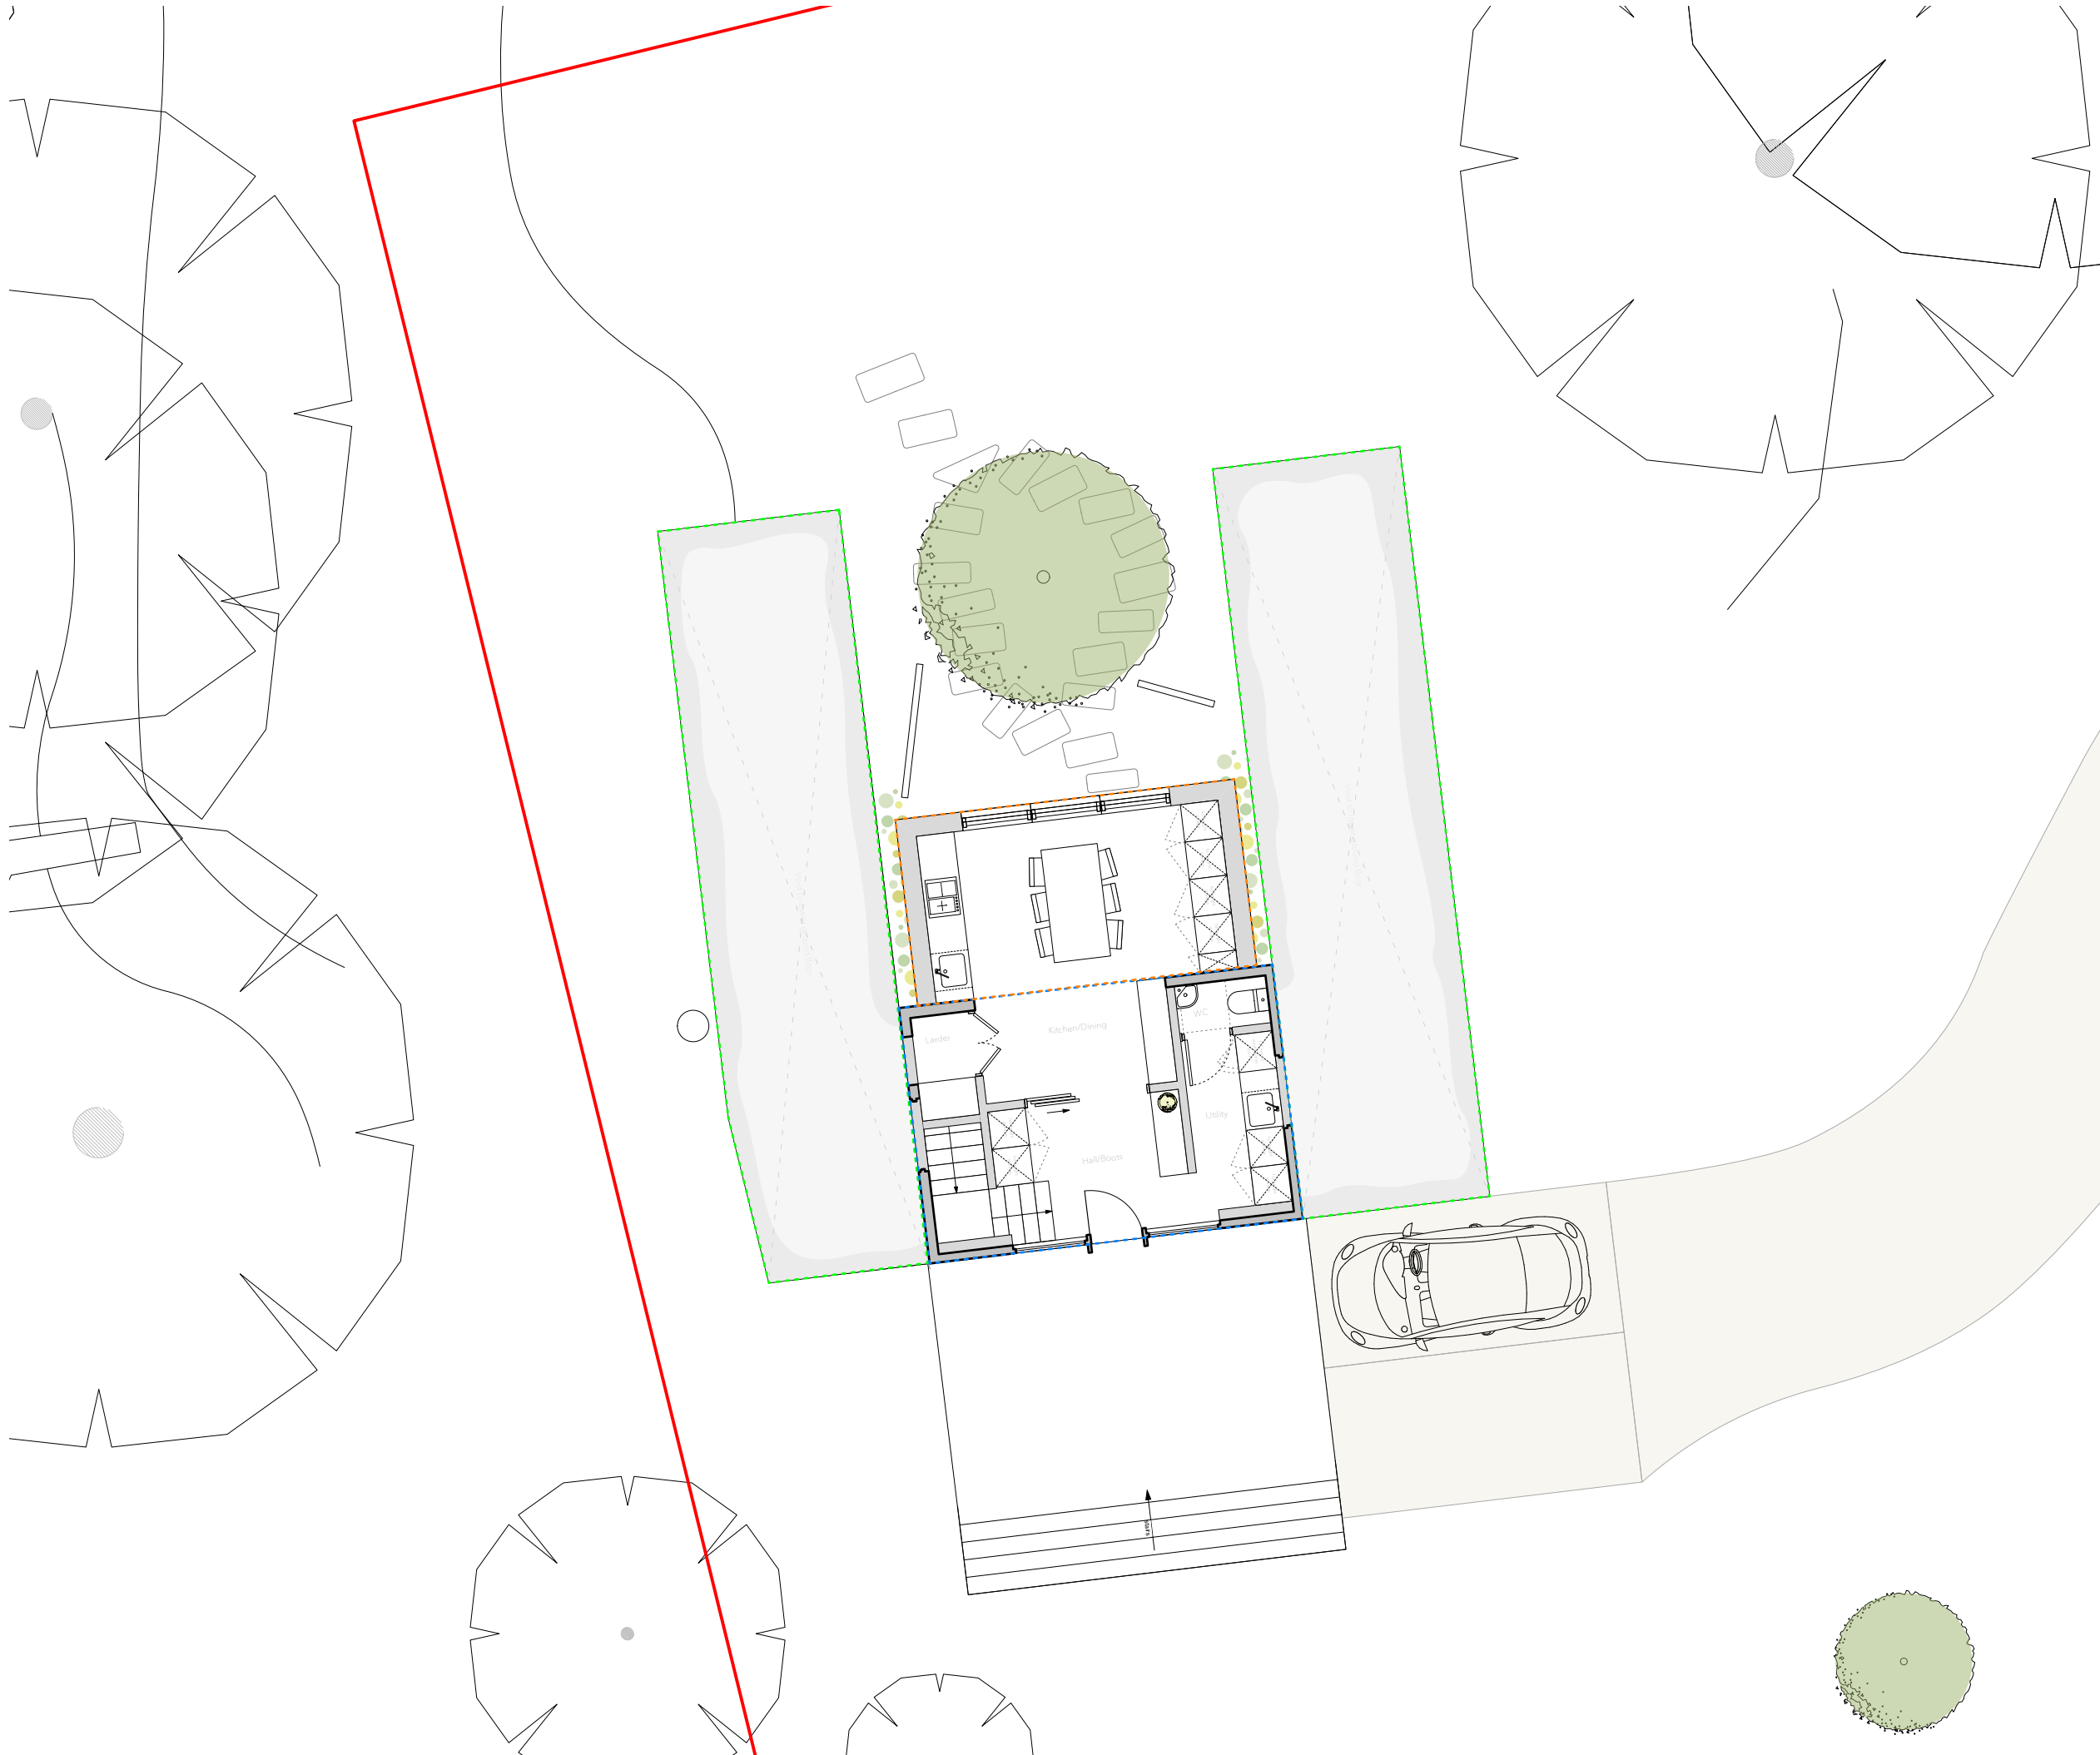

**641 The Lodge**

**Planning**

CLIENT  
Philippa Kay and Luke Sanders

ADDRESS  
178 Bearwood Road  
Wokingham  
RG41 4SH

- Denotes Original Dwelling
- Denotes Extension applied for under  
seperate Prior Approval Application
- Denotes Extensions applied for under  
Certificate of Proposed Lawful Development



**PR PD GF Plan**

| PROJECT | STAGE  | DRAWING  | REV | DRAWN |
|---------|--------|----------|-----|-------|
| 641     | PL     | PD04     |     | IH    |
| SCALE   | SIZE   | CREATION |     |       |
| 1:100   | @ A3 L | Apr 2025 |     |       |

ARTEL31

architects that build

artel31.co.uk · 01249 445656 · 5 Union Road SN15 1HW

THIS DRAWING IS COPYRIGHT © OF ARTEL31 LIMITED

REPRODUCTION IS ONLY TO TAKE PLACE WITH PRIOR WRITTEN AUTHORITY

ALL DIMENSIONS TO BE CONFIRMED ON SITE BEFORE ANY WORK COMMENCES

ANY DISCREPANCIES FOUND IN DRAWINGS OR OTHER DOCUMENTATION MUST BE BROUGHT TO THE ATTENTION OF THE ARCHITECT BEFORE PROCEEDING