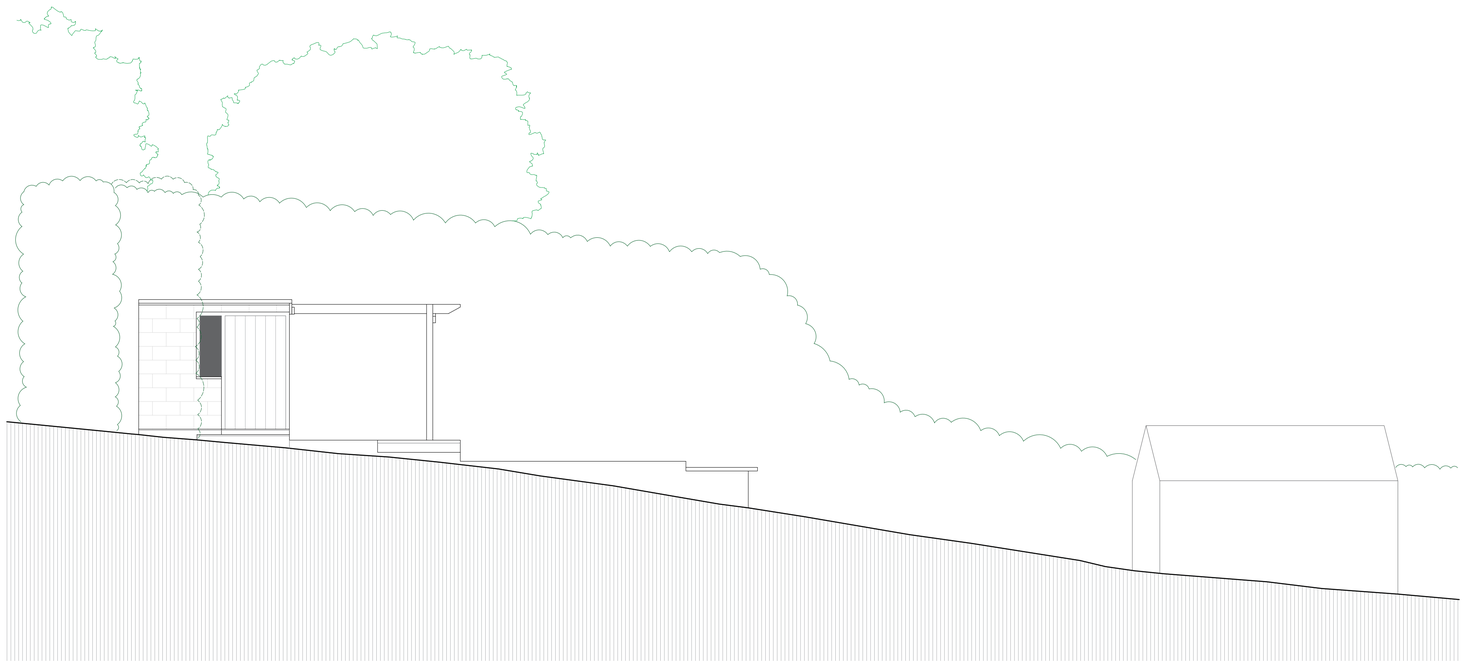

17 Existing North West Elevation

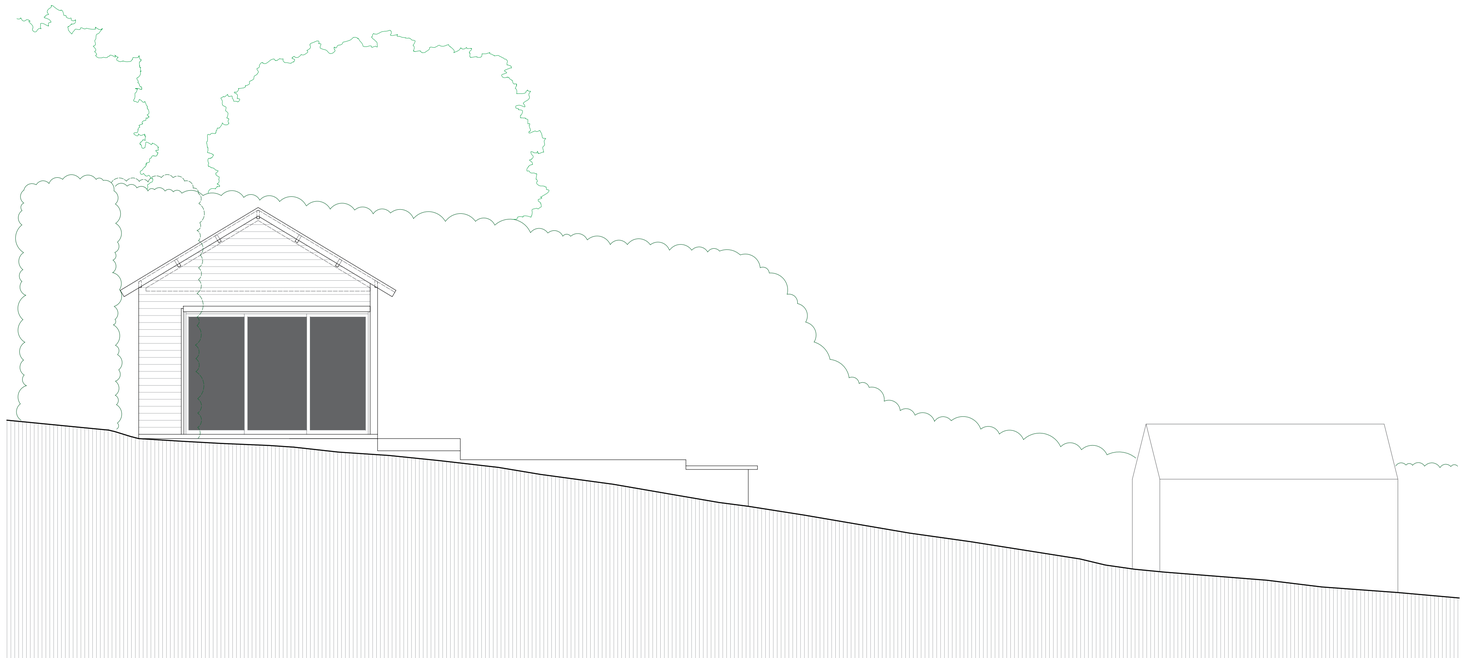

18 Proposed North West Elevation

Disclaimer:

Drawing must not be reissued, loaned or copied without the written consent of BeforeBricks. All errors, omissions, discrepancies should be reported to BeforeBricks immediately. All dimensions to be checked before site fabrication by the contractor, his sub-contractor or supplier. Any deviation from the drawing to be reported to BeforeBricks immediately. This drawing is not intended for purposes of construction.

Notes:

17 Existing North West Elevation

18 Proposed North West Elevation



BeforeBricks

020 4586 8996

hello@beforebricks.com

https://www.beforebricks.com/

3rd Floor, 86-90 Paul St.
London EC2A 4NE

Client: Karen D'Arcy

Site: Rebecca's Cottage,
Crazies Hill, Berkshire,
RG10 8LU

Project description:
Erection of an outbuilding and retention of a timber entrance gates.

Title: Existing and Proposed North West Elevations

Drawing Status: **PLANNING**

Date: 28/08/2026 Drawn by: TR
Scale: 1:50 at A1 Checked by:

0 1 2m

Northpoint for plans:

Drawing No/s: 17,18