




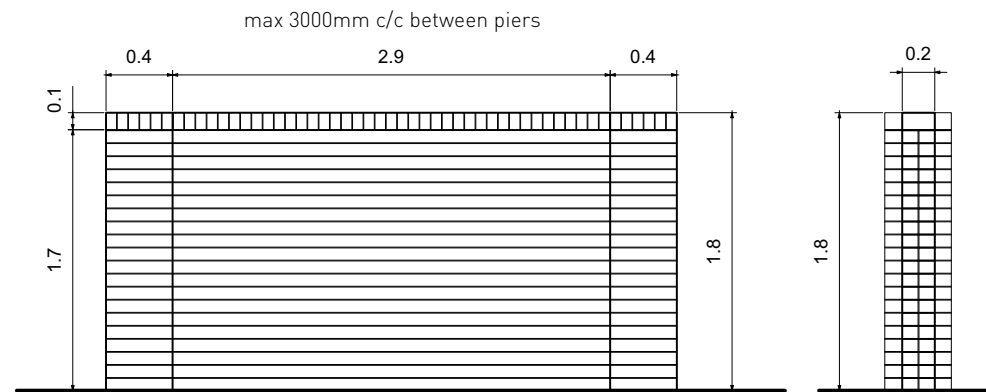


1.8M HIGH BRICK SCREEN WALL

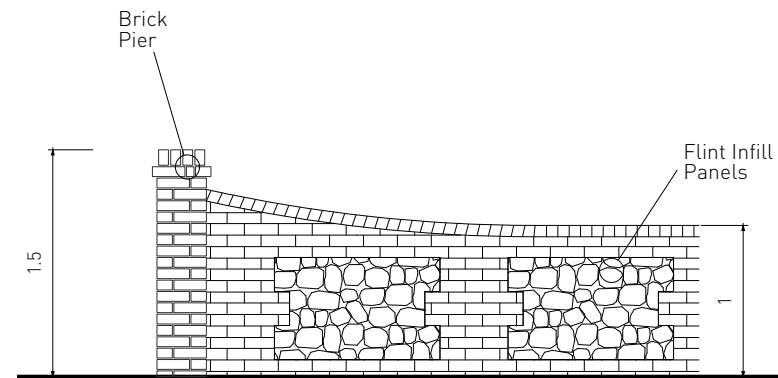


1.2M BRICK & FLINT ENTRANCE WALL

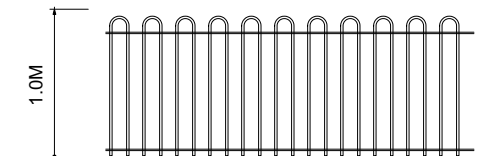


1.0M BLACK METAL RAILINGS

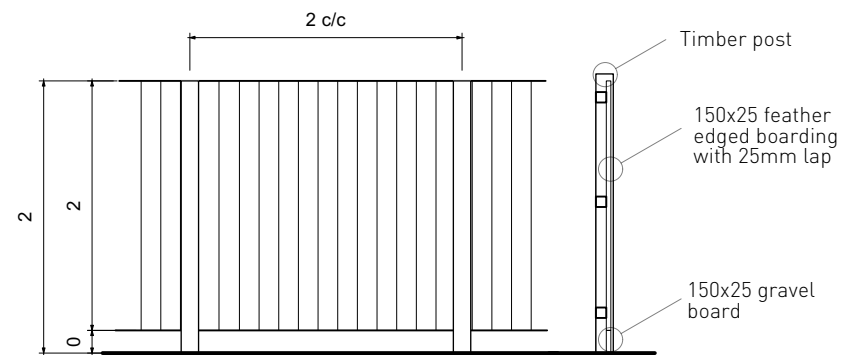


1.8M HIGH CLOSE BOARD FENCE

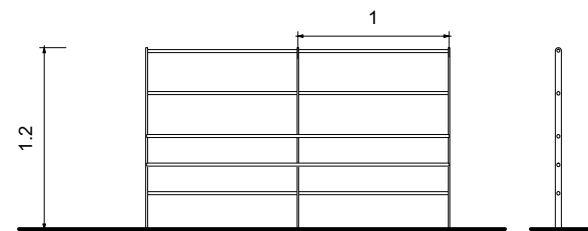

1.2M HIGH ESTATE RAILINGS

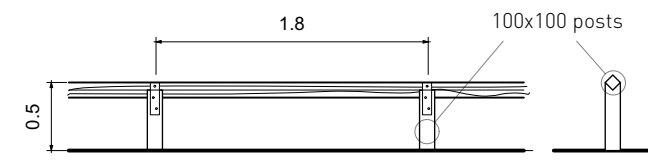

0.45M HIGH TIMBER KNEE RAIL

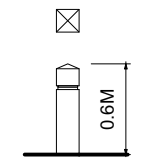

0.6M TIMBER BOLLARD

HYDE END ROAD, SHINFIELD – ENCLOSURE DETAILS PLAN

| PEGASUSGROUP.CO.UK | TEAM/DRAWN BY: OW | APPROVED BY: OW | DATE: 06/02/2026 | SCALE 1:50@A3 | DRWG: P24-0288_DE_07_Z_23 | CLIENT: BLOOR HOMES |