


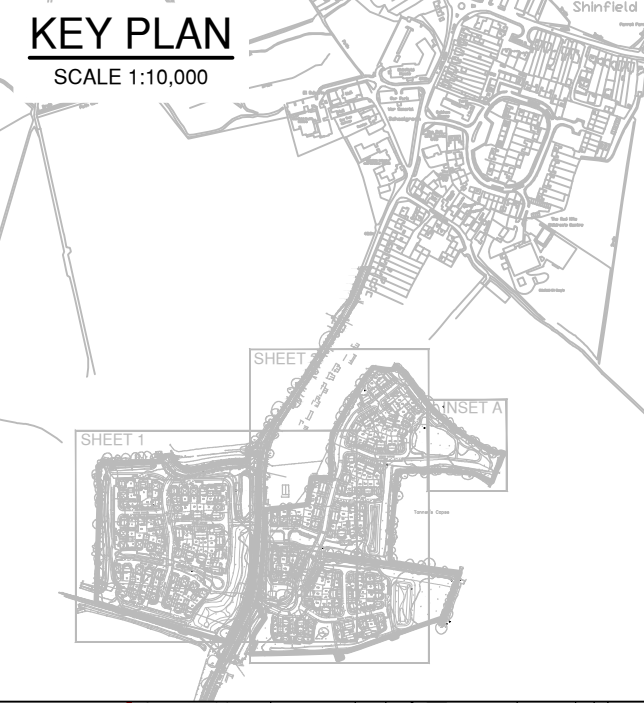


KEY PLAN
SCALE 1:10,000



© ABLEY LETCHFORD PARTNERSHIP LTD.
This drawing should not be reproduced without consent.

- GENERAL NOTES:
1. Do not scale.
 2. Refer to all other Project Drawings and supporting notes.

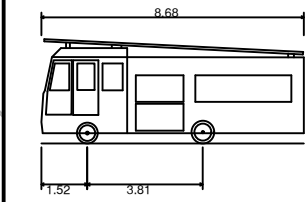

DB32 Fire Appliance
Overall Length
Overall Width
Overall Body Height
Min Body Ground Clearance
Max Track Width
Lock to lock time
Kerb to Kerb Turning Radius

8.660m
2.180m
3.452m
2.121m
2.121m
5.006
7.910m

C	01.26	Updated to suit latest site layout.	DZ	DS
B	07.25	Updated to suit latest site layout.	LC	DS
A	04.25	First Issue	LC	DS
Rev	Date	Description	Drawn	Checked



Client BLOOR HOMES				
Project HYDE END ROAD, SHINFIELD				
Title FULL APPLICATION SWEEP PATH ANALYSIS FIRE TENDER SHEET 1				
Status				
Scale	Date	Drawn	Checked	
1:500 @ A1	APR 2025	LC	DS	
Drawing No.	Revision			
HD068-FA-083	C			