



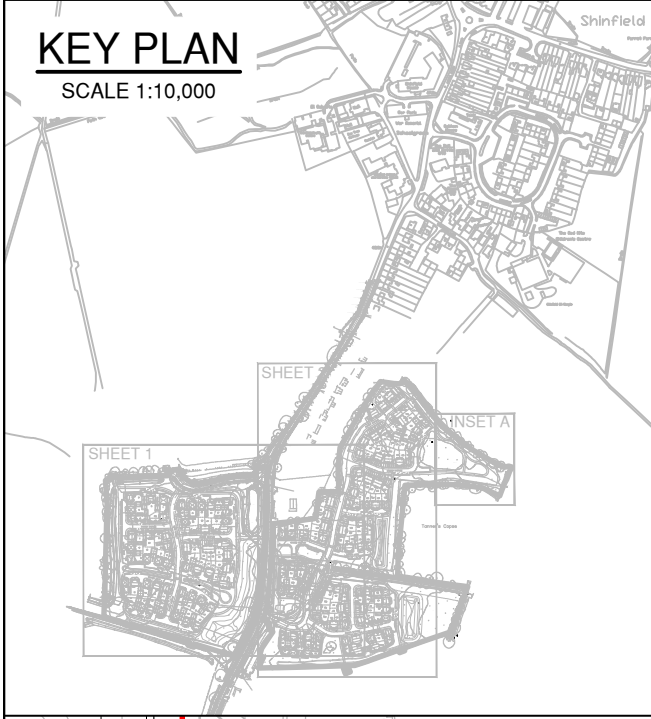

INSET A
SCALE 1:500

© ABLEY LETCHFORD PARTNERSHIP LTD.
This drawing should not be reproduced without consent.

- GENERAL NOTES:
1. Do not scale.
 2. Refer to all other Project Drawings and supporting notes.

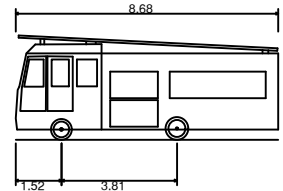

DB32 Fire Appliance
Overall Length 8.680m
Overall Width 2.180m
Overall Body Height 3.452m
Min Body Ground Clearance 0.537m
Max Track Width 2.121m
Lock to lock time 6.00s
Kerb to Kerb Turning Radius 7.910m

C	01.25	Updated to suit latest site layout.	DZ	DS
B	07.25	Updated to suit latest site layout.	LC	DS
A	04.25	First Issue	LC	DS
Rev	Date	Description	Drawn	Checked



Client			
BLOOR HOMES			
Project HYDE END ROAD, SHINFIELD			
Title FULL APPLICATION SWEPT PATH ANALYSIS FIRE TENDER SHEET 2			
Status			
Scale 1:500 @ A1	Date APR 2025	Drawn LC	Checked DS
Drawing No HD068-FA-084			Revision C