



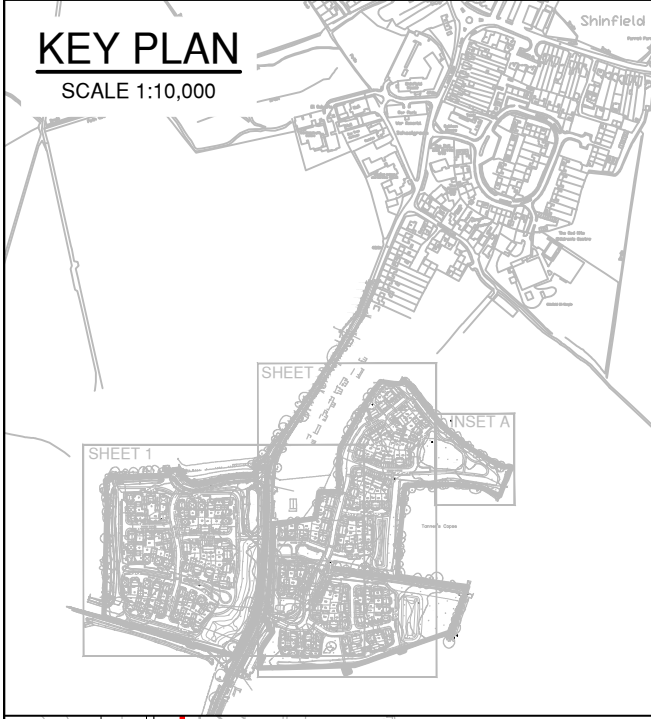

INSET A
SCALE 1:500

© ABLE LETCHFORD PARTNERSHIP LTD.
This drawing should not be reproduced without consent.

- GENERAL NOTES:
1. Do not scale.
 2. Refer to all other Project Drawings and supporting notes.

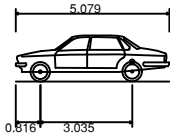

Large Car (2006)
Overall Length 5.079m
Overall Width 1.872m
Overall Body Height 1.525m
Min Body Ground Clearance 0.310m
Max Track Width 1.831m
Lock to lock time 4.00s
Kerb to Kerb Turning Radius 5.900m

C	01.25	Updated to suit latest site layout.	DZ	DS
B	07.25	Updated to suit latest site layout.	LC	DS
A	04.25	First Issue	LC	DS
Rev	Date	Description	Drawn	Checked



Client				
BLOOR HOMES				
Project HYDE END ROAD, SHINFIELD				
Title FULL APPLICATION SWEPT PATH ANALYSIS LARGE CAR SHEET 2				
Status				
Scale 1:500 @ A1	Date APR 2025	Drawn LC	Checked DS	
Drawing No HD068-FA-086			Revision C	