


Wall Propping Plan
1:50


#1 = Location of new Permanent works wall buttresses refer to HPM drawing 25317-01 P7 for details.
#2 = Location of existing masonry arch refer to HPM drawing 25317-01 P7 for details.

Contractor to carry out a below ground services scan prior to any works.


Loadings for the design of the temporary works are as required in the permanent works Engineers drawing HPM drawing 25317-01 P7.

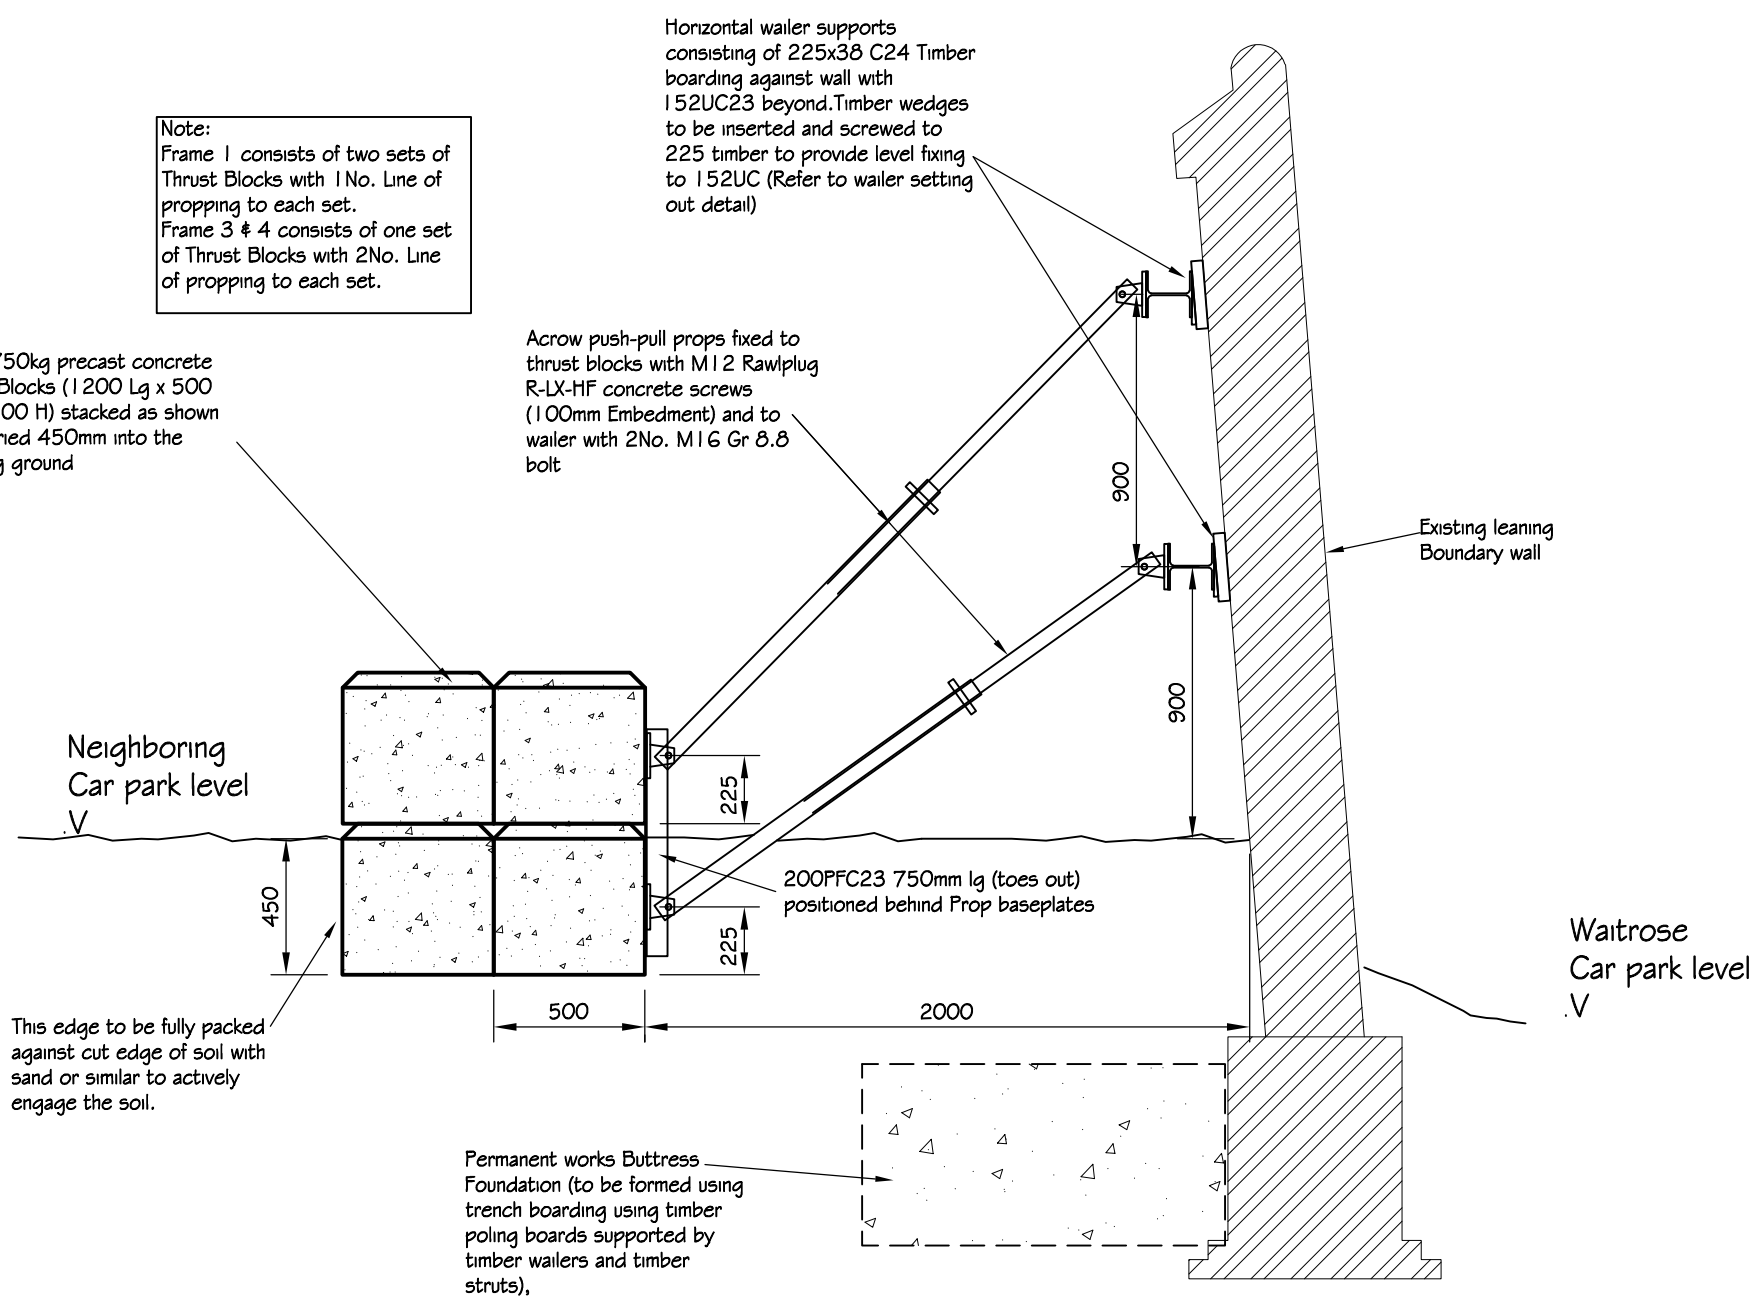


Frame 1 Detail (Frame 3 & 4 Similar)
1:25

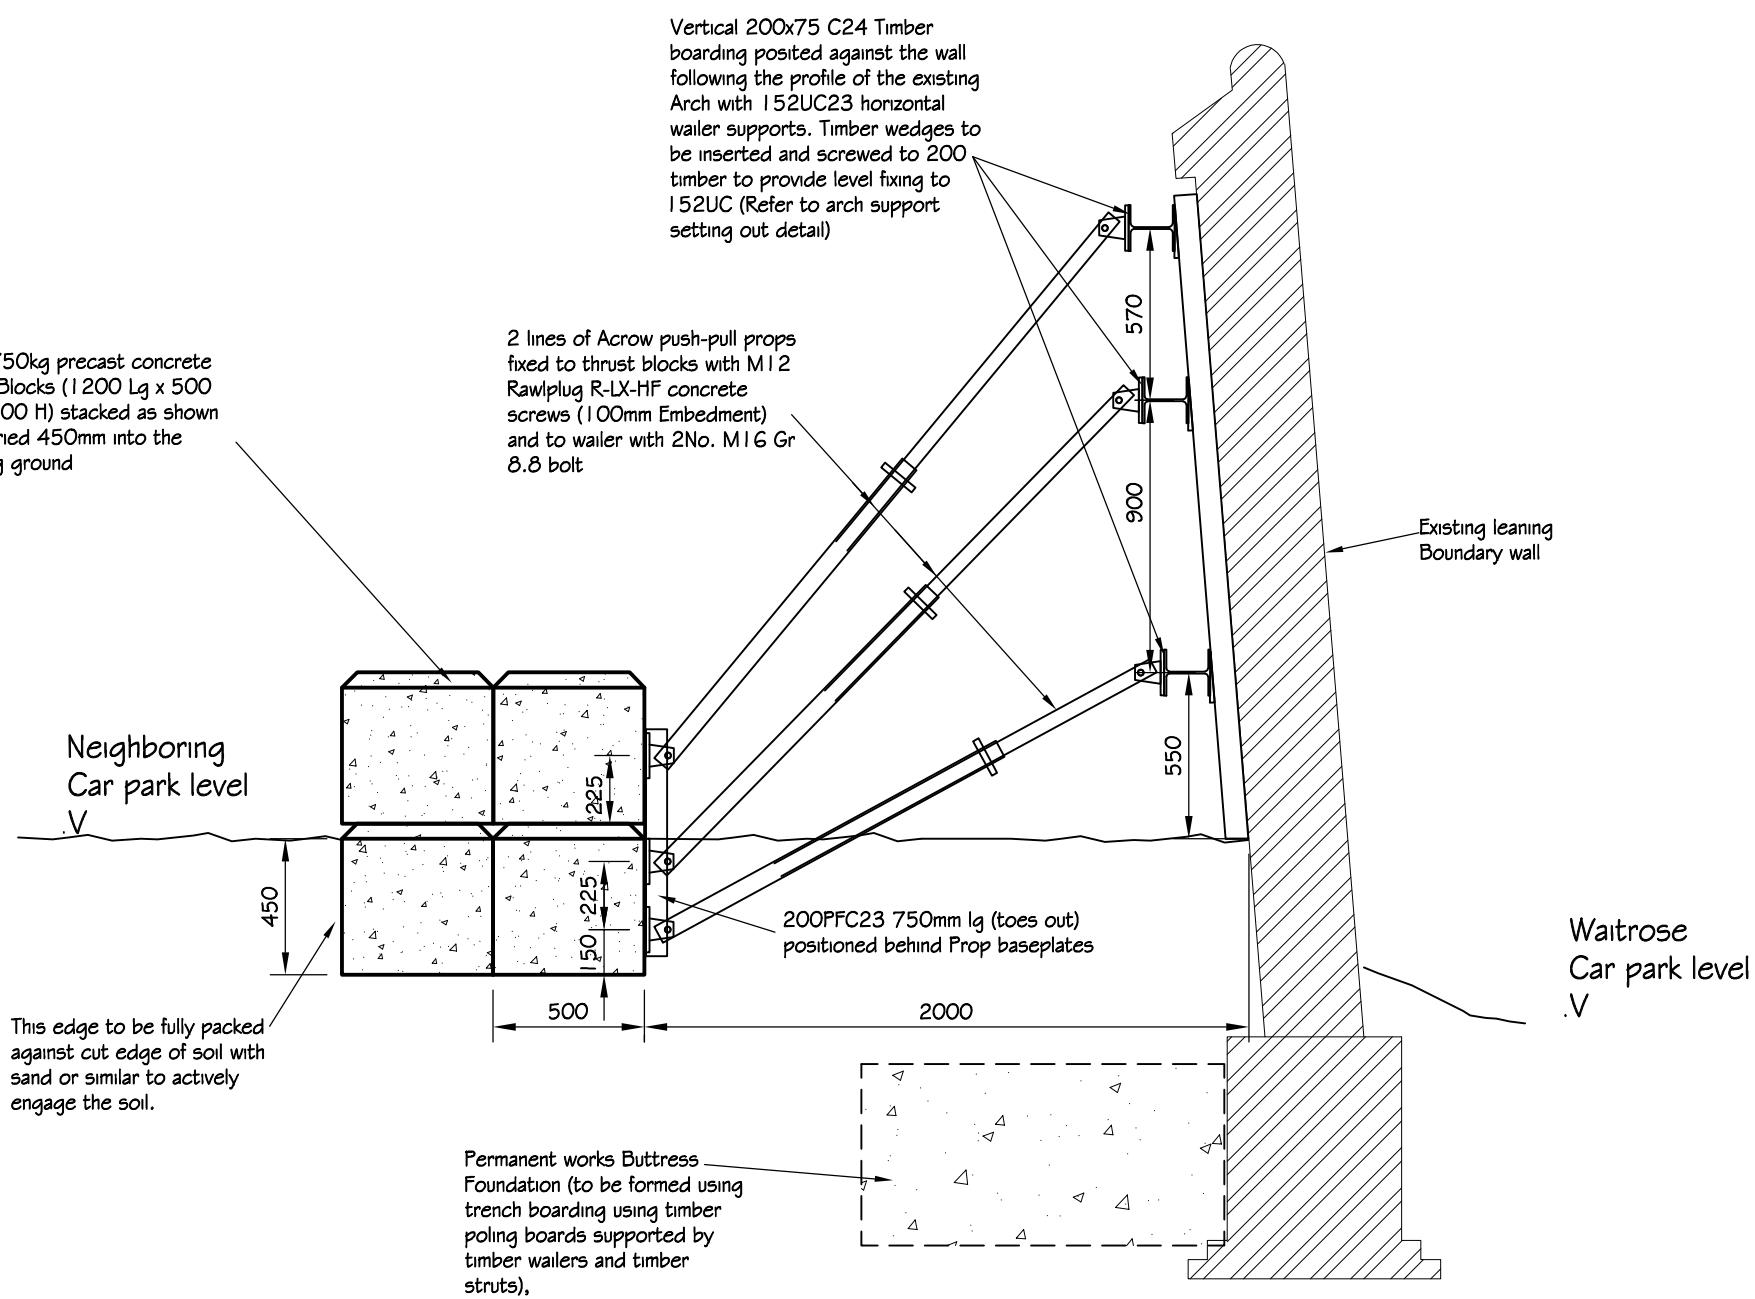


Frame 2 Detail
1:25

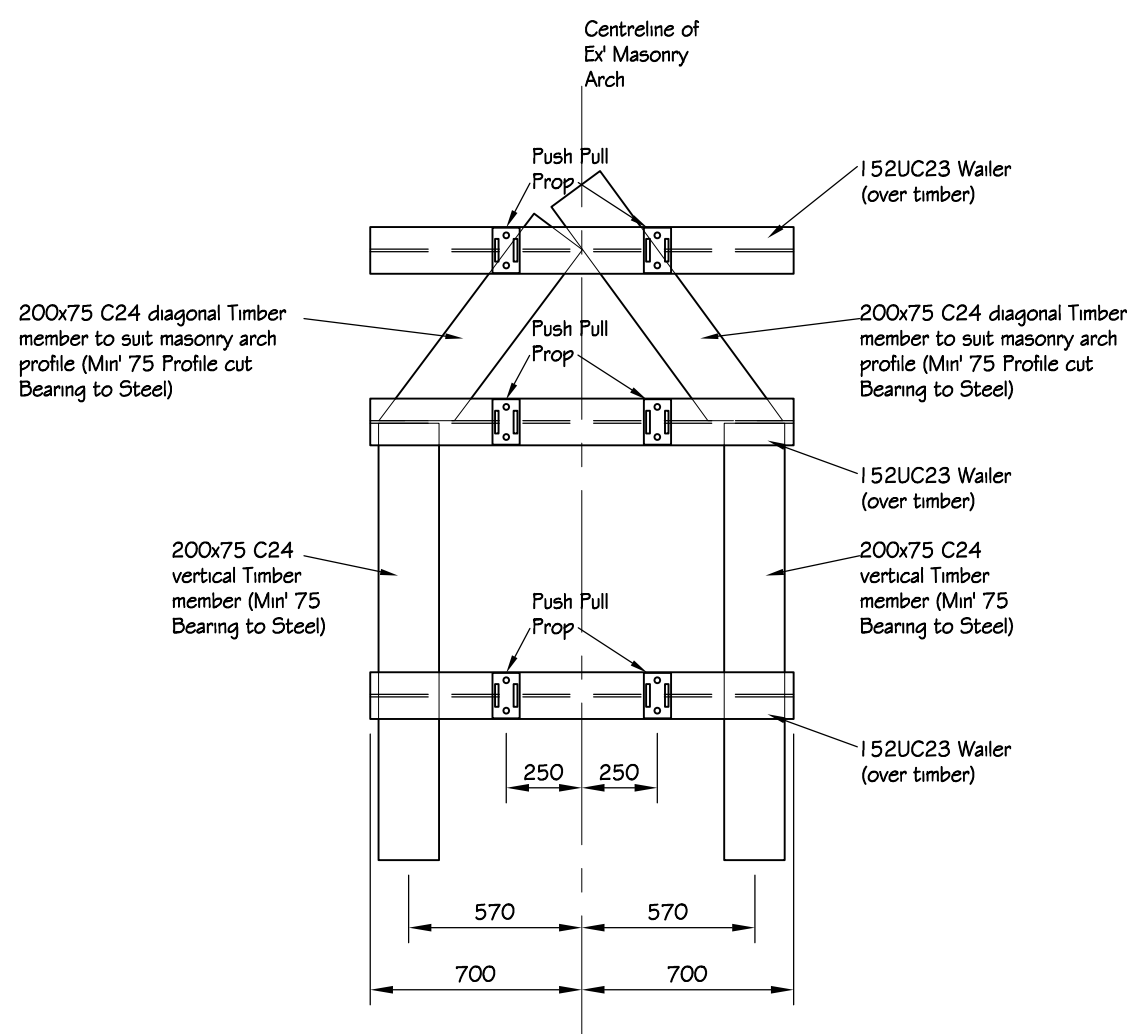


Arch Support Detail
1:25

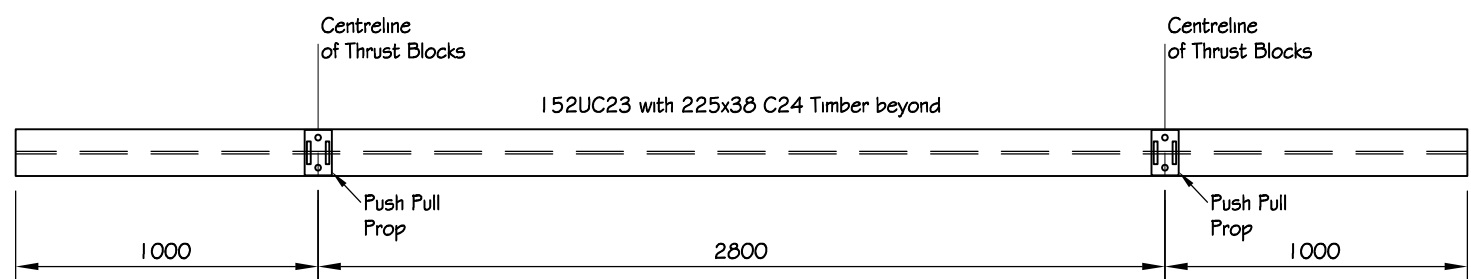

Frame 1 Waler setting out Detail
1:25

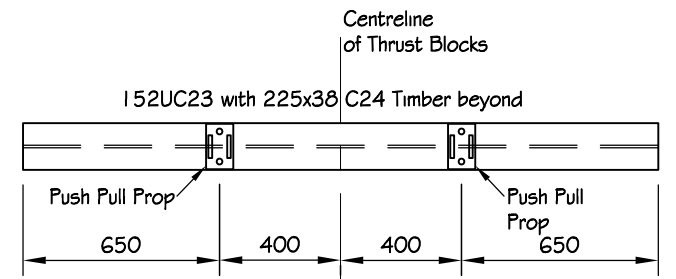

Frame 3 Waler setting out Detail
1:25

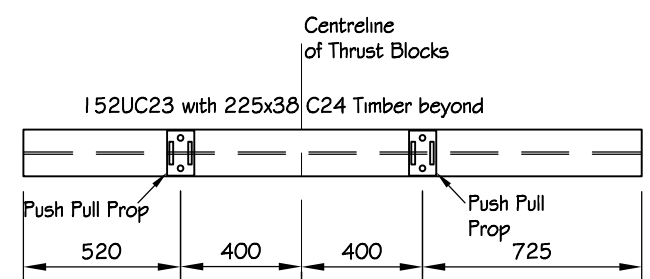

Frame 4 Waler setting out Detail
1:25

A	xx-xx-xxxx
Rev	Date

RWA London
Civil & Structural Engineers

telephone : 020 7593 0088
e-mail : engineers@rwalondon.co.uk

Preliminary Issue

Waitrose Wokingham

Carpark Brick wall temporary Propping

5097 SK.01 -