PLAY SPACE

URBAN TREES

Species	Girth (cm)	Height (cm)	Form	Clear Stem (cm)	Container Size
Betula pendula (ms)	-	400-450	Multi-stem; bushy	3 stems	RB
Corylus avellana (ms)	-	200-250	Multi-stem; bushy	5 stems	RB
Prunus avium	14-16	400-450	Extra Heavy Standard	175-200	RB
Quercus petraea	16-18	400-450	Extra Heavy Standard	Min 200	RB

PLAY ORNAMENTAL PLANTING

Species	Spec	Pot Size	Density (per m^2)
Aster 'Little Carlow'	Full Pot	2L	4
Bergenia cordifolia	Full Pot	2L	5
Calamagrostis x acutiflora 'Karl Foerster'	Full Pot	2L	4
Deschampsia cespitosa	Full Pot	3L	3
Echinacea purpurea 'Magnus'	Full Pot	2L	5
Gaura lindheimeri	Full Pot	3L	3
Geranium macrorrhizum	Full Pot	3L	4
Hebe 'Great Orme'	Bushy	3L	3
Hydrangea arborescens	Branched	5L	2
Lavandula angustifolia 'Munstead'	Bushy	3L	3
Olearia x haastii	Bushy	5L	2
Pachysandra terminalis	Several shoots	2L	4
Perovskia 'Blue Spire'	Bushy	3L	4
Philadelphus 'Belle Etoile'	Branched	5L	2
Phlomis russeliana	Full Pot	3L	4
Pittosporum tenuifolium 'Gold Star'	Branched	5L	2
Rudbeckia fulgida sullivantii 'Goldsturm'	Full Pot	2L	4
Salvia officinalis 'Icterina'	Full Pot	3L	4
Sedum 'Herbstfreude'	Full Pot	3L	3
Stipa tenuifolia	Full Pot	3L	3
Verbena bonariensis	Full Pot	2L	5
Vinca minor 'alba'	Several shoots	3L	4

NOTE:
Drawing should be read in conjunction with other Landscape Drawings:
P24-2114_EN_56 Detailed POS Hard Landscape Proposals
P24-2114_EN_57 Detailed Play Hard Landscape Propsoals
P24-2114_EN_59 Detailed POS Soft Landscape Proposals
P24-2114_EN_60 Detailed Play Soft Landscape Proposals
P24-2114_EN_62 Open Space Specification
P24-2114_EN_64 Tree Pit Details

KEY

Planning Red Line

Existing trees and hedgerow to be removed indicated by red dashed line

Urban Tree

Proposed feature tree planting

Proposed tree planting within POS

Urban Ornamental Planting

Ornamental planting

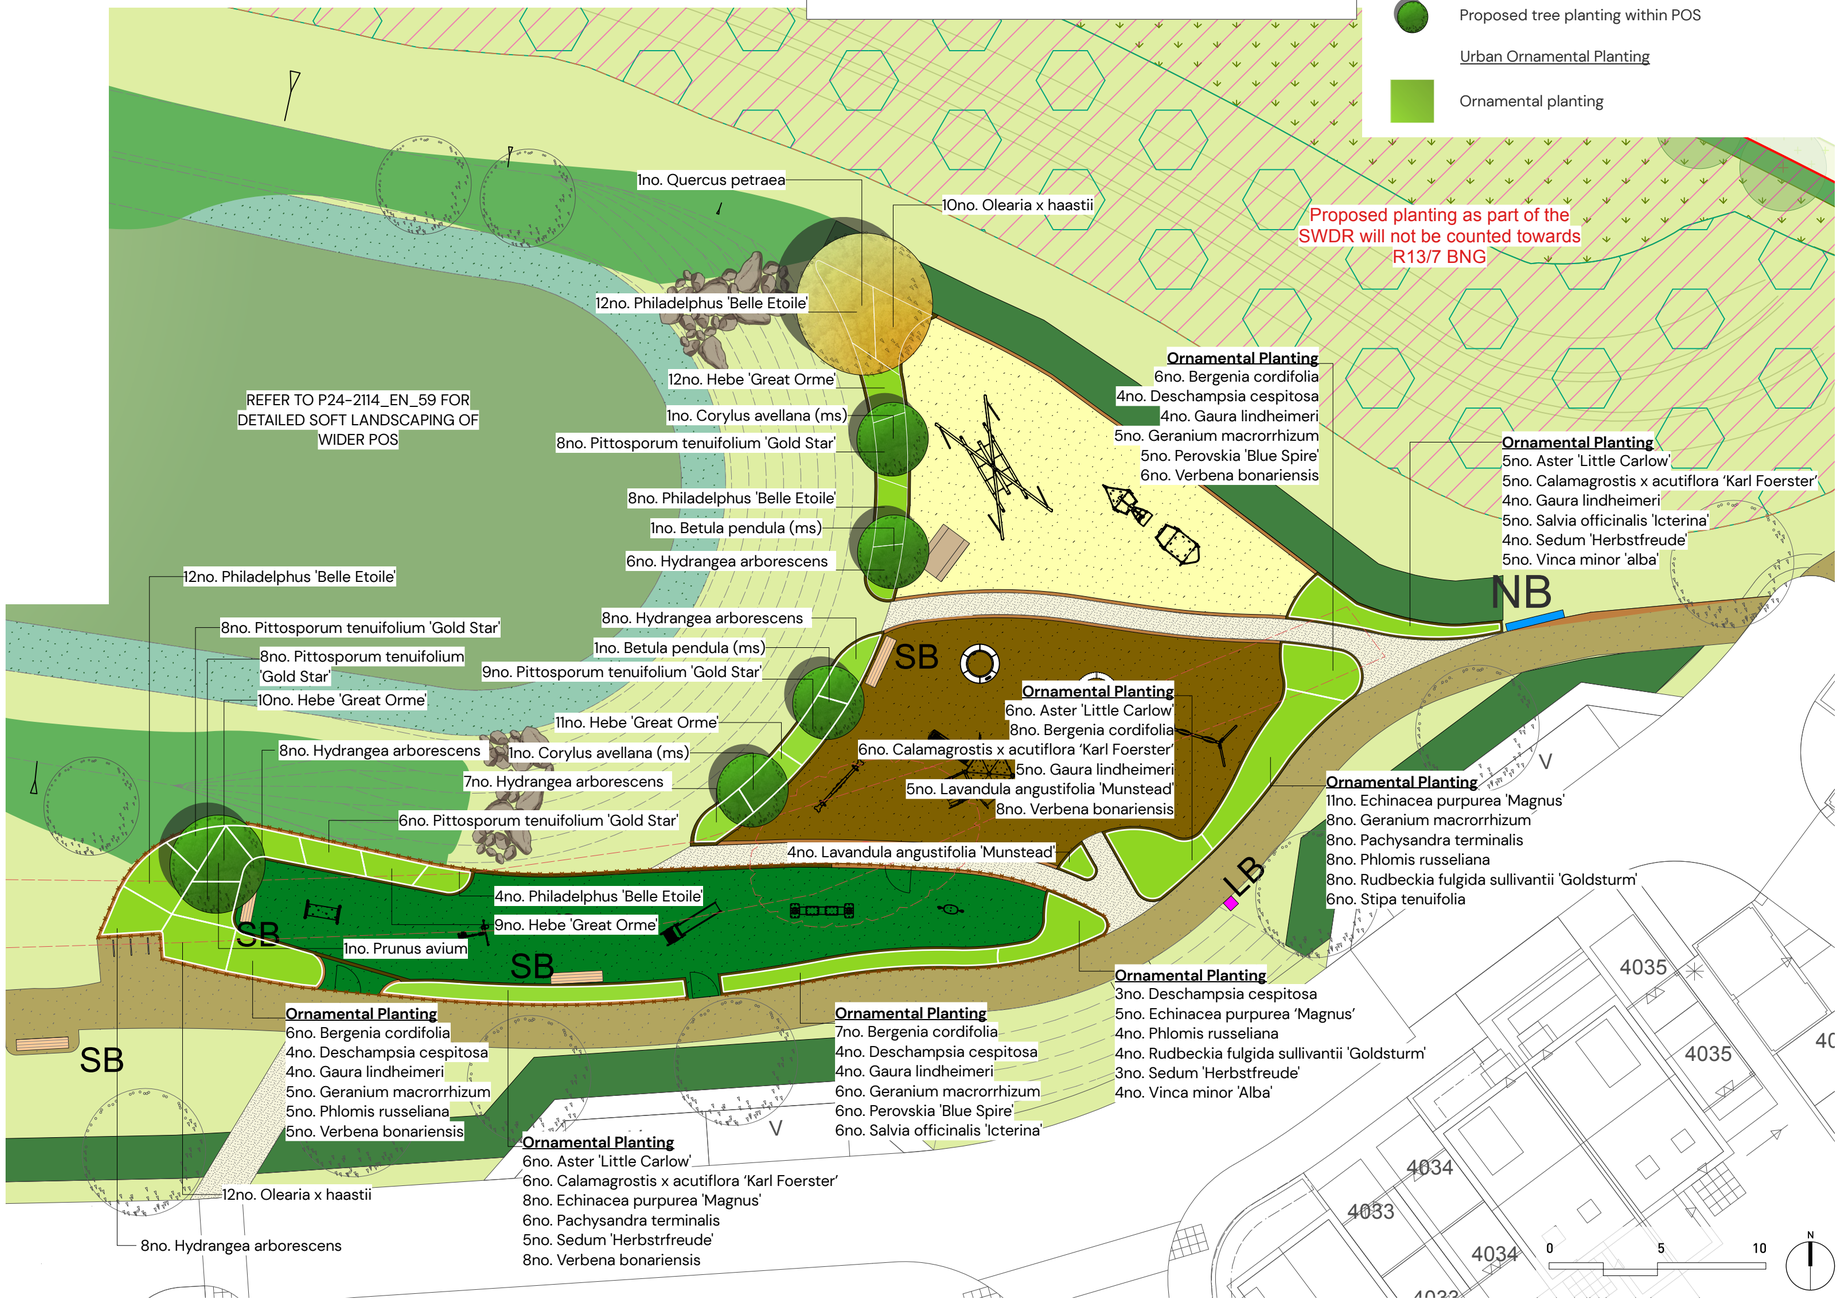

R13 & R7 SOUTH WOKINGHAM - PLAY SPACE DETAILED SOFT LANDSCAPE PLAN

| PEGASUSGROUP.CO.UK | TEAM/DRAWN BY: NES/ASK | APPROVED BY: ASK | DATE: 21/10/2026 | SCALE: 1:200@A2 | DRWG: P24-2114_EN_60 | CLIENT: Miller Homes |

PEGASUS GROUP

All Intellectual Property Rights (including copyright) in or arising out of this drawing and the building works depicted are owned by Pegasus Planning Group Ltd (Pegasus Group) and may not be reproduced and/or copied without a written licence. Pegasus Group accepts no liability for any use of this drawing other than for its original purpose and by the original client except in circumstances where approval for use has been supplied by Pegasus Group in writing. Use only written dimensions. Drawing prepared for planning application purposes only. DO NOT SCALE (or use) for construction, sales or any other purpose. Any queries to be reported to Pegasus Group for clarification. © Pegasus Planning Group Limited. © Crown copyright and database rights OS 100042093. Promap. Licence number 100020449. EmapSite Licence number 0100031673. Terms & Conditions @pegasusgroup.co.uk