**Note:**
This drawing should be read in conjunction with Drawing No: P1905.R07.R13.07-K Proposed Enclosures Layout.




**Note:**
**All exposed metalwork to be galvanised mild steel. Refer to materials schedule for details of finishes.**

**1800mm High Close Boarded Gate**




**Close Boarded Fence**

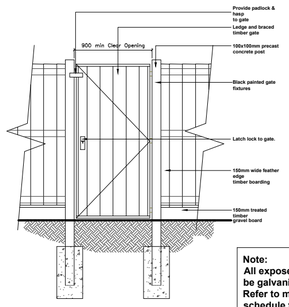


**1800mm High Larch Lap Fence**

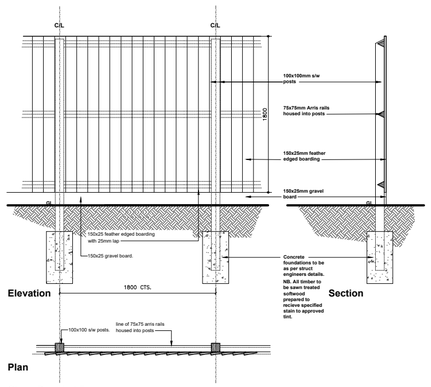


**1800mm High Brick Screen Wall Details**

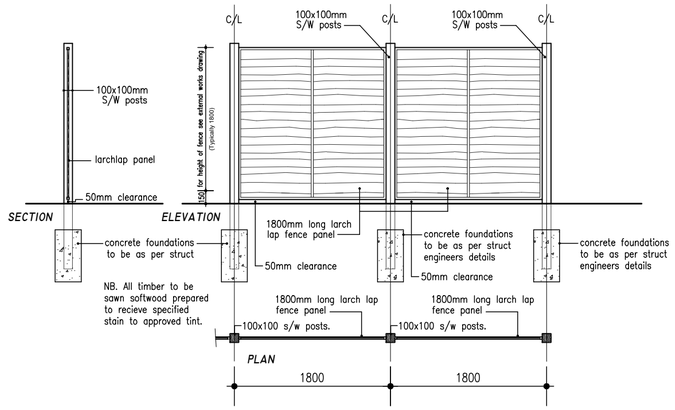


**1200mm High Brick Screen Wall Details**




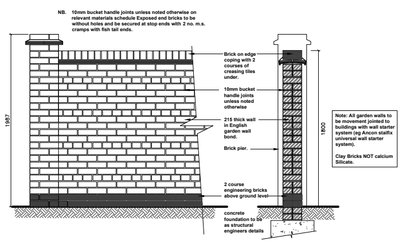

PLAN AT CORNER

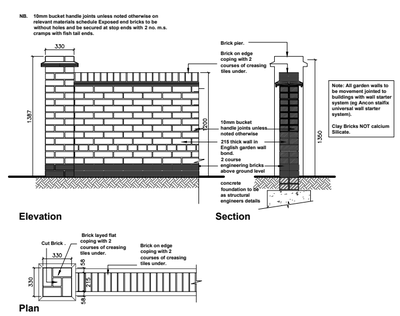**600mm High Knee Rail**

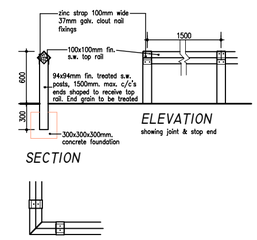


**1200mm High Hoop Top Railings**




**1200mm Ball Top Railings**

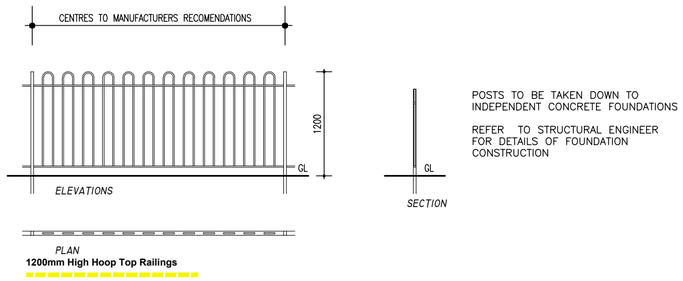


**1200mm Post & Rail Fence**

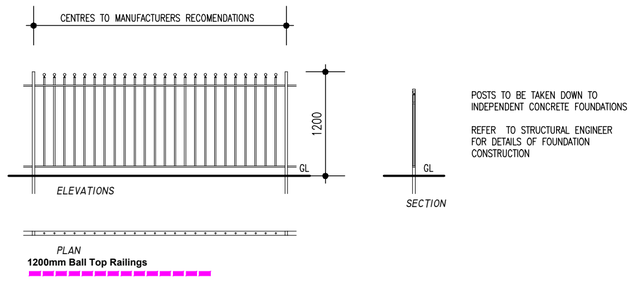


**675mm High Low Height Brick Wall with 900mm High Ball Top Railing on Top**

0 1 2 3 4 5m

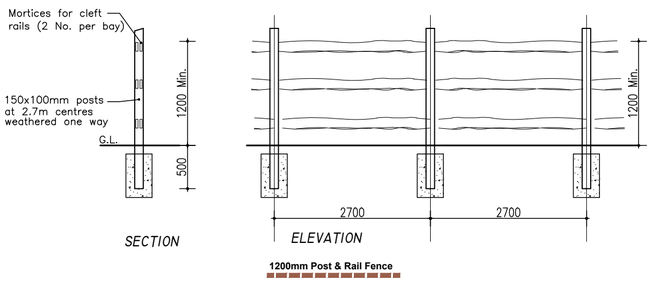1:50

| Rev. | Date | Description | Drawn | Checked |
|---|---|---|---|---|
| A | 08.09.26 | 675mm Low height screen wall with 900mm ball top railing fence added. | SR | AAP |

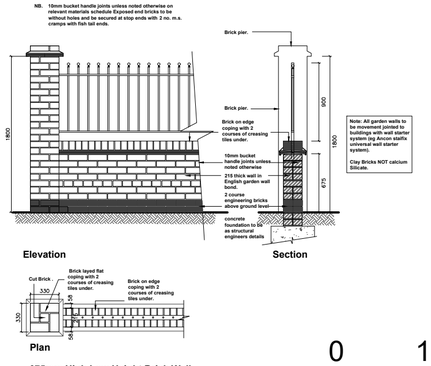Client

miller homes

aap architecture

Project
SOUTH WOKINGHAM
PHASE R07 & R13

Drawing Title
PROPOSED
ENCLOSURES DETAIL

Scale 1:50 @ A2 Drawn SR Checked DGP

Date MARCH 2026 File P1905.R07.R13.01 Drawing Status

Drg.No. P1905.R07.R13.24 Rev. A PLANNING


**AAP Architecture Ltd**
Unit A, Monument Business Centre, Monument Way East, Woking, Surrey GU21 5LG
**T** 01483 727345 **E** projects@aap-arc.co.uk **W** aap-arc.co.uk



Under the Intellectual Property Act 2014, this drawing is the copyright of AAP Architecture Ltd.