
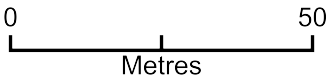


Henry Cockburn - Location Plan

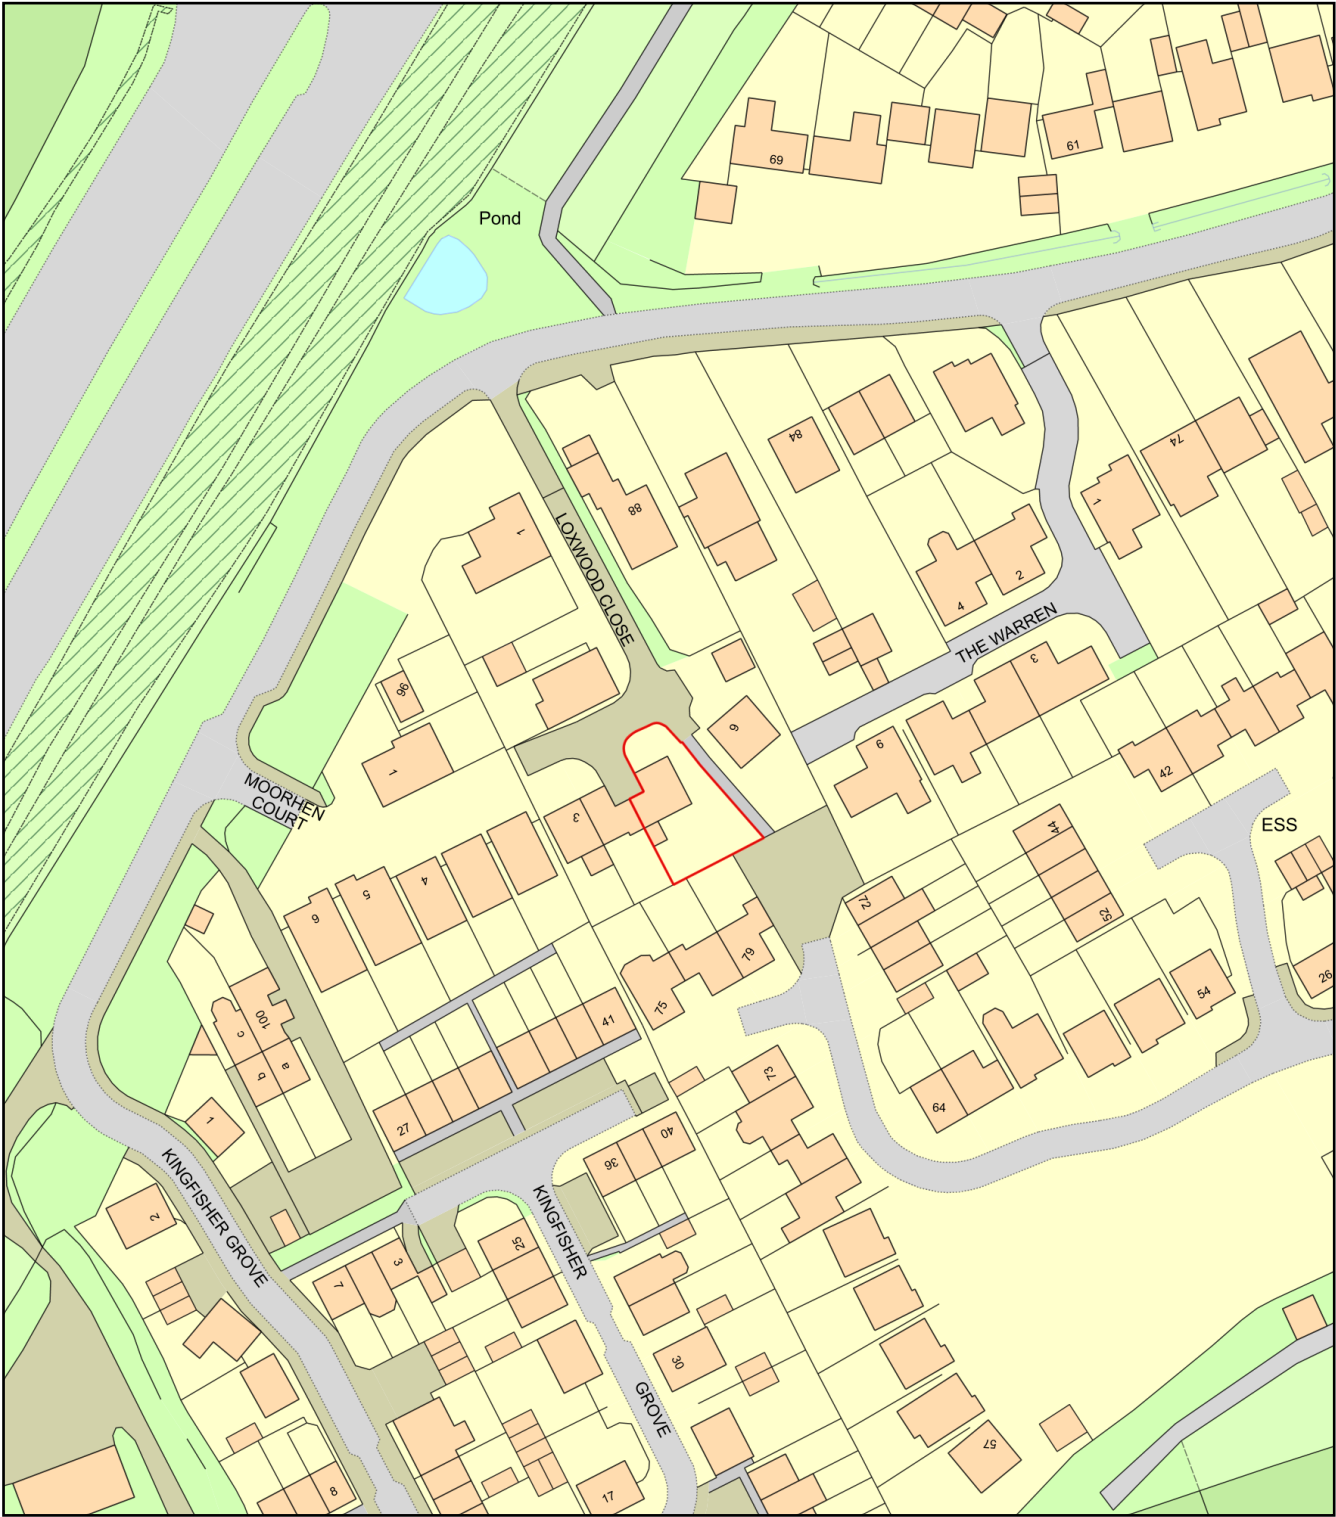

Plan Produced for: Henry Cockburn
Date Produced: 19 Apr 2025
Plan Reference Number: TQRQM25109112523890
Scale: 1:1250 @ A4