GROUND FLOOR PLAN SHOWING REAR KITCHEN/UTILITY & FRONT LOUNGE EXTENTIONS

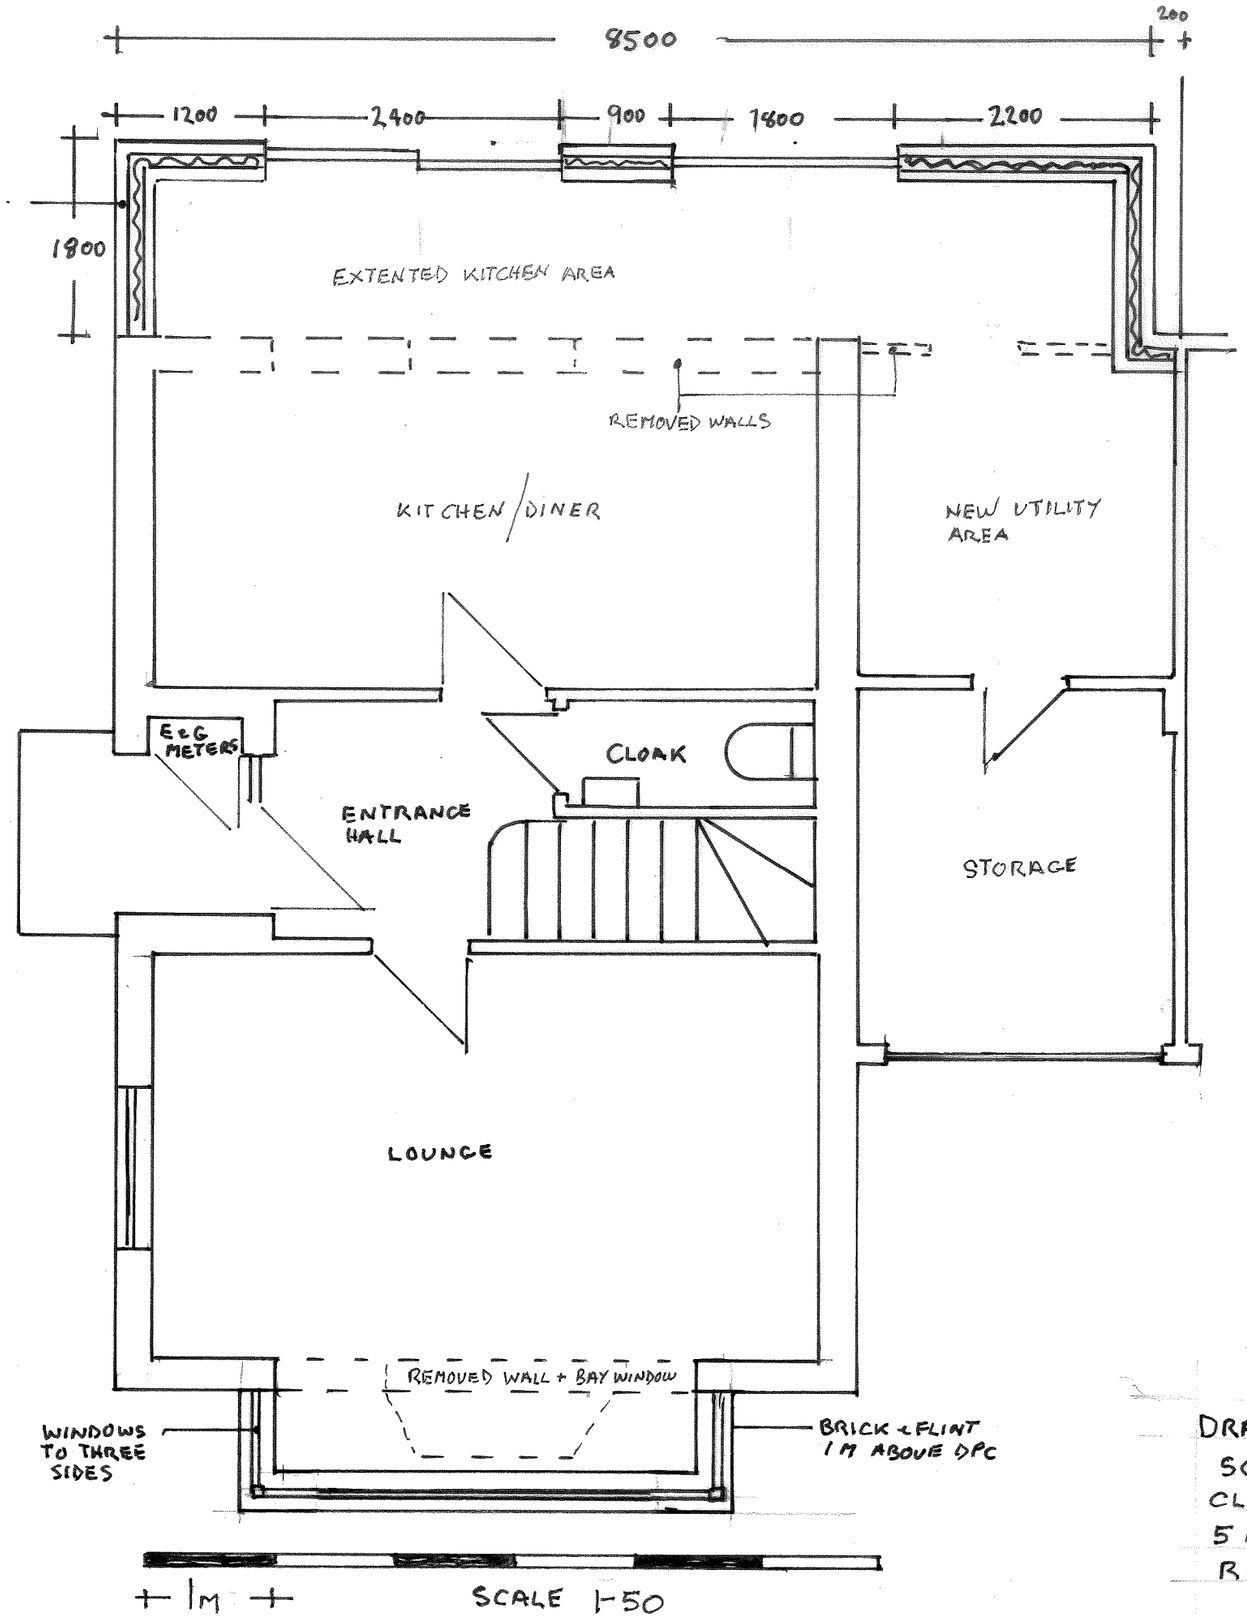

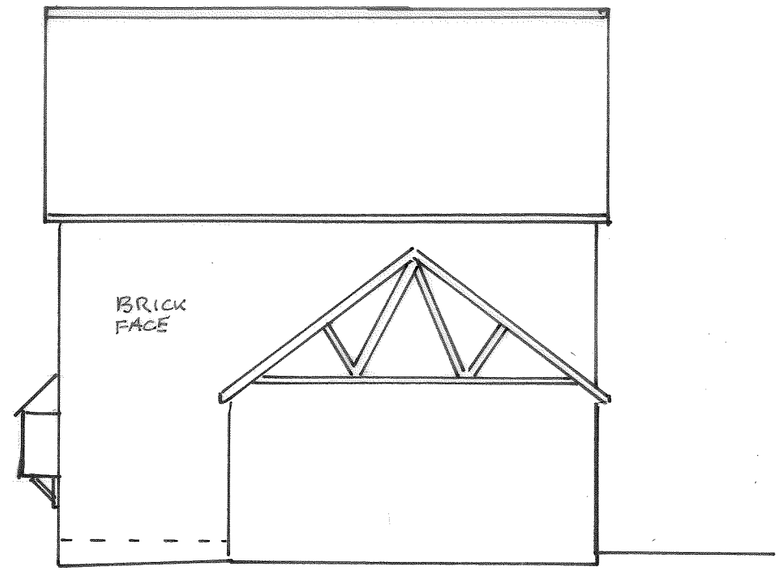

EXISTING WEST ELEVATION

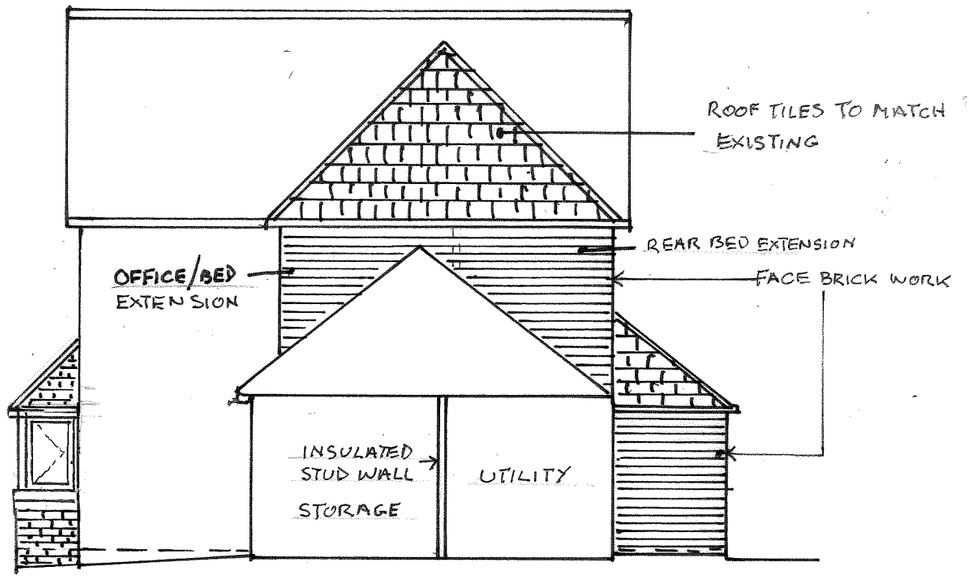

PROPOSED WEST ELEVATION

1 1m 1 SCALE 1-100

DRAWING 20|1|26 Nº ONE
SCALES PLAN @ 1-50 . ELEVATIONS @ 1-100
CLIENT - MR & MRS H COCKBURN
5 LOXWOOD CLOSE, THREE MILE CROSS, BERKSHIRE
RG7 1BX