

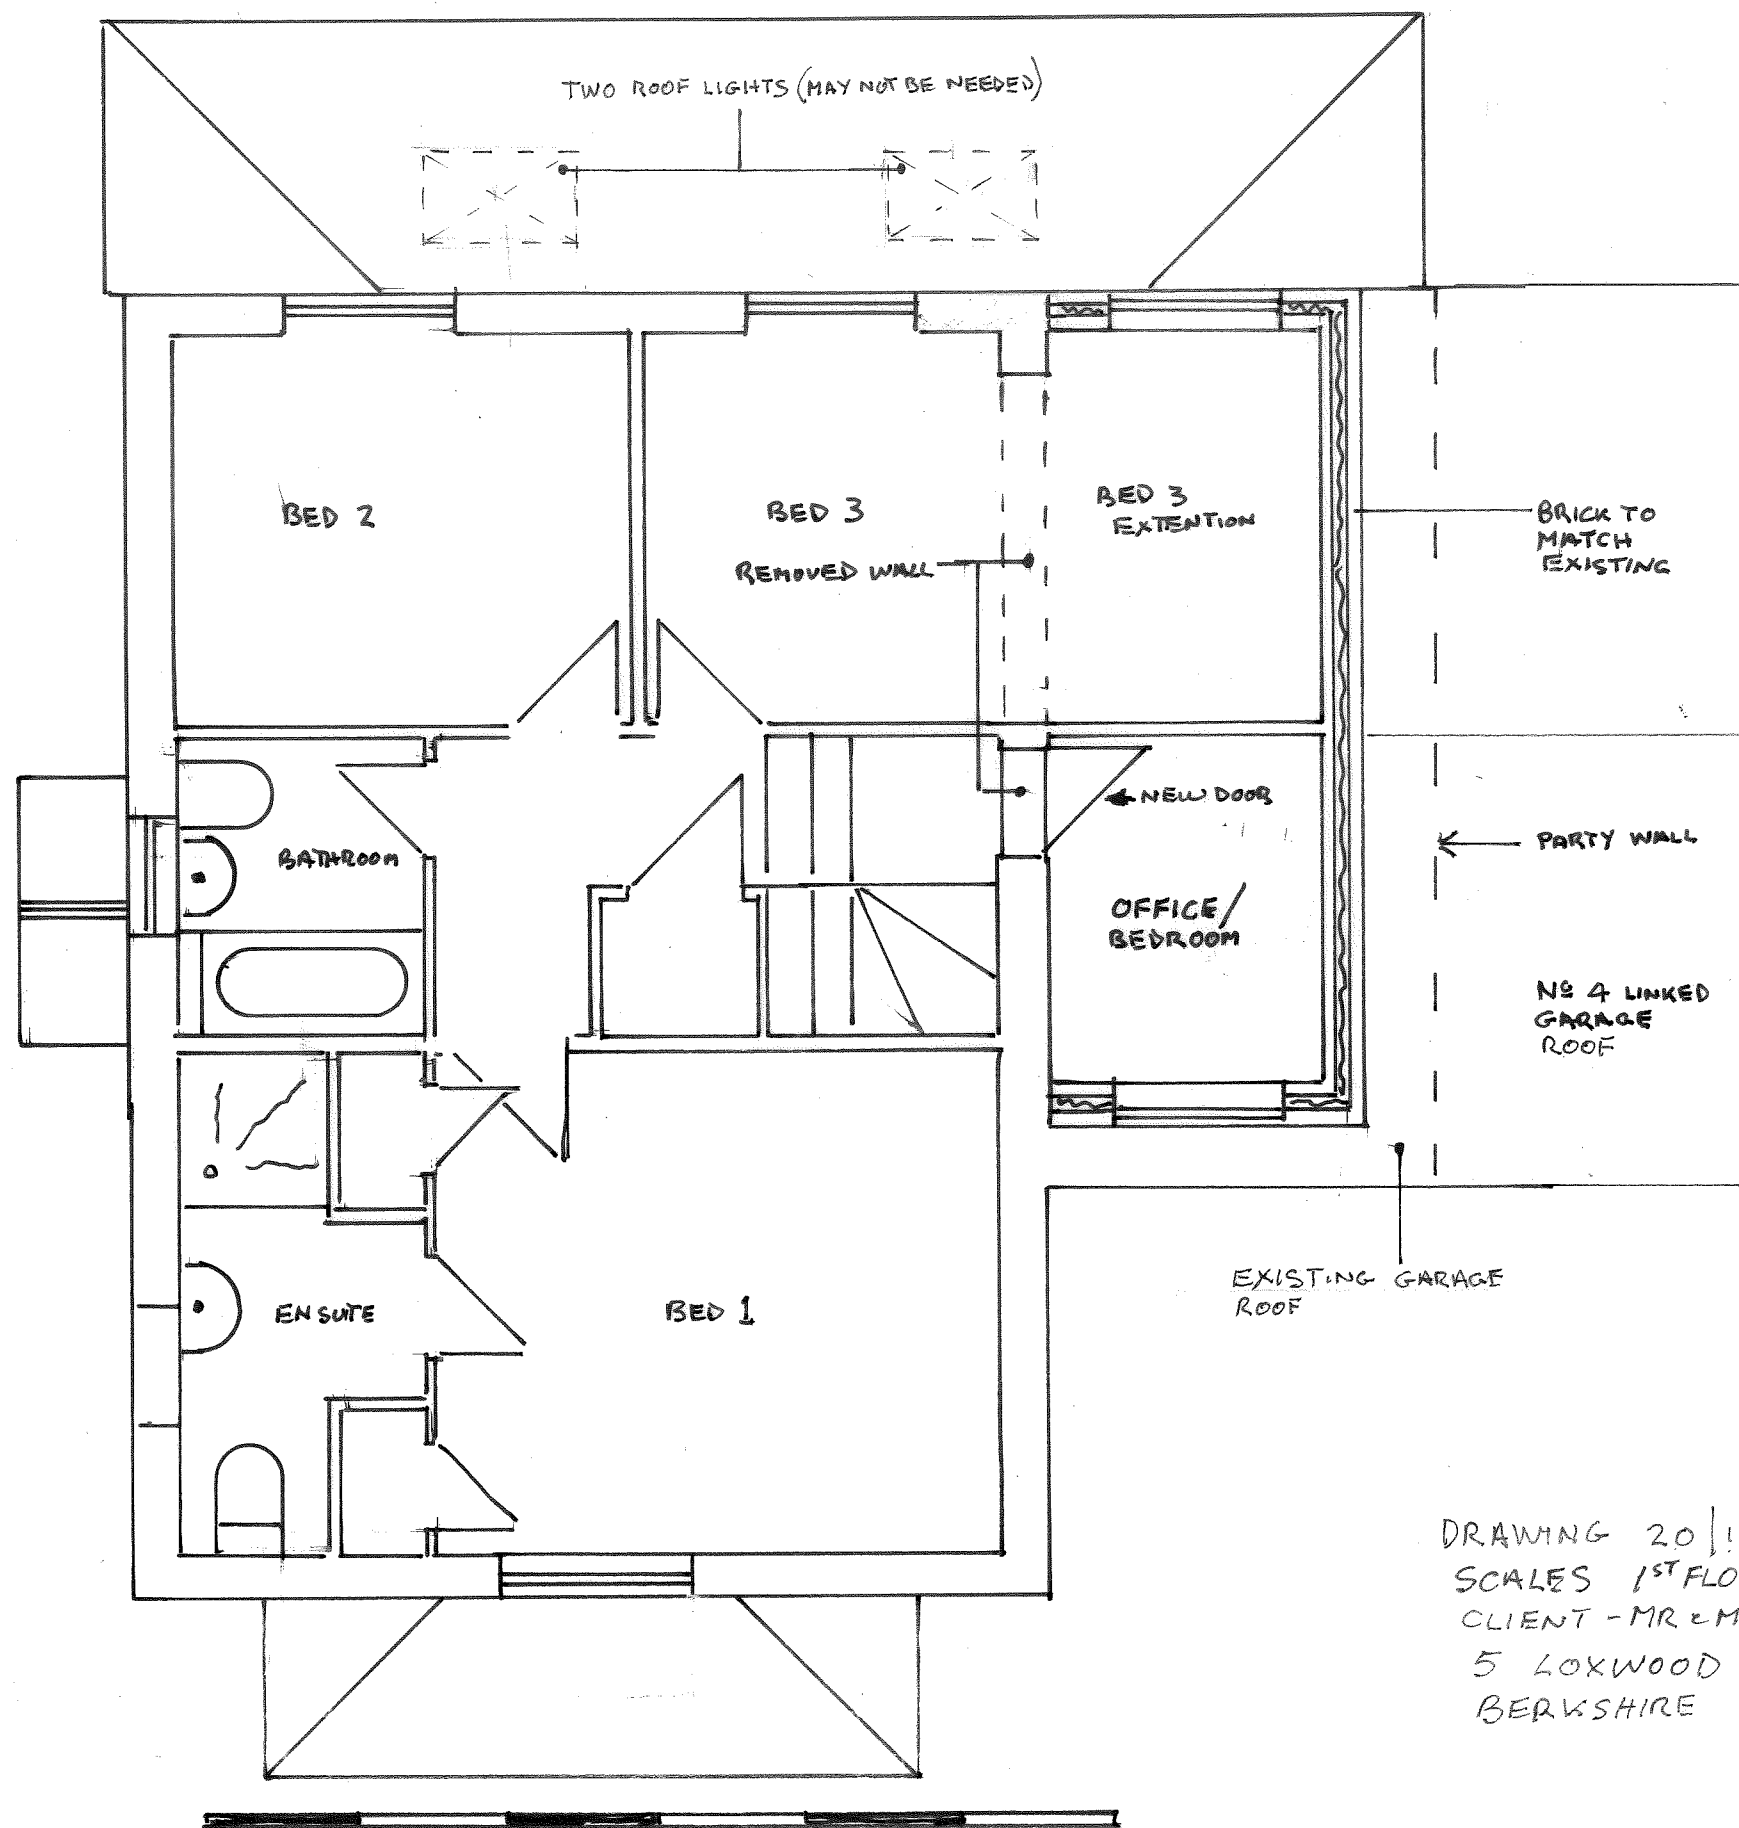


1ST FLOOR PLANE 1-50

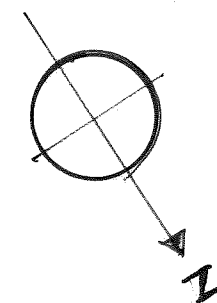

ROOF PLANE 1-100

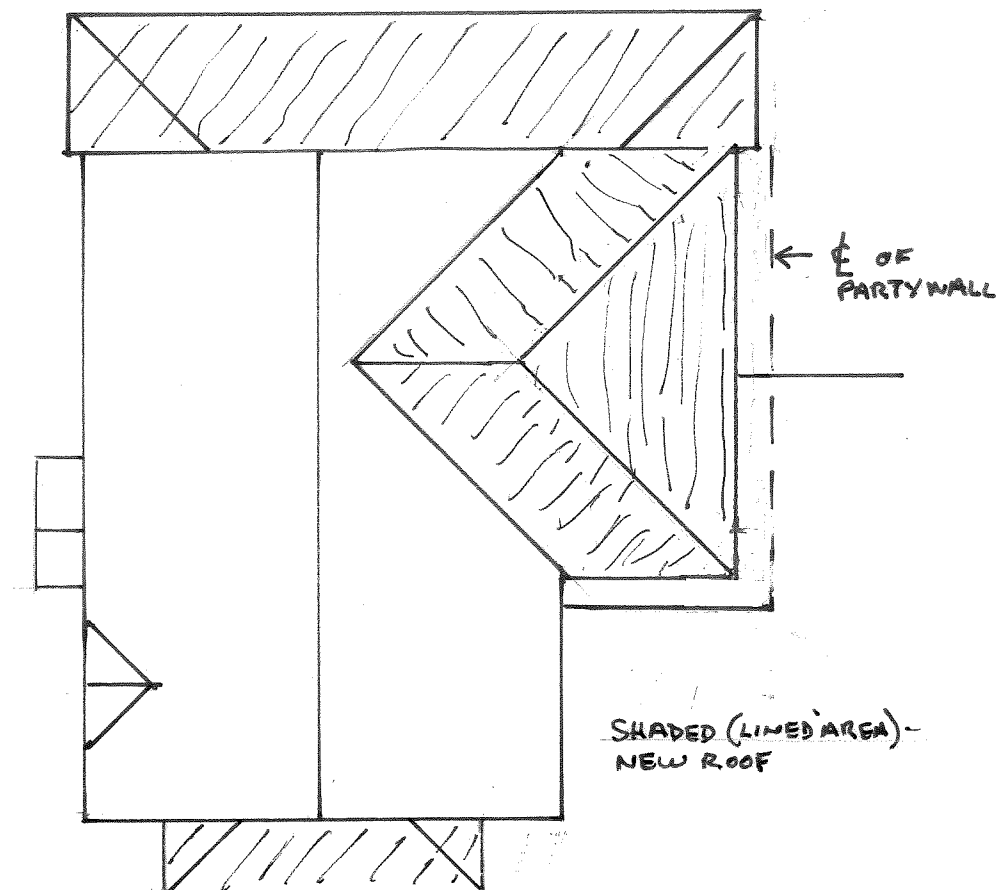

DRAWING 20/1/26 Nº TWO
 SCALES 1ST FLOOR 1-50. ROOF PLAN 1-100
 CLIENT - MR & MRS H COCKBURN
 5 LOXWOOD CLOSE, THREE MILE CROSS
 BERKSHIRE RG7 1 BX